5214

2262

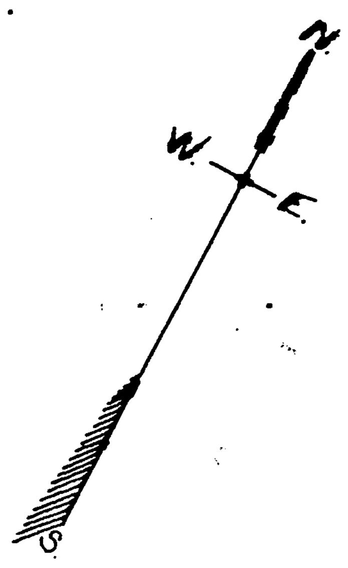

HART'S
Re-Subn. of LOT 66
OF THE Subn. OF THE VAN-DYKE FARM
P. Cs. 100 AND 679
DETROIT, MICH.

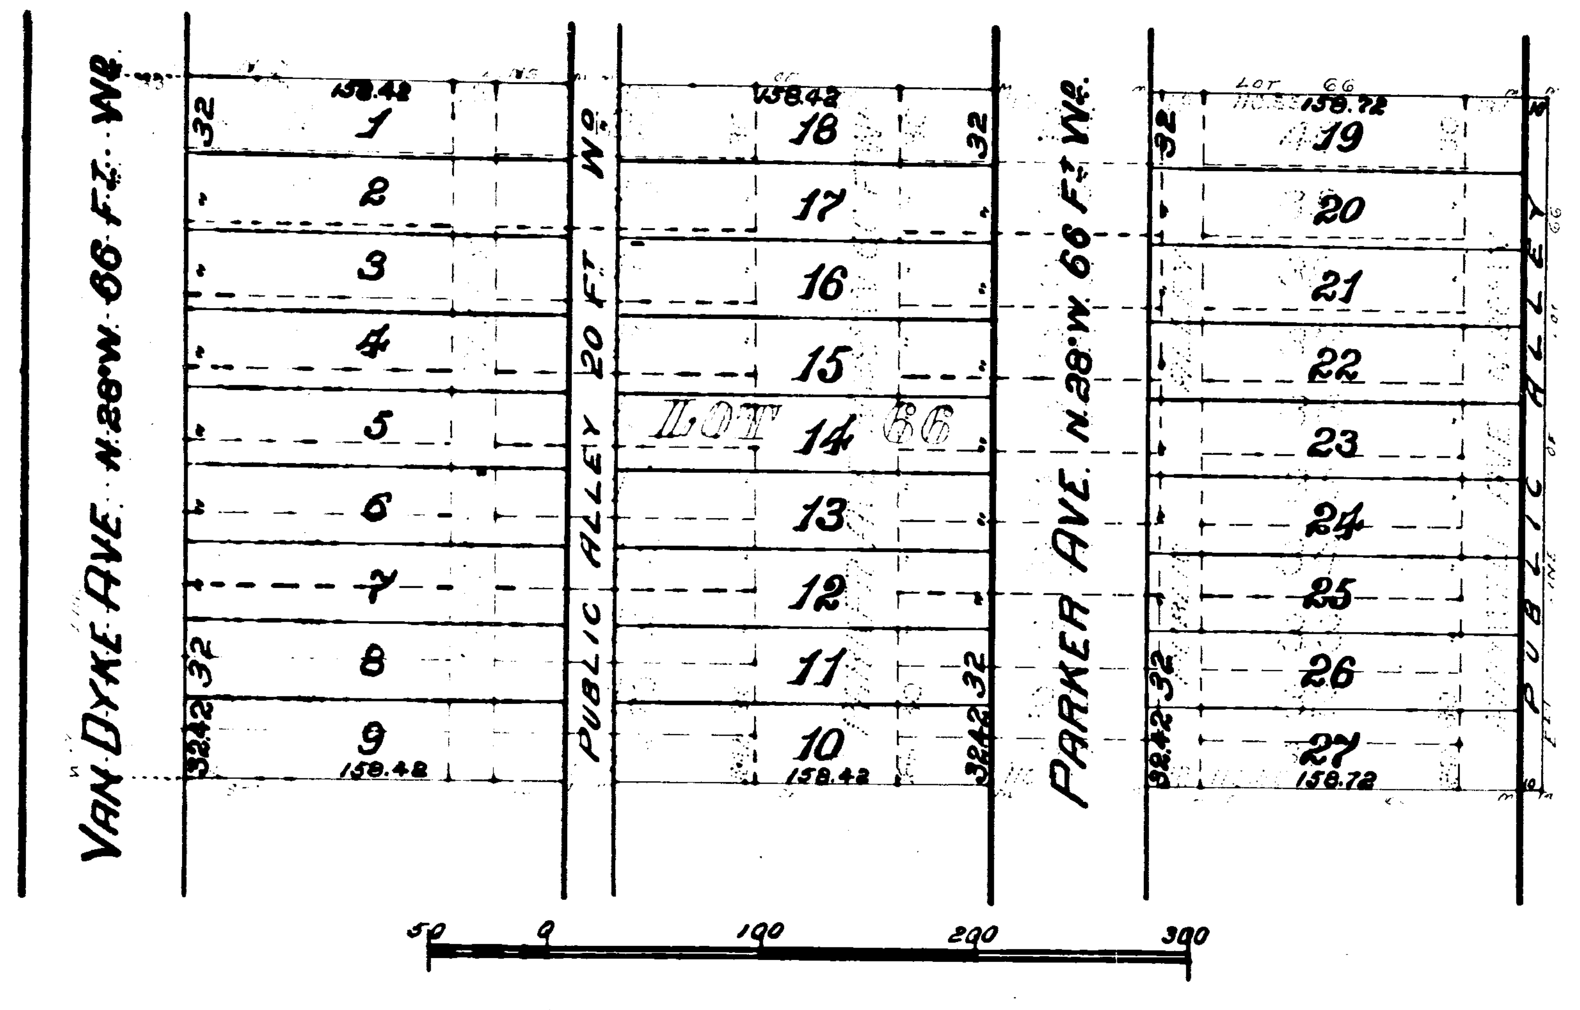

SCALE-80 FT. TO 1 IN.

Know All men by these Presents- That we Gilbert Hart and Calista G. Hart his wife, of Detroit, Michigan and Alphonso A. Ballou and Sara H. Ballou, his wife, of Boston, Massachusetts, have caused to be made for record this map of "Hart's Re-Subdivision of Lot 66 of the Subdivision of the Van Dyke Farm, Private Claims 100 and 679, Detroit, Michigan" by Thomas Campau & Son, Surveyors, and we hereby adopt the same and dedicate the streets and alleys shown for the use of the public.

Witness our hands and seals this third May A.D. Nineteen hundred and two.

In Presence of
Thomas V. Dutton
Michael W. Dempsey
Chas Hall Adams } As to A.A.B. & S.H.B.
Francis W. McGarty

Gilbert Hart [LS]
Calista G. Hart [LS]
Alphonse A. Ballou [LS]
Sara H. Ballou [LS]

State of Michigan
County of Wayne } ss On this third day of May A.D. Nineteen hundred and two before me, the Subscriber, a Notary Public in and for said county, personally appeared Gilbert Hart and Calista G. Hart, his wife, known to me to be the same persons who executed the above instrument and who severally acknowledged the same to be their free act and deed.

Thomas V. Dutton
Notary Public, Wayne Co., Mich.

We hereby certify that the plat hereon delineated is a correct one and that permanent monuments consisting of White Oak Stakes have been planted [illegible] as hereon shown at all angles in the boundaries [illegible] at all intersections of streets and alleys.

Thomas Campau & Son
Surveyors

State of Massachusetts
Suffolk County, City of Boston } ss. Be it remembered that on this sixth day of May in the year one thousand nine hundred and two before me, Charles Hall Adams, a Commissioner of the State of Michigan, in and for the State of Massachusetts, personally came Alphonso A. Ballou and Sara H. Ballou, his wife, known to me to be the persons who executed the within instrument and severally acknowledged the same to be their free act and deed.

Chas Hall Adams
Commissioner of the State of Michigan

Seal

State of Michigan
County of Wayne } ss. We, [illegible] Register of Deeds and Thomas Campau & Son, Surveyors, hereby certify that we have each carefully compared the annexed copy with the plat of "Hart's Re-Subdivision of Lot 66 of the Subdivision of the Van Dyke Farm, Private Claims 100 and 679, Detroit, Michigan" now of record in the office of said Register of Deeds and that it is a true transcript therefrom and of the whole of such record.

W S Vreeland Dep. Register of Deeds
Thomas Campau & Son Surveyors.

State of Michigan
County of Wayne } ss. We, [illegible] Dep. Register of Deeds and Thomas Campau & Son Surveyors, hereby certify that we have each carefully compared this copy with the original plat of "Hart's Re-Subdivision of Lot 66 of the Subdivision of the Van Dyke Farm- Private Claims 100 and 679, Detroit, Michigan" and that it is an exact copy thereof and of the whole of such original map or plat.

W S Vreeland Dep. Register of Deeds.
Thomas Campau & Son Surveyors.

Approved October 17 1902

D W H Moreland

Approved .... Commissioner of Public Works

The streets of the annexed plat conform to the general plan of the City.

S A Ferguson
City Engineer

Examined and Approved.
July 19, 1902
John T. Wilkinson
Deputy Auditor General.

RECEIVED AND FILED.
IN AUDITOR GENERAL'S OFFICE,
Nov 17 1902
[illegible]
Deputy Auditor General

REGISTER OF DEEDS OFFICE
WAYNE COUNTY, } ss.
This instrument was received for record this 15 day of Oct 1902 at 10 o'clock A. M. and recorded in Liber 22 of Plats, on page 36 as proper certificate was furnished in compliance with Sect. 135, of Senate Bill No. 199 File 212, Act of 1893.
W S Vreeland Dep. Register of Deeds.

45438

5214

1262

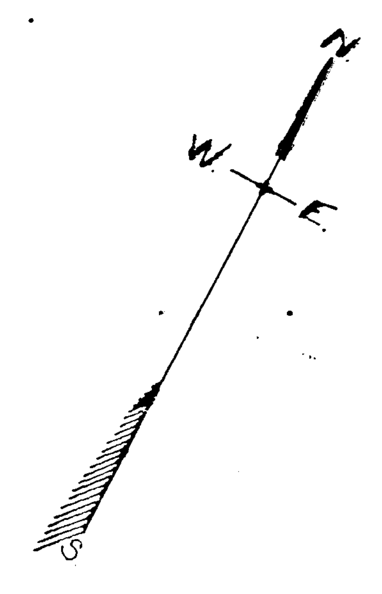

HART'S
Re-Subn of LOT 66
OF THE Subn OF THE VAN-DYKE FARM
P. Cs. 100 AND 679
DETROIT, MICH.

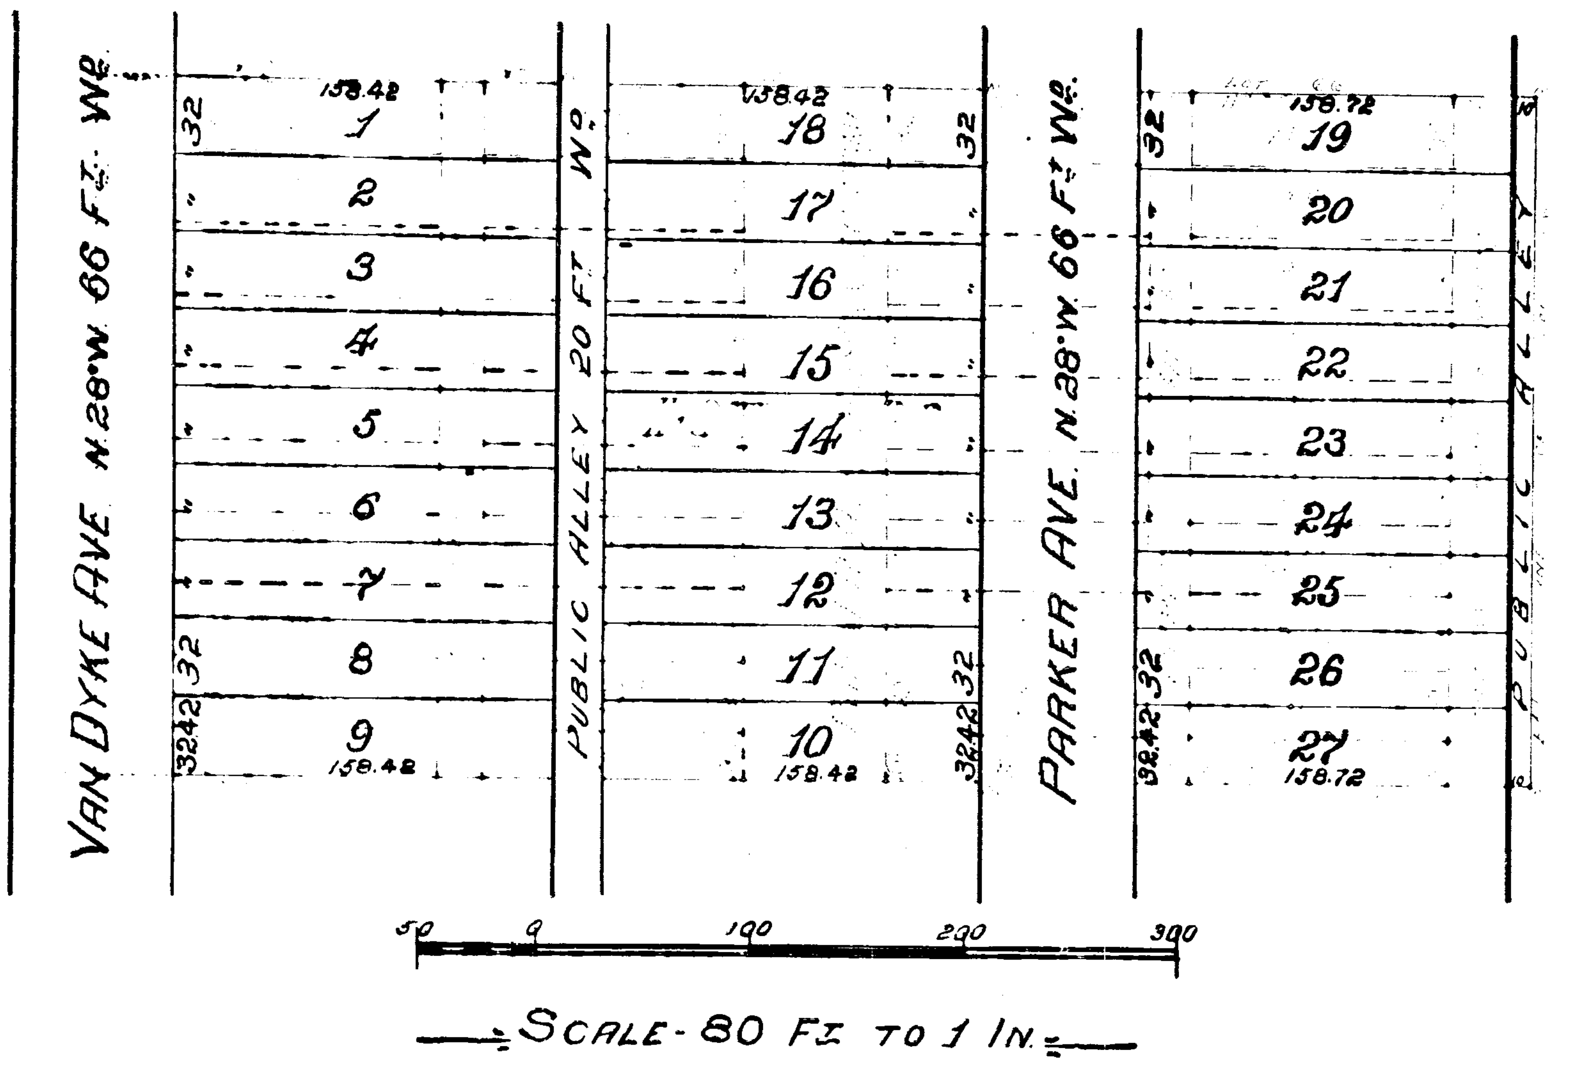

SCALE - 80 FT. TO 1 IN.

Know all men by these Presents - That we Gilbert Hart and Calista G. Hart, his wife, of Detroit, Michigan and Alphonse A. Ballou and Sara W. Ballou, his wife, of Boston, Massachusetts, [illegible] for record this [illegible] of "Hart's Re-Subdivision of Lot 66 of the Subdivision of the Van Dyke Farm, Private Claims 100 and 679, Detroit, Michigan" by Thomas Campau & Son, Surveyors, and we hereby adopt the same and [illegible] streets and alleys shown for the use of the public.

Witness our hands and seals this third May A.D. Nineteen hundred and two.

In Presence of
[illegible] Ballou
Richard W. Dunbar
Chas. Hall Adams } As to A.H.B. & S.H.B.
[illegible]

Gilbert Hart [L.S.]
Calista G. Hart [L.S.]
Alphonse H. Ballou [L.S.]
Sara W. Ballou [L.S.]

State of Michigan
County of Wayne } ss. On this third day of May A.D. [illegible] before me, a [illegible], personally appeared Gilbert Hart and Calista G. Hart his wife, known to me to be the same [illegible] the above instrument [illegible] and [illegible] acknowledged the same to be their free act and deed.

Thomas D. [illegible]
Notary Public, Wayne Co., Mich.

We hereby certify that [illegible]

Thomas Campau & Son
Surveyors

State of Massachusetts
Suffolk County, City of Boston } ss. Be it remembered that on this sixth day of May in the year one thousand nine hundred and two before me, Charles Hall Adams, a Commissioner of the State of Michigan, in and for the State of Massachusetts, personally came Alphonse A. Ballou and Sara W. Ballou, his wife, known to me to be the persons who executed the within instrument and severally acknowledged the same to be their free act and deed.

Chas. Hall Adams
Commissioner of the State of Michigan

Seal

State of Michigan
County of Wayne } ss. We, [illegible] Register of Deeds and Thomas Campau & Son, Surveyors, hereby certify that we have each carefully compared the annexed copy with the plat of "Hart's Re-Subdivision of Lot 66 of the Subdivision of the Van Dyke Farm, Private Claims 100 and 679, Detroit, Michigan" now of record in the office of said Register of Deeds and that it is a true transcript therefrom and of the whole of such record.

W. D. Wieland Dep. Register of Deeds
Thomas Campau & Son Surveyors.

State of Michigan
County of Wayne } ss. We, [illegible] Register of Deeds and Thomas Campau & Son Surveyors, hereby certify that we have each carefully compared this copy with the original plat of "Hart's Re-Subdivision of Lot 66 of the Subdivision of the Van Dyke Farm - Private Claims 100 and 679, Detroit, Michigan" and that it is an exact copy thereof and of the whole of such original map or plat.

W. D. Wieland Dep. Register of Deeds.
Thomas Campau & Son Surveyors.

[illegible] Approved [illegible]

D. W. H. Moreland

[illegible] plat conform [illegible] the City.

J. A. Ferguson

RECEIVED AND FILED.
IN AUDITOR GENERAL'S OFFICE,
Nov 17 1902
[illegible]
Deputy Auditor General

REGISTER OF DEEDS OFFICE } ss.
WAYNE COUNTY,
This instrument was received for record this [illegible] day of [illegible] 190[illegible] at [illegible] o'clock P. M. and recorded in Liber [illegible] of Plats, on page [illegible] as proper certificate was furnished in compliance with Sect. 135, of Senate Bill No. 199 File 212, Act of 1893.
W. D. Wieland Dep. Register of Deeds.

Examined and Approved.
July 19, 1902
John F. Wilkinson
Deputy Auditor General.

45438