


PLAT OF THE VILLAGE

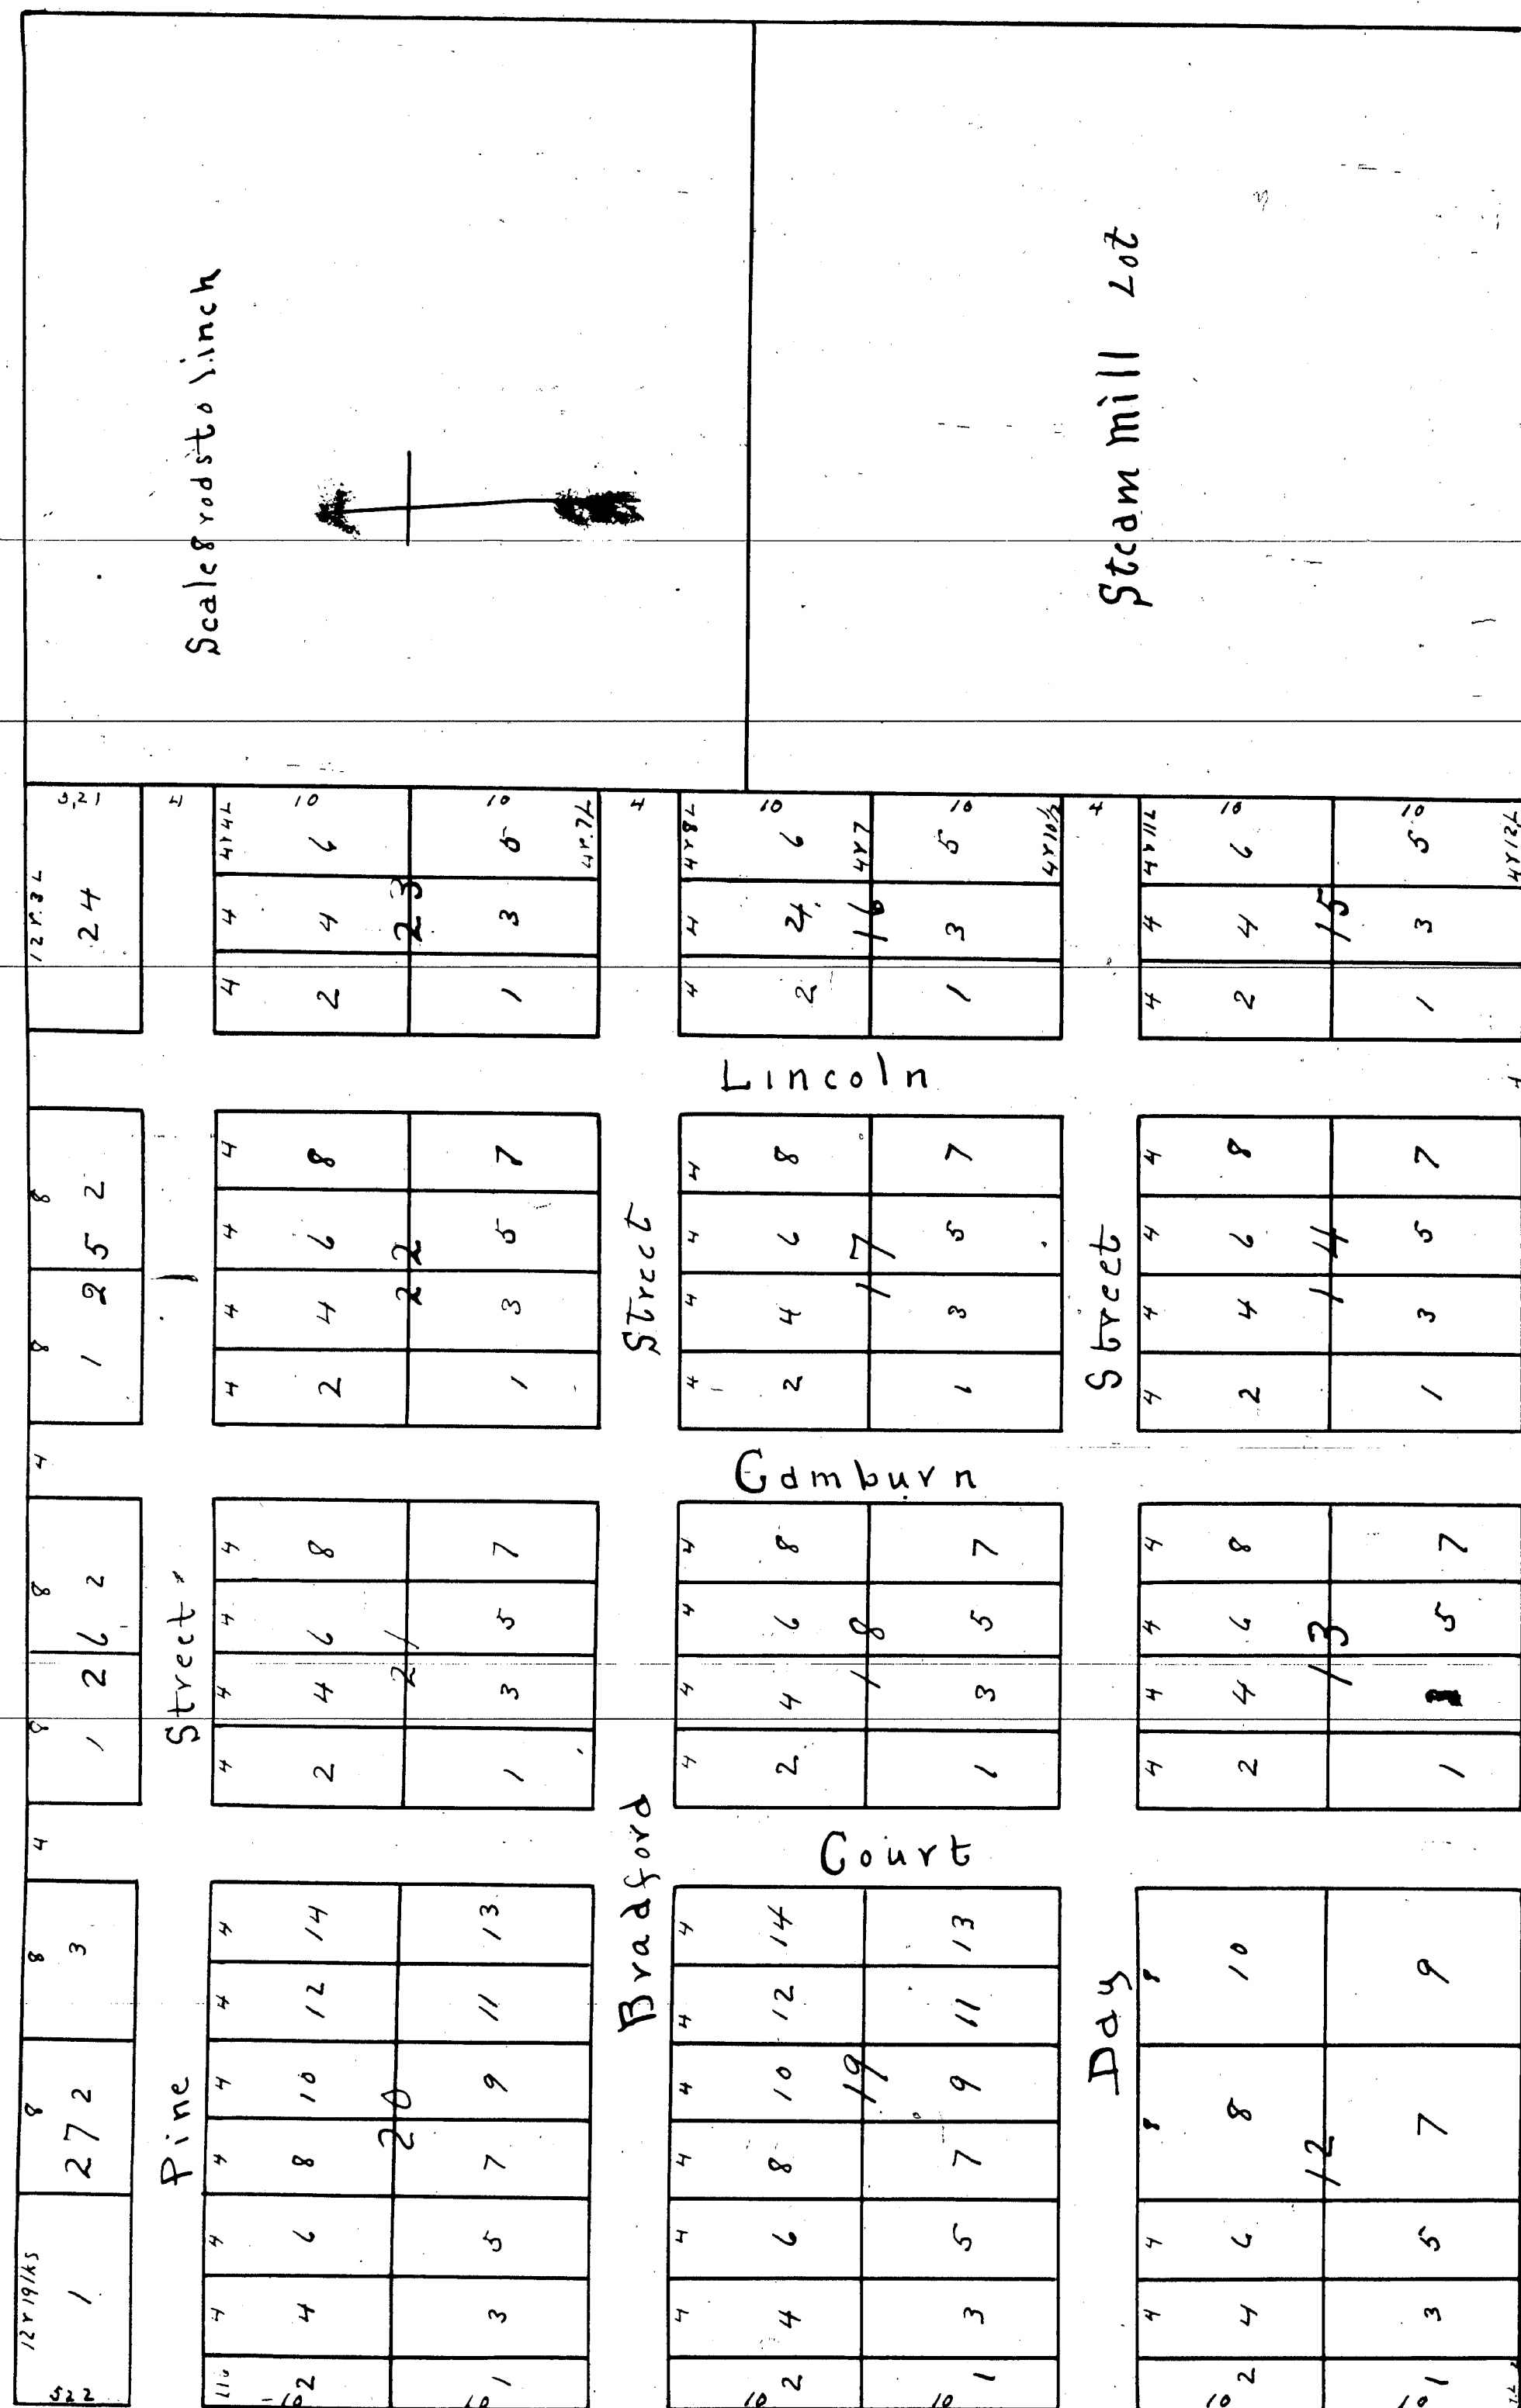

I hereby certify that this plat is a correct copy of the plat now on record in the Register of Deeds office being made under the supervision of the Auditor General by tracing the plat on record and affixing thereto a carefully compared copy of the dedication and certificate.

Dated this 27th day of April 1911

John B. LeFramont
Auditor General

OF STANTON


Received for record March 27 A.D.
1873 at 12 o'clock M.
Oscar Fern
Registrar

Description of the Village of Stanton
It includes the North west fractional quarter of the North east fractional quarter of Section One (1) Town ten (10) North of Range seven (7) West. And the south West fractional quarter of the south West fractional quarter of section thirty One (31) Town eleven (11) North of Range six (6) West Montcalm County Michigan

Whereas Jensen P. Beers was appointed by the Board of supervisors of Montcalm County the Agent of said Board to survey and plat the Village of Stanton. Now therefore shown caused the same to be surveyed and platted according to the map on the annexed sheet

Witness my hand and seal this 20th day of March A.D. 1873
In presence of Jensen P. Beers Agent of the Board of supervisors of Montcalm County Michigan
John D. Jones
Notary Public in and for said County Jensen P. Beers agent for the Board of supervisors of said County to me known to be the same person who executed the above certificate acknowledged the same to be his free act and deed

E. D. Smith
Notary Public
J. Edward H. Jones do certify that the map on the annexed sheet is a true representation of the survey made by me in the last week of October A.D. 1864 of the Village of Stanton and that the same was made by order of J. P. Beers agent of the Board of supervisors
Witness my hand and seal this 20th day of March A.D. 1873
distance on the map are marked in rods and links

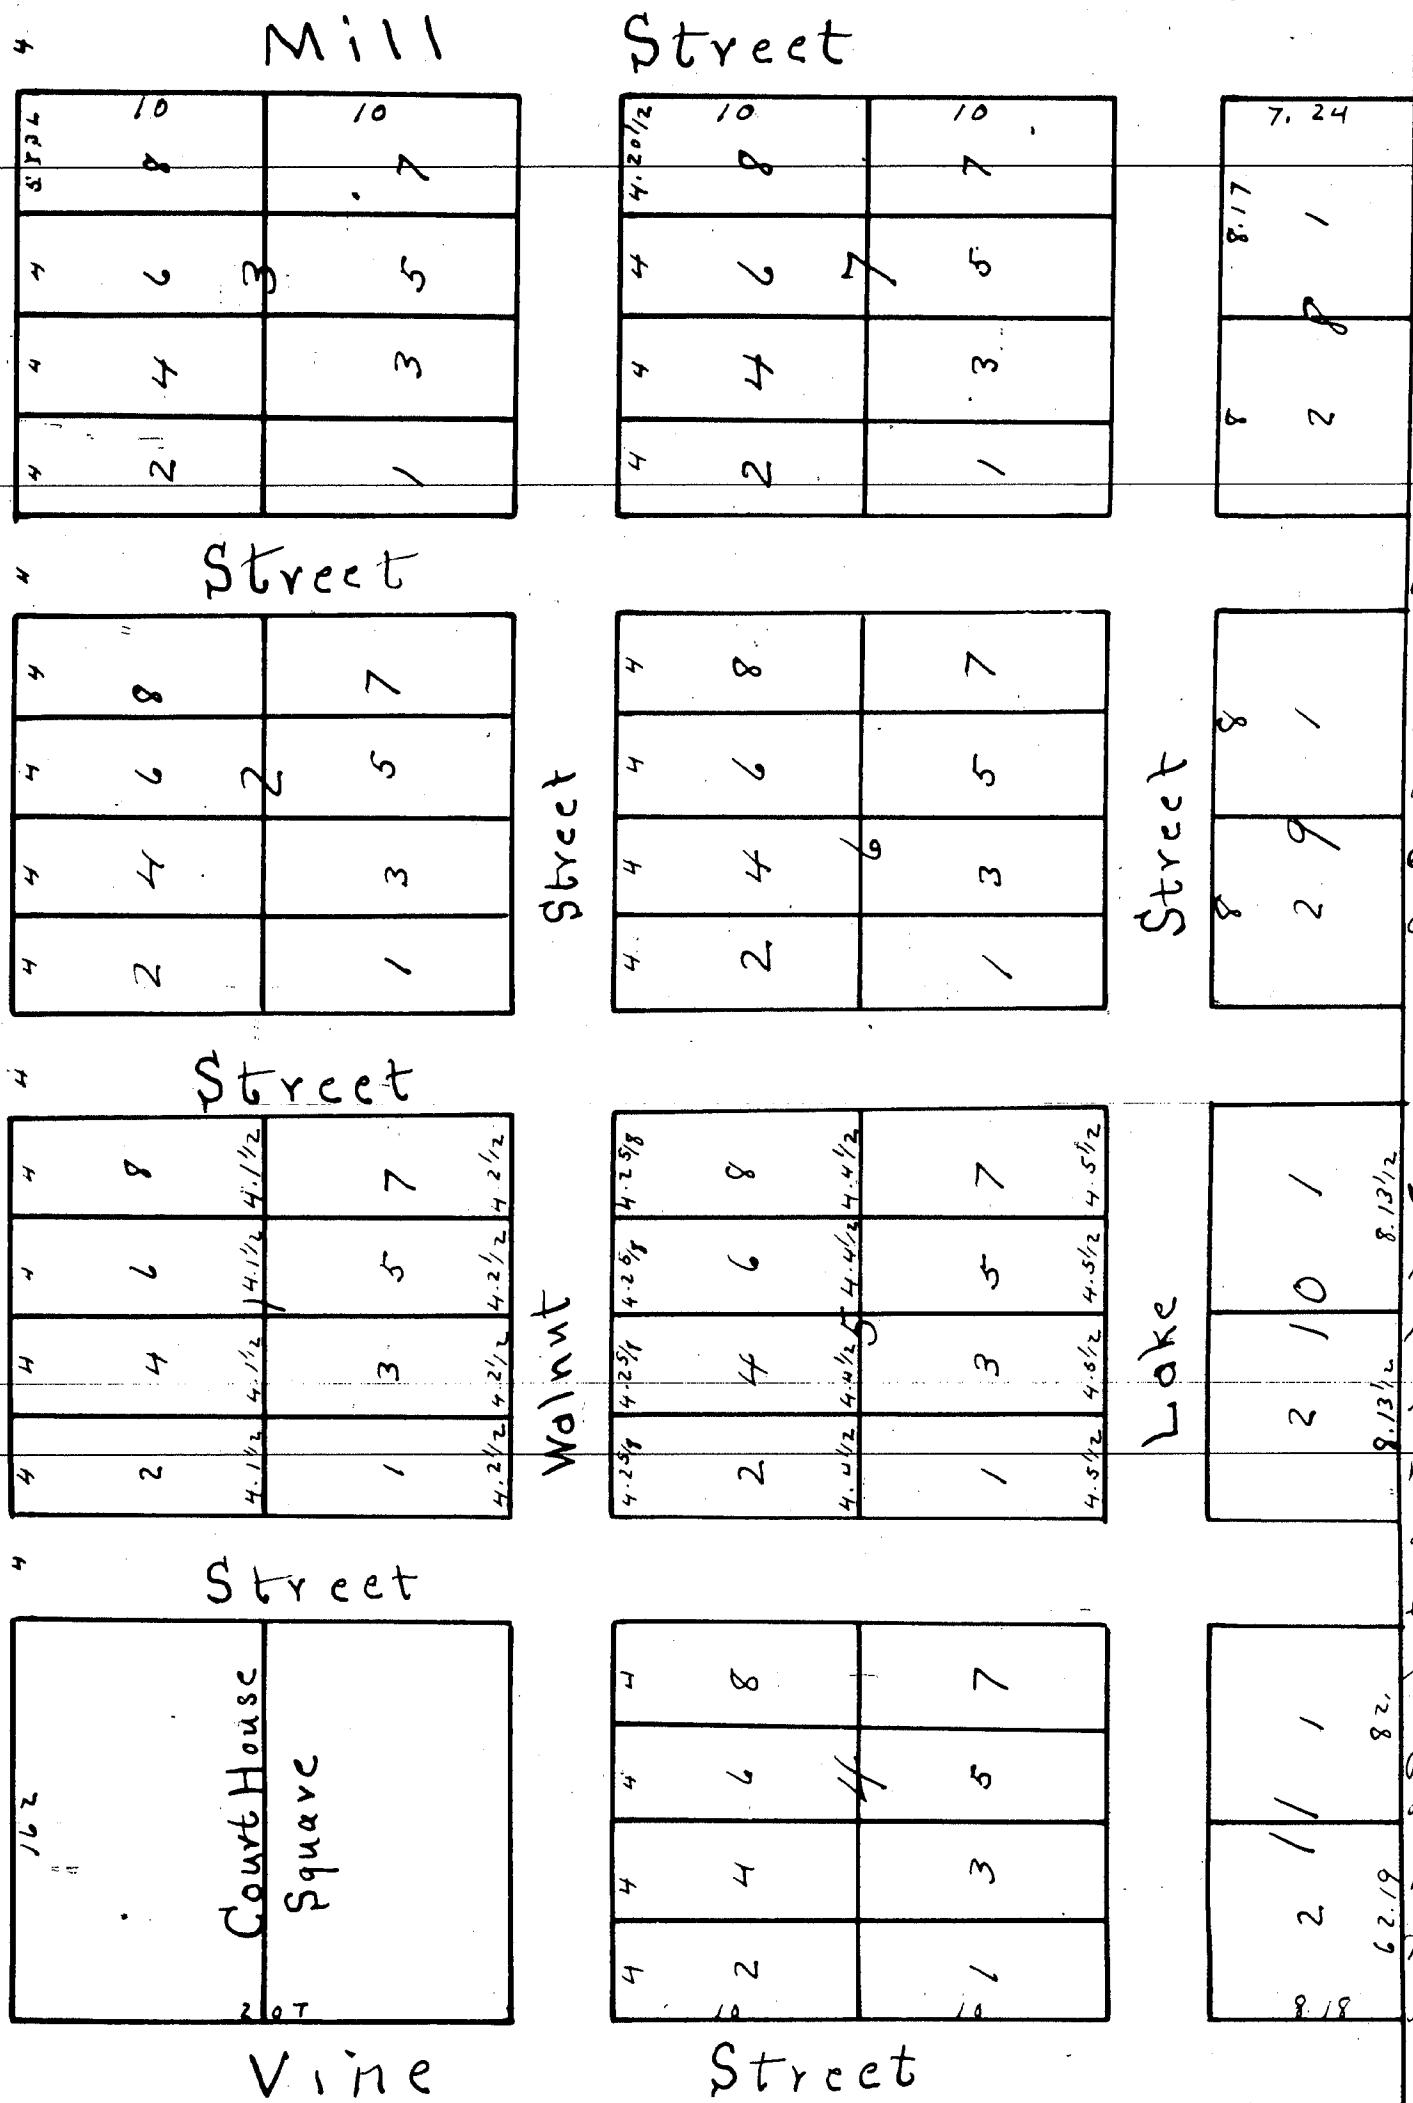

State of Michigan } ss
County of Montcalm } On this 20th day of March A.D. 1873 personally before me a Notary Public for said County came Edward H. Jones to me known to be the person who executed the above certificate and acknowledged the same to be his free act and deed
J. N. Stevens Notary Public