


Received for record August 28th A.D. 1871, at 12 o'clock, M.
T.N. Stevens Register

Plat of Avery + Cankin's Addition to the Village of Langston

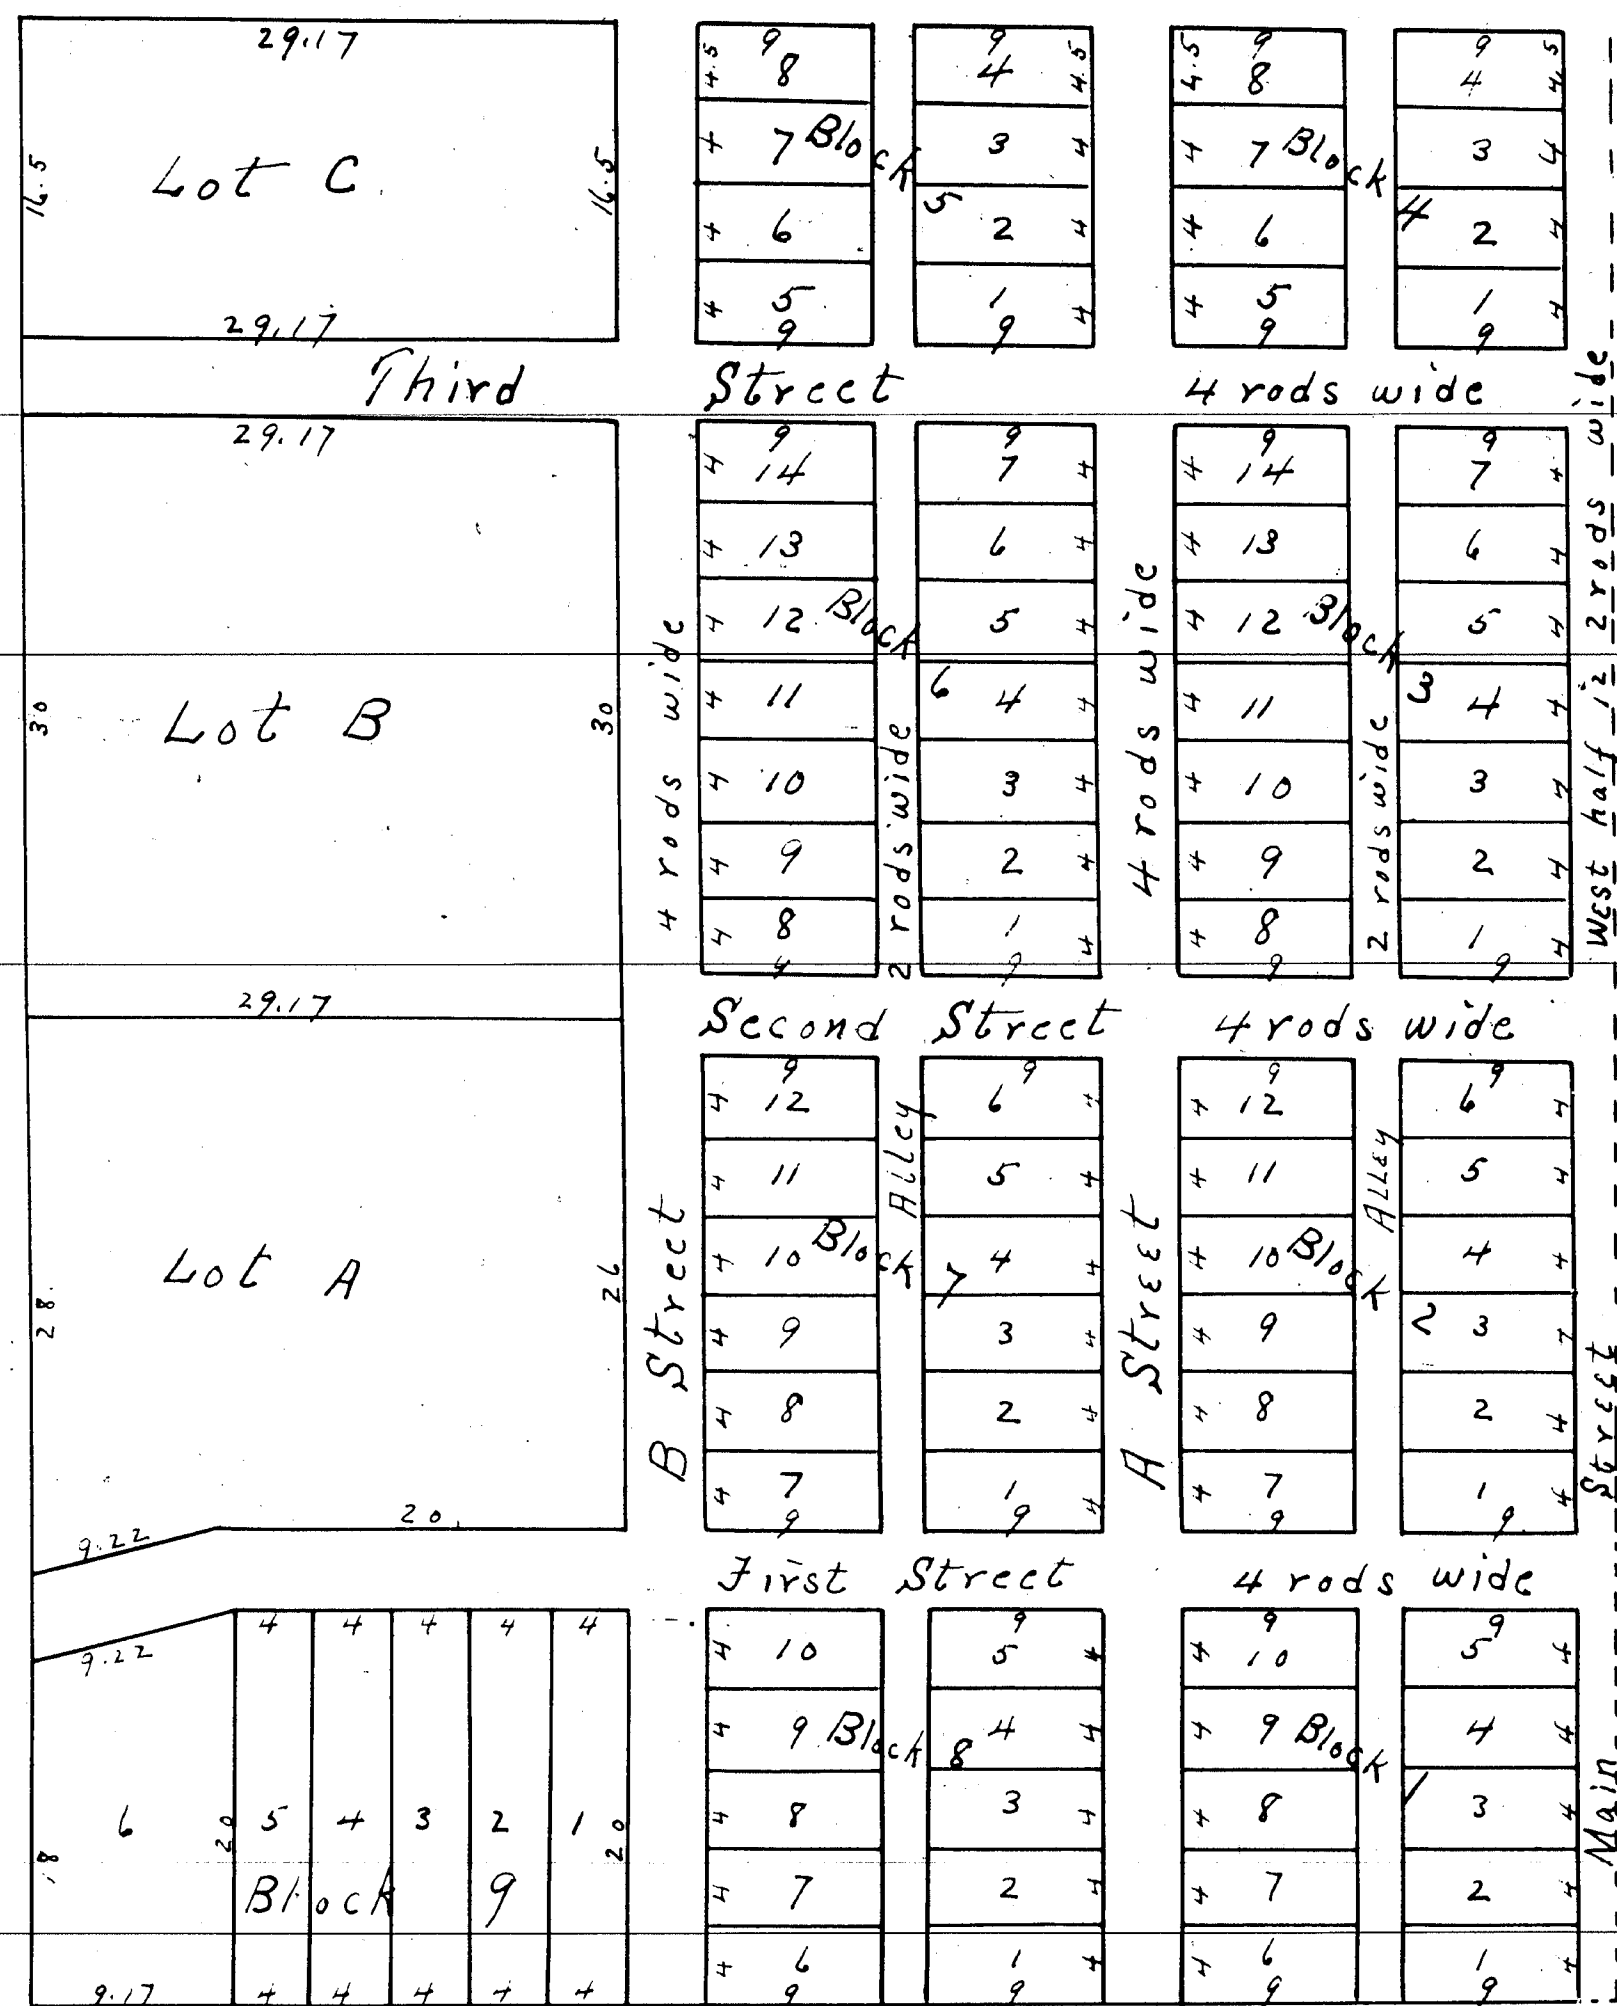

Know all men by these Presents that we the undersigned Proprietors of the South east quarter of the north east quarter and the north one fourth of the north east quarter of the south east quarter of section twenty seven of Township eleven north of Range eight west in the County of Montcalm and State of Michigan do hereby certify that we have platted and by these presents do hereby execute the Plat on the reverse of this sheet of Avery + Cankin's Addition to the Village of Langston to be known and Designated as such Abel Avery and Henry M. Cankin execute said plat as proprietors of all except Lots three and four and the east seven rods of lots eight and nine all on Block one of said Plat Henry M. Cankin also Executes said Plat as Surveyor The lengths of lines of lots of said Plat are designated in rods and links the links being expressed in the form of Decimals

In Witness Whereof we have hereunto set our hands and seals this 2^d day of June A.D. 1871
In presence of
Thos. Bellows
H. I. Clark

Abel Avery LS
Henry M. Cankin LS
Proprietors and Surveyor

State of Michigan } ss

County of Montcalm }

ON this second day of June in the year one thousand eight hundred and seventy one before me a Justice of the Peace in and for said County personally came the above named Abel Avery and Henry M. Cankin to me known to be the persons who executed the above instrument and acknowledged the same to be their free act and deed

Henry I. Clark
Justice of the Peace

Avery + Cankin's
Addition }
To Langston

Received for Record March 7th 1872 at 11 o'clock A.M.
T.N. Stevens Register

Otis B. Savelle executes the within Plat as proprietor of Lot Four and the east seven rods of lots eight and nine of Block one of said Plat this sixth day of February A.D. 1872

Otis Savelle LS
J. Dudley Norton Executes the within Plat as Proprietor of Lot three of Block one this sixth day of February A.D. 1872

Executed by Otis B. Savelle and J. Dudley Norton
In presence of
H. M. Cankin
Rufus I. Sprague

J. Dudley Norton LS

State of Michigan } ss

Montcalm County }

on this sixth day of February in the year one thousand eight hundred and seventy two personally came before me a Notary Public in and for said County the above named Otis B. Savelle and J. Dudley Norton to me known to be the persons who executed the foregoing instrument and acknowledged the same to be their free act and deed

H. M. Cankin
Notary Public

I hereby certify that this plat is a correct copy of the plat now on record in the Register of Deeds office being made under the supervision of the Auditor General by tracing the plat on record and affixing thereto a carefully compared copy of the dedication and certificates

Dated this 1st day of May 1871
John B. La Fontaine
Clerk Aud Gen Deft