


Map of Longue Recouped Ground March 5th A.D. 1872 at.
 Sack A.M. J N. Stevens
 Part I
 Register

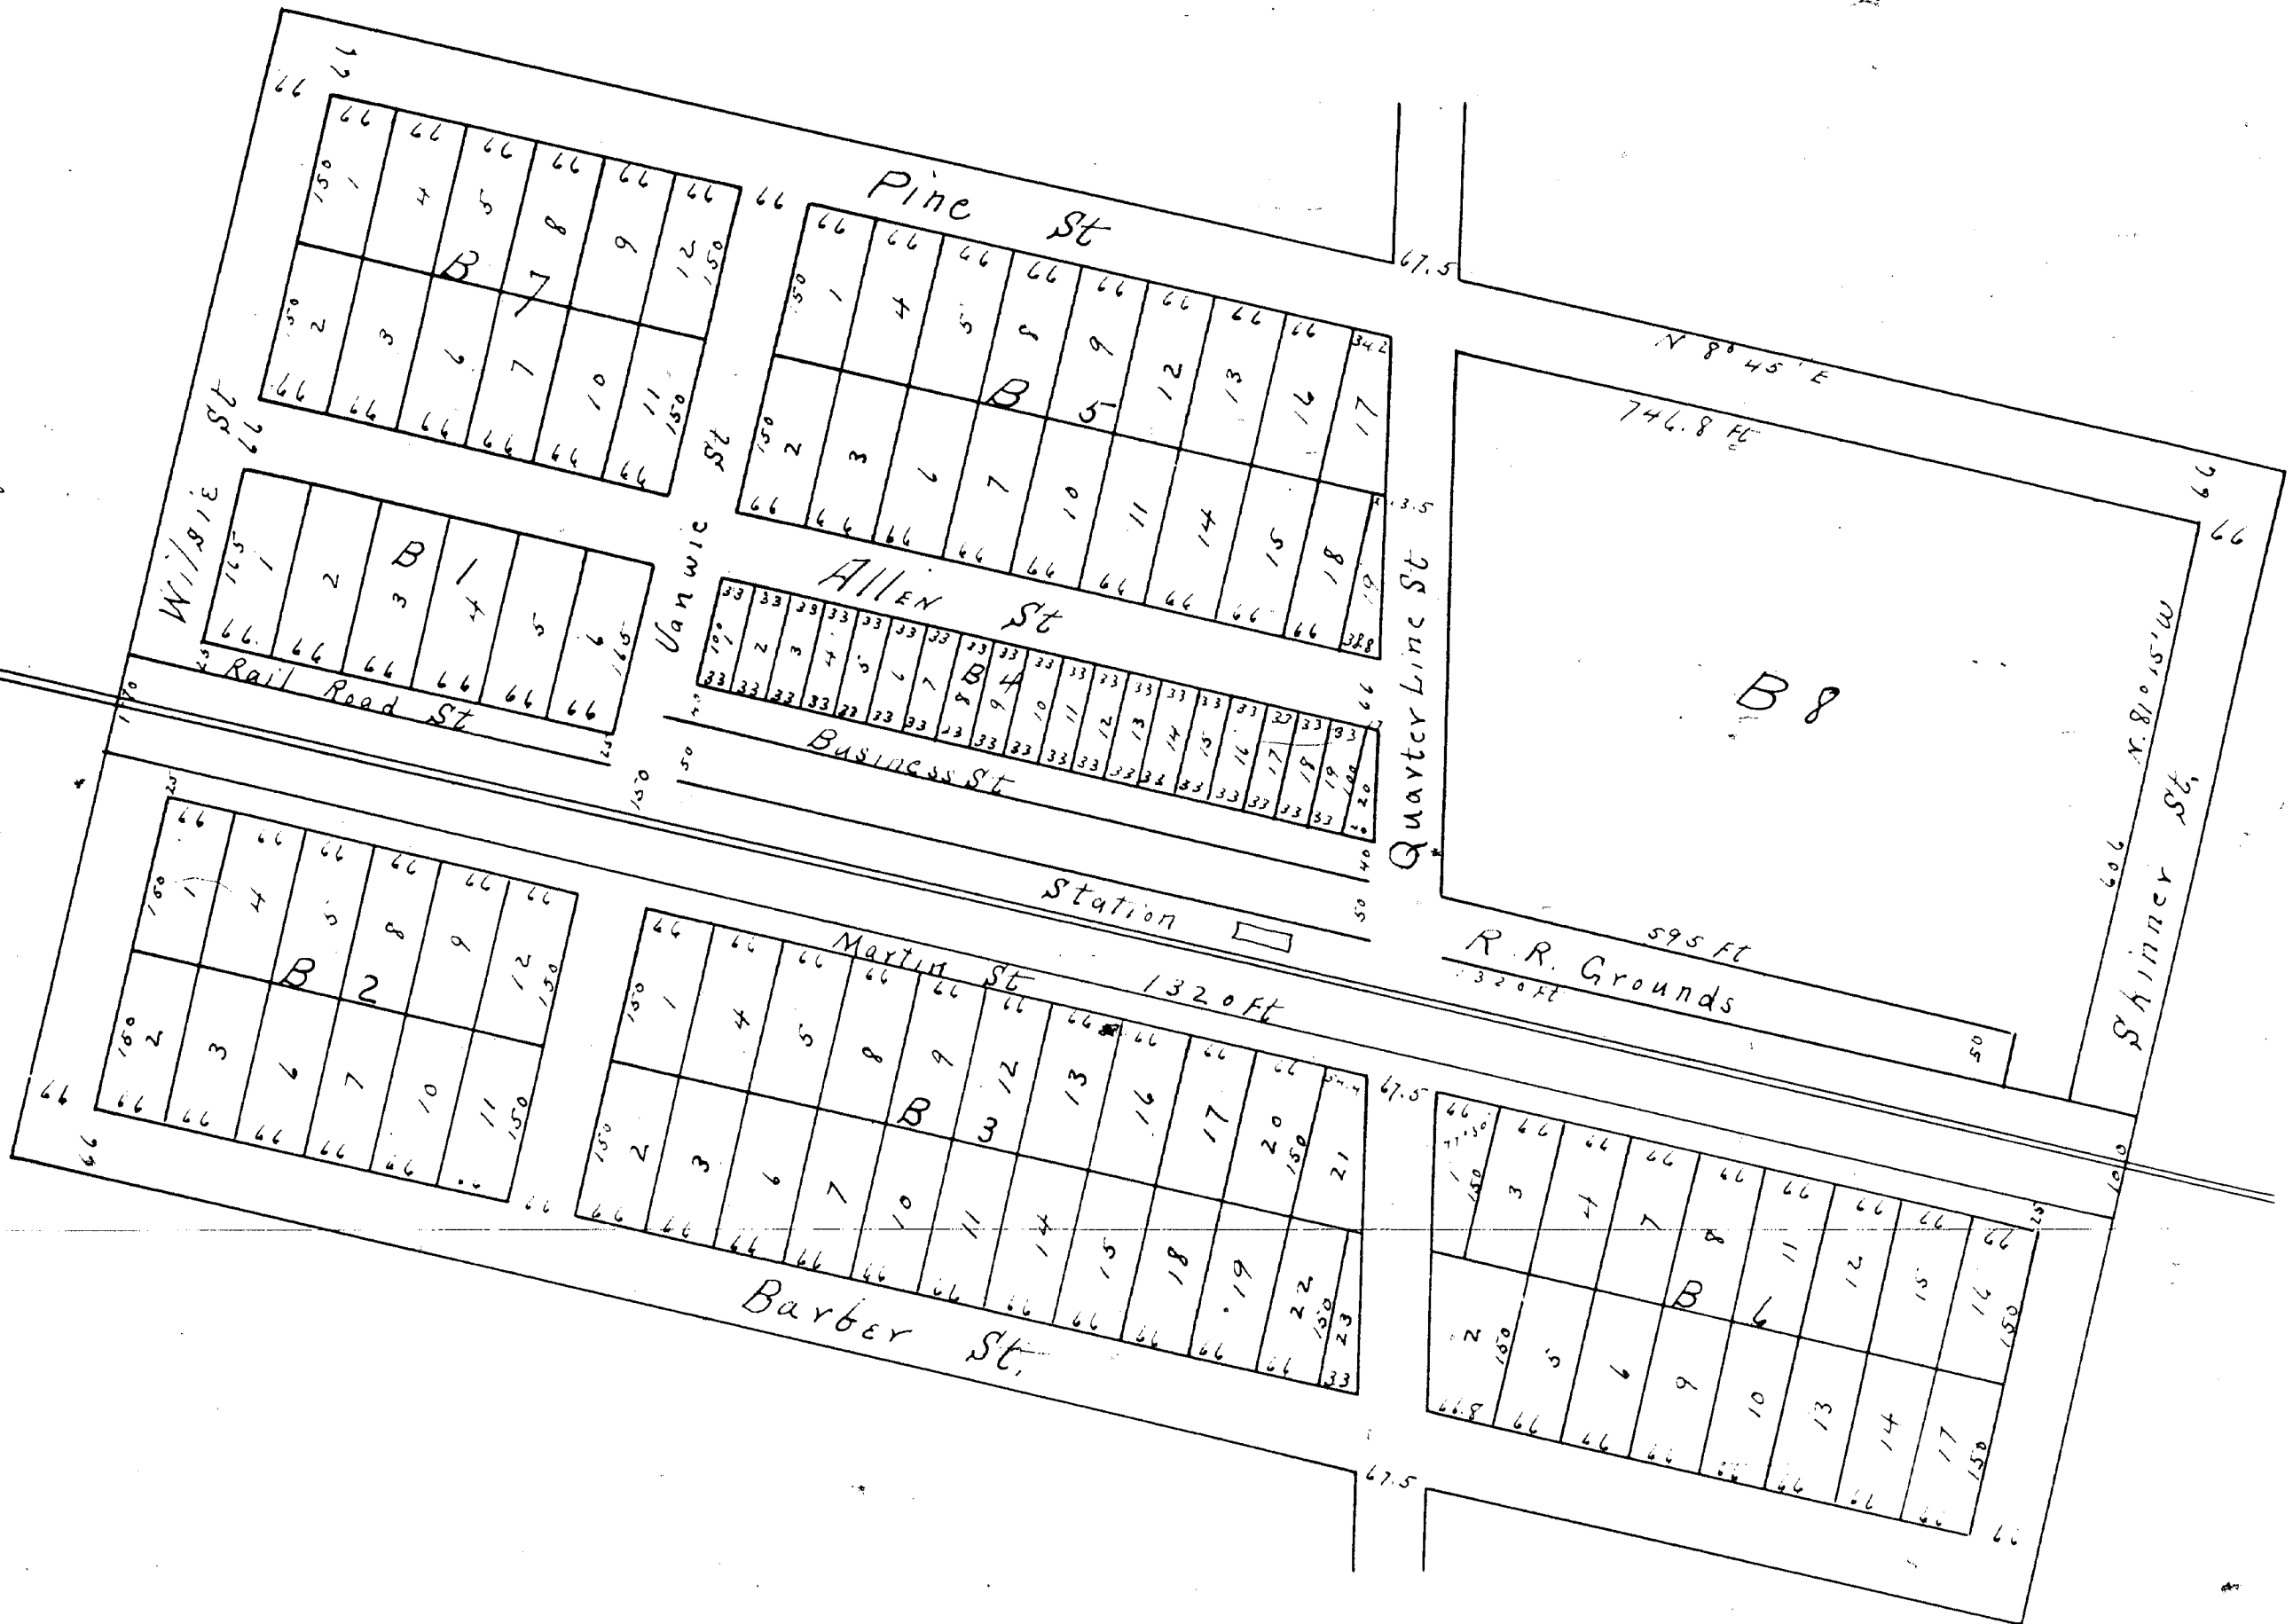

Map of the Village of Longue Montcalm Co.
 situated on the west half of section Twelve Township number
 Twelve (12) north of Range Ten (10) west meridian of Mich.
 John Longue Proprietor A E Whiston Civil Engineer

Description and Map of } Received for record the 5th day
The Village of Conger } of March A. D. 1872. at 8 o'clock A.M.
I. N. Stevens Register

Conger (Specifications)

These presents are to specify that John Conger and his wife of the Township of Belvidere County of Boone and State of Illinois have caused to be surveyed and Platted by A. E. Upton a Civil Engineer, a Village Plat situated on the west half of section twelve in surveyed Township number twelve north of Range ten West. W 1/2 of sect 12. T. 12. N of R 10 W Meridian of Michigan and have given to said Plat the name of Conger. said Plat is laid off into eight Blocks and each Block is laid off into lots except Number eight (8) in the south east corner which is reserved for the purpose of the manufacture of lumber Block Number one is laid off into lots sixty six (66) feet front on Rail Road street and one hundred and sixty five (65) feet in length Blocks two (2) Three (3) four (4) five (5) six (6) and seven (7) are laid off into lots sixty six feet in front and one hundred and fifty (50) feet deep except the Blocks and lots made fractional by the Quarter line Road running east and west Block number four is laid off into lots thirty three feet wide and one hundred feet long extending from Business to Albe streets except lot number twenty (20) made fractional by the east and west Quarter line road which in this plat is assumed to be a street and named Quarter line street. The streets are laid out as follows. A street sixty six feet (66) wide is laid out on the north side of this Plat and named Wabash street the one on the west side is named Barber street and is sixty six (66) feet wide the one on the south side is sixty six (66) feet wide and is named Shuman street the one on the east side is sixty six feet wide and is named Pine street a street twenty five (25) feet wide is laid off between Blocks two ^{three} and six and the Rail road limits and named Martin street said Blocks lying on the west side of the Grand Rapids and Indiana Rail Road and Blocks one four five seven and eight lying upon the east side of it there is also a piece of land fifty feet wide and thirteen hundred and twenty (1320) feet long in front of Block four and eight and on the east side of the Rail Road right of Way the same to be deduced to the Rail Road Company. Between the aforesaid piece of Grounds and Block number four is a street forty (40) feet wide named Business street Between Block number one and the Rail Road limits is a street twenty five (25) feet wide named Rail Road street Between Blocks one and seven and four and five is a street sixty six (66) feet wide extending from the north limits of the Plat to Quarter line street named Albe street there is also a street sixty six (66) feet wide extending across the Plat from east to west Between Block two and three one and four and five and seven named Vanuie Street all of which is correctly shown by a Plat or map this day made the measurement of all lots streets and Blocks is expressed in feet by small red figures on said plat the measurements of lots

made fractional is expressed in feet and inches expressed as decimals.

All the streets of said plat is hereby dedicated to the Public for their use as such streets. The line on the west side of Martin street the east side of Business street and the north side of Vanuie street were used as the base lines in this survey. The Angle made by Quarter line street and the streets running parallel with the rail road track is seventy seven degrees and thirty minutes (77° 30") There is also place at the following described places now bars to be used as initial or starting points for any future survey at the south west corner of lot twenty (20) block four (4) is placed on Iron Bar twenty inches long and three fourths ³/₄ of an inch square flattened at the point at the north east corner of lot one (1) Block six (6) is placed an Iron Bar nineteen and one half (19 1/2) inches long and three fourths of an inch square and flattened at the point.

The above described survey was made during the month of October A.D. 1871

State of Michigan } ss
County of Montcalm } On this Fifteenth day of November A. D. one thousand eight hundred and seventy one personally appeared before me a Notary Public in and for Newaygo County and State of Michigan John Conger of Belvidere County of Boone and State of Illinois to me known to be the person whose name is affixed to the Plat of the Village of Conger who acknowledged the same to be his free act and deed for the purposes and uses therein described and that they executed the same in conformity to the statute in such case made and provided
A. E. Upton Notary Public
in and for Newaygo Co Mich.

State of Michigan } ss
County of Mecosta } A. E. Upton of Newaygo County being by me duly sworn says that the map or plat hereunto furnished of the Village of Conger is a true map or plat of said land as surveyed by him and that he has in conformity with the laws of the State affixed his signature to the same
Subscribed and sworn to before me this 15th day of November A.D. 1871
C. C. Fuller
Notary Public

I hereby certify that this plat is a correct copy of the plat now on record in the Register of Deeds office being made under the supervision of the Auditor General by tracing the plat on record and affixing thereto a carefully compared copy of the dedications and certificates

Dated this 25th day of April 1911
John B. La Fountain
Clerk Aud Gen Dept.