


WILSON'S SECTION 10

100' 100'

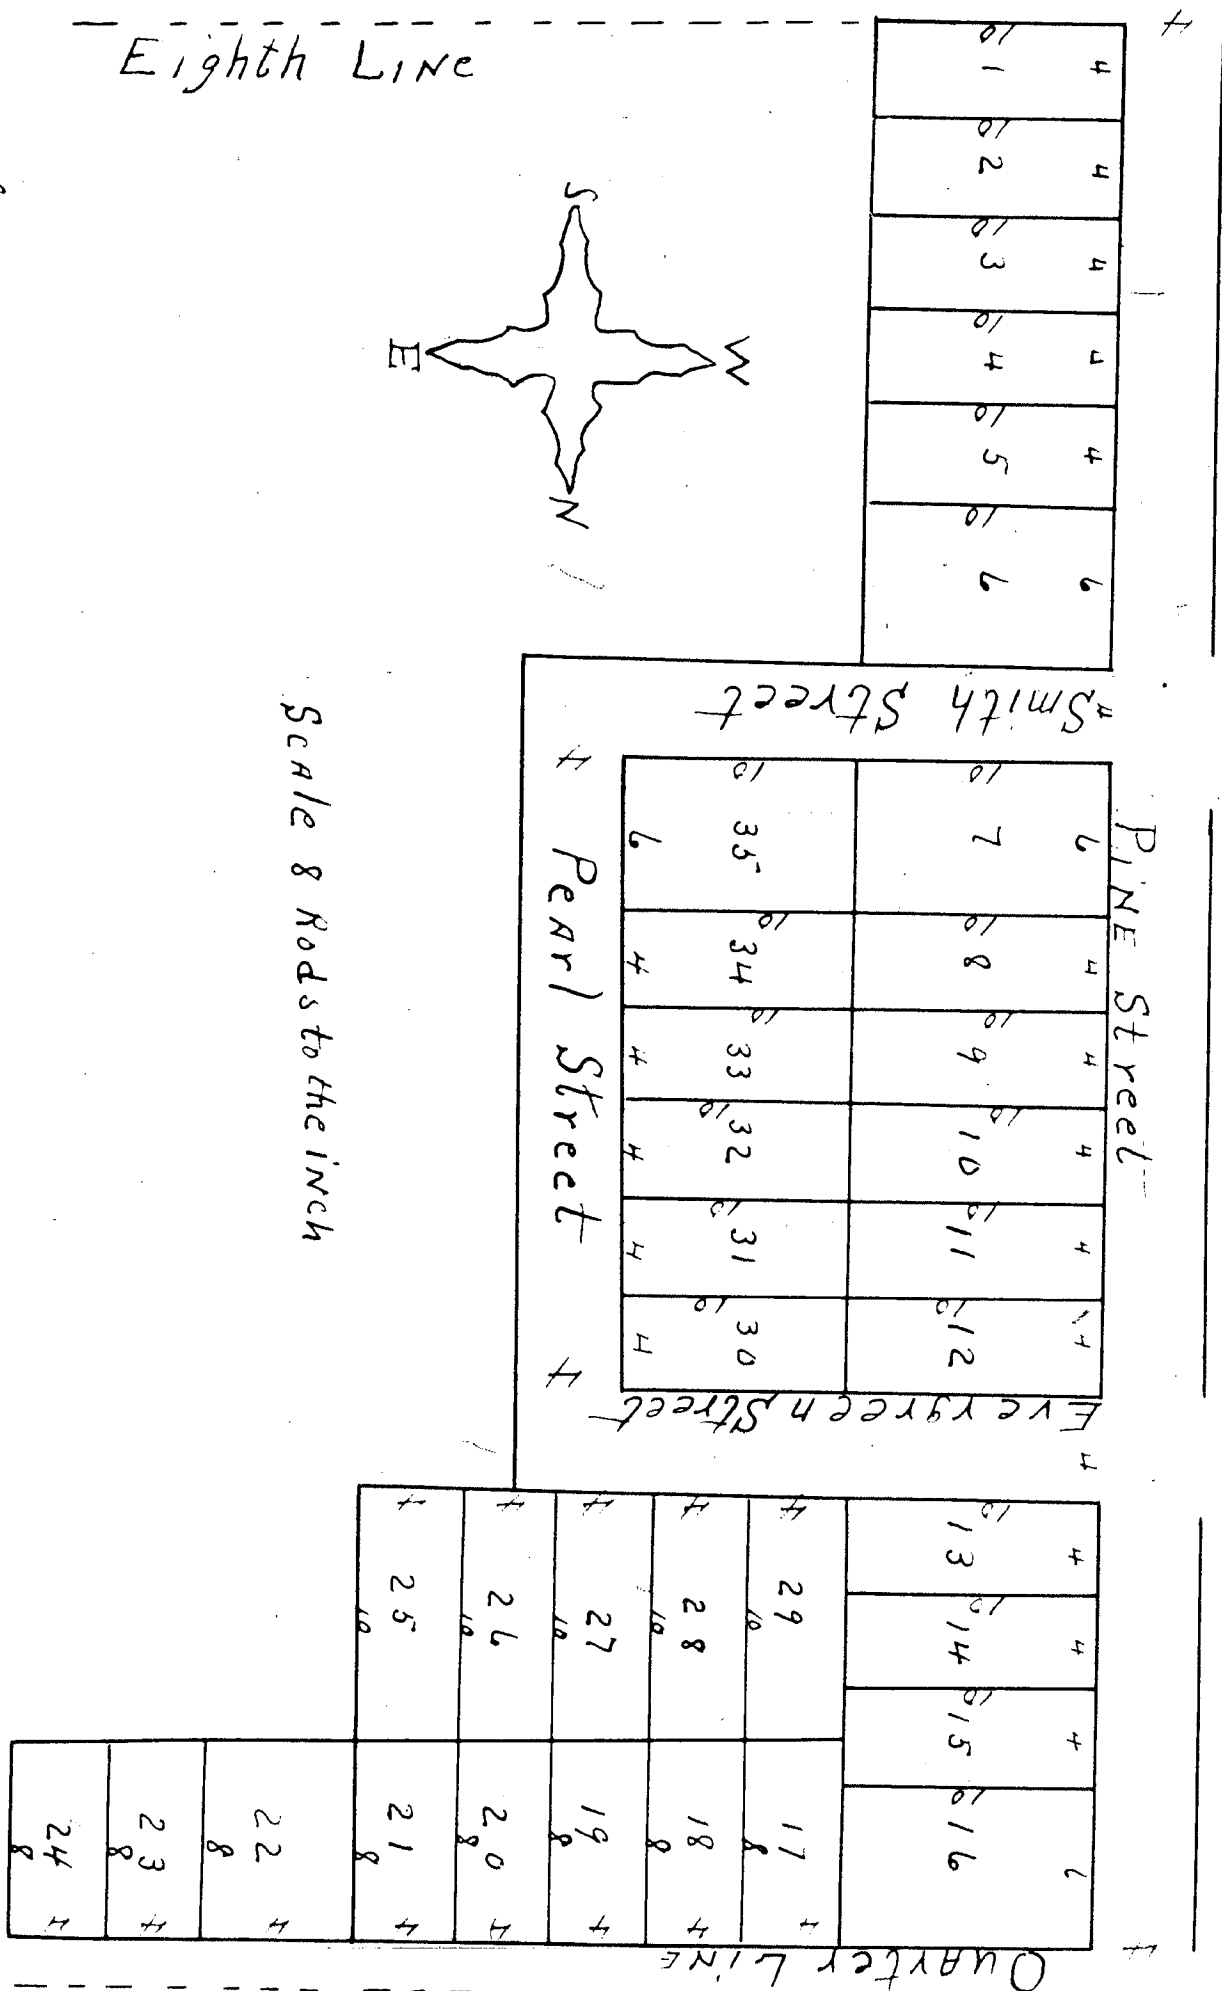

Wilson's second addition to the village of Sheridan includes a piece of land off of the north half of the south west quarter of section thirty one (31) in town ten (10) north of range six (6) west and is known and decided as follows to wit commencing from (1) rock east of north east corner of lot thirty two (32) of Wilson's addition to the village of Sheridan thence south on east line of Pine street twenty eight (28) rods thence east ten (10) rods thence north twenty six (26) rods thence east fourteen (14) rods thence north thirty four (34) rods thence east six (6) rods thence north ten (10) rods thence east fourteen (14) rods thence north eight (8) rods thence east four (4) rods to the place of beginning said plat containing ten (10) and eight tenths (8/10) acre of land the scale is eight (8) rods to the inch all that laid out on above plat are dedicated as highways forever the length and width of streets and lots are designated in figures and the lots are numbered in figures

In Witness Whereof Frank Wilson and Nattie his wife Proprietors of said addition and John & Manning who made the above plat have hereunto set their hands and seals this 13th Day of September 1875

Frank Wilson
Nattie Wilson
John & Manning

LS
LS

In the presence of
Ephraim Tollett
Marlan Norton

State of Michigan }
Montcalm County }

On this 13th Day of September A.D. 1875 before me the undersigned a Notary Public in and for said County personally appeared Frank Wilson and Nattie his wife and John & Manning to me known to be the persons who executed the above instrument and acknowledged they executed the same for the purposes herein described

Ephraim Tollett
Notary Public

Register's Office,
Montcalm County }
Received for Record September 15th
A.D. 1875 at 11 o'clock A.M. and recorded
in Book 1, of Plate on Page 18
Oscar Jones Register of Deeds

Whereby every plat, map, plan or a correct copy of the plat, map or plan recorded in the Register of Deeds of this county made under the supervision of the auditor General by tracing the plat on record and affixing thereto a correctly compared copy of the dedication and certificate

Dated this 1st day of May 1911
John B. Kaftan
Clerk and Ex. Off.

Register's Office }
Montcalm County }

We Oscar Jones Register of Deeds and John & Manning the persons who made the above plat do hereby certify that we have carefully compared the above plat with the Original and that it is in each duplicate, true and correct and of the order of such map or plat
Oscar Jones Register of Deeds
John & Manning