12 of 18

I Hereby certify that This plat is a correct copy of the plat now on record in the Register of Deeds office being made under the supervision of the Auditor General by tracing the plat on record and affixing thereto a carefully compared copy of the dedication and certificates.

Dated this 25th day of April 1911.

Solon Robinson

Clerk And Ex. Offt.

MAP

OF THE

SECOND ADDITION

TO THE

VILLAGE OF HOWARD CITY

MONTCALM CO.

MICH

ENSLEY, MUENSCHER & SHAW, Proprietors

1874

Scale 1 inch = 400 feet

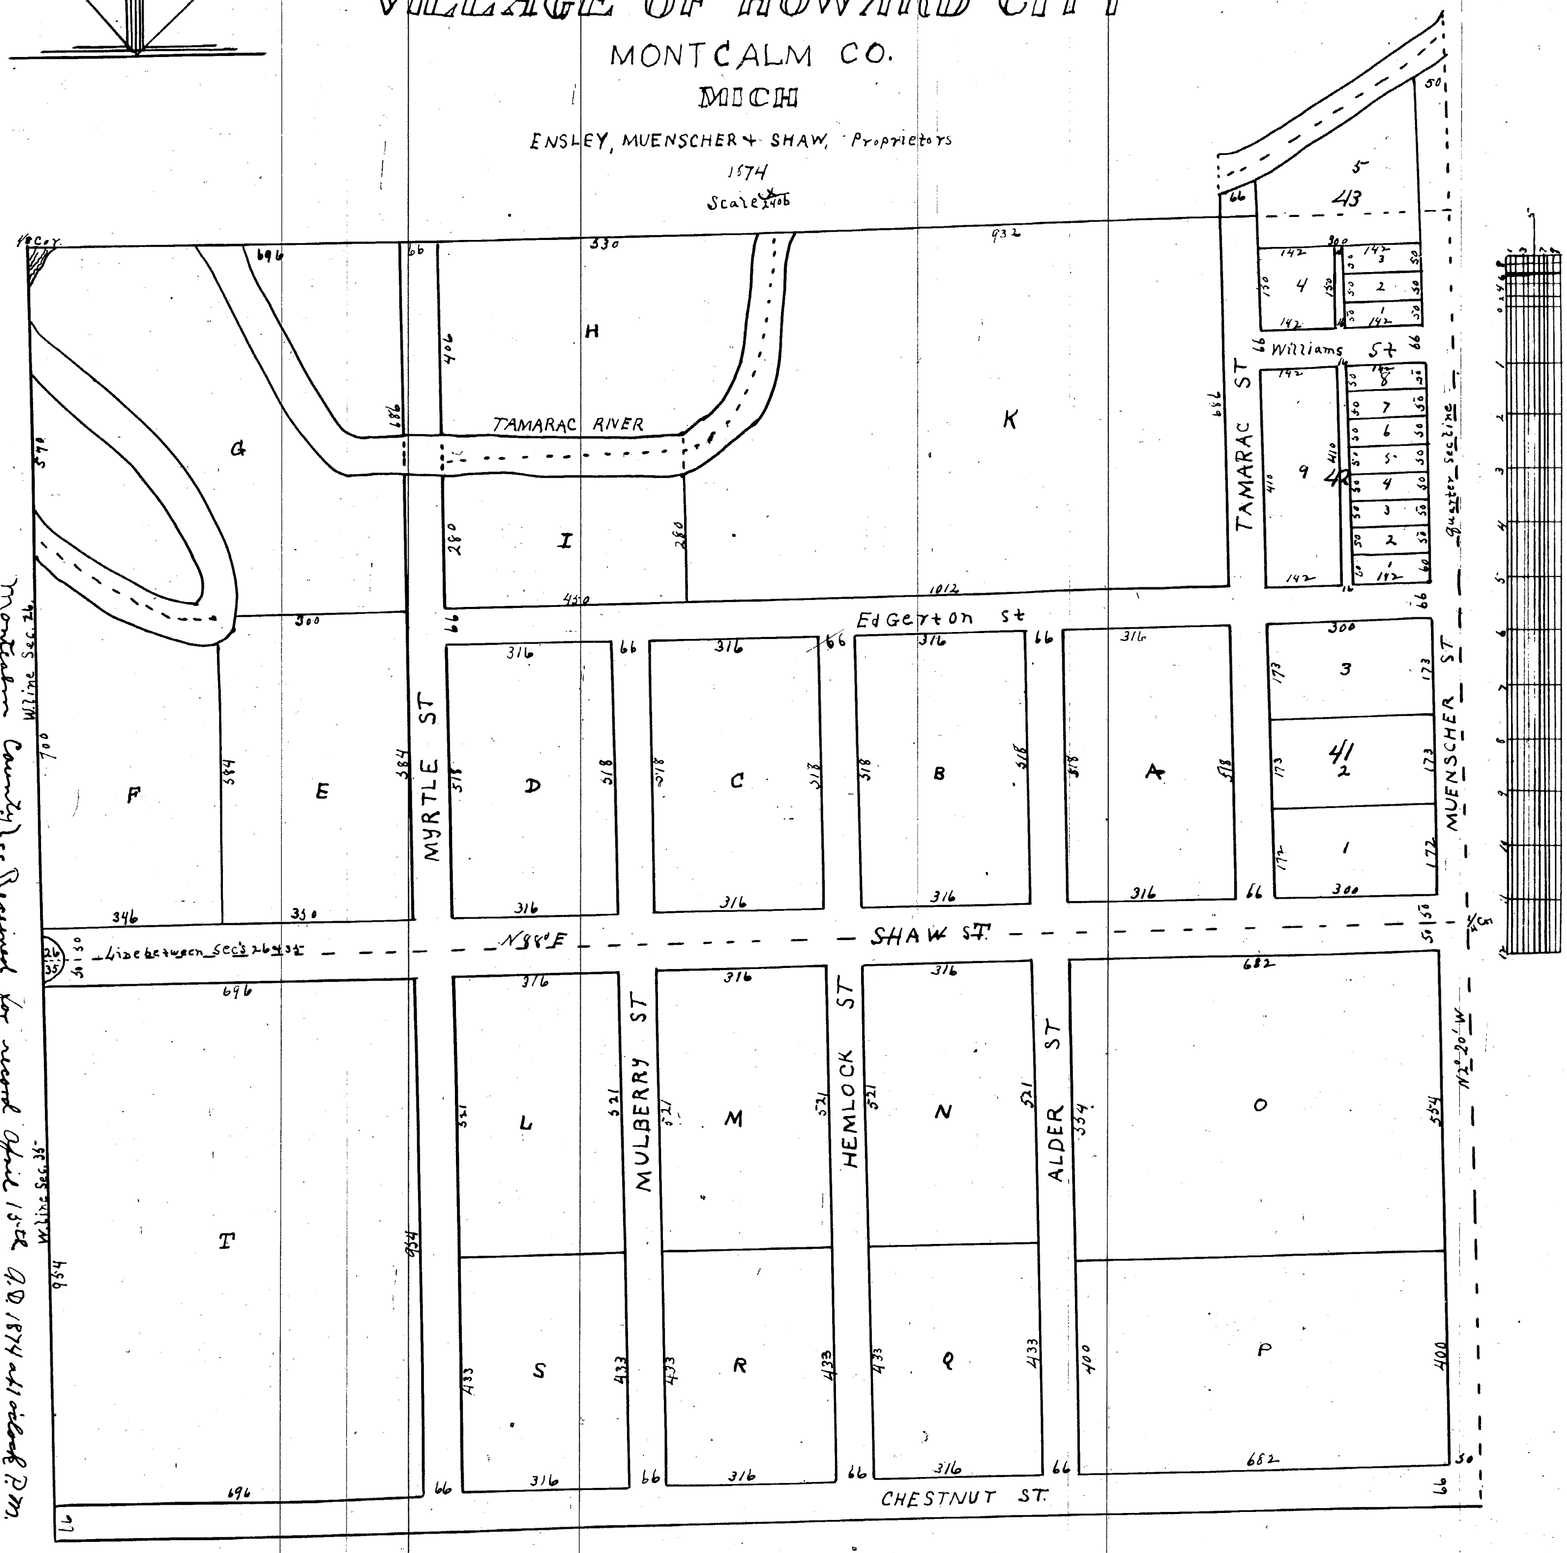

Montcalm County } ss Received for record April 15th A.D. 1874 at 11 o'clock P.M.
Register's Office } and recorded in Liber 1 of Plats at Page 4.
Oscar Fenn Register

The Second Addition to the Village of Howard City includes the south half of the South west quarter of section 26 also a strip of land ten hundred and seventy feet in width North and south off the North side of the North West quarter of section 35. also East of the North half of the South West quarter of section 26 bounded as follows Beginning at the south East corner of said N½ SW¼ thence running West four Hundred and sixteen feet thence North to the center of Tamarac River thence North easterly in the center of Tamarac River to the East line of said N½ SW¼ thence south to the point of beginning. All in Township 12 North of Range 10 West in the County of Montcalm and State of Michigan. All streets and alleys thereon are hereby dedicated to the use of the Public as highways

In witness whereof Benjamin Ensley, Emory W. Muenscher, and John L. Shaw the Proprietors of said addition have hereunto set their hands and seals this 6th day of March A.D. 1874.

Benjamin Ensley [Seal]
Emory W. Muenscher [Seal]
John L. Shaw [Seal]

State of Michigan } ss
County of Kent }

On this 6th day of March one thousand eight hundred and Seventy four before me a Notary Public for said county personally appeared Benjamin Ensley, Emory W. Muenscher and John L Shaw known to me to be the persons who executed the foregoing instrument and acknowledged the same to be their free act and deed for the uses and purposes therein mentioned.

Chas. W. Warrell Notary Public Kent County Mich

We hereby certify that we have compared this plat and find it to be a true copy of the original and of the whole thereof and that it fully complies with the statute.

Oscar Fenn Register of Deeds Montcalm Co
Emory W. Muenscher Civil Engineer.

ClibPDF - www.fastio.com