


MAP  
of the  
FOURTH ADDITION  
to the  
VILLAGE  
of  
HOWARD CITY  
MONTCALM CO.  
MICH  
1874

PROPRIETORS  
EUSLEY & MUENSCHER  
SCALE  
3000

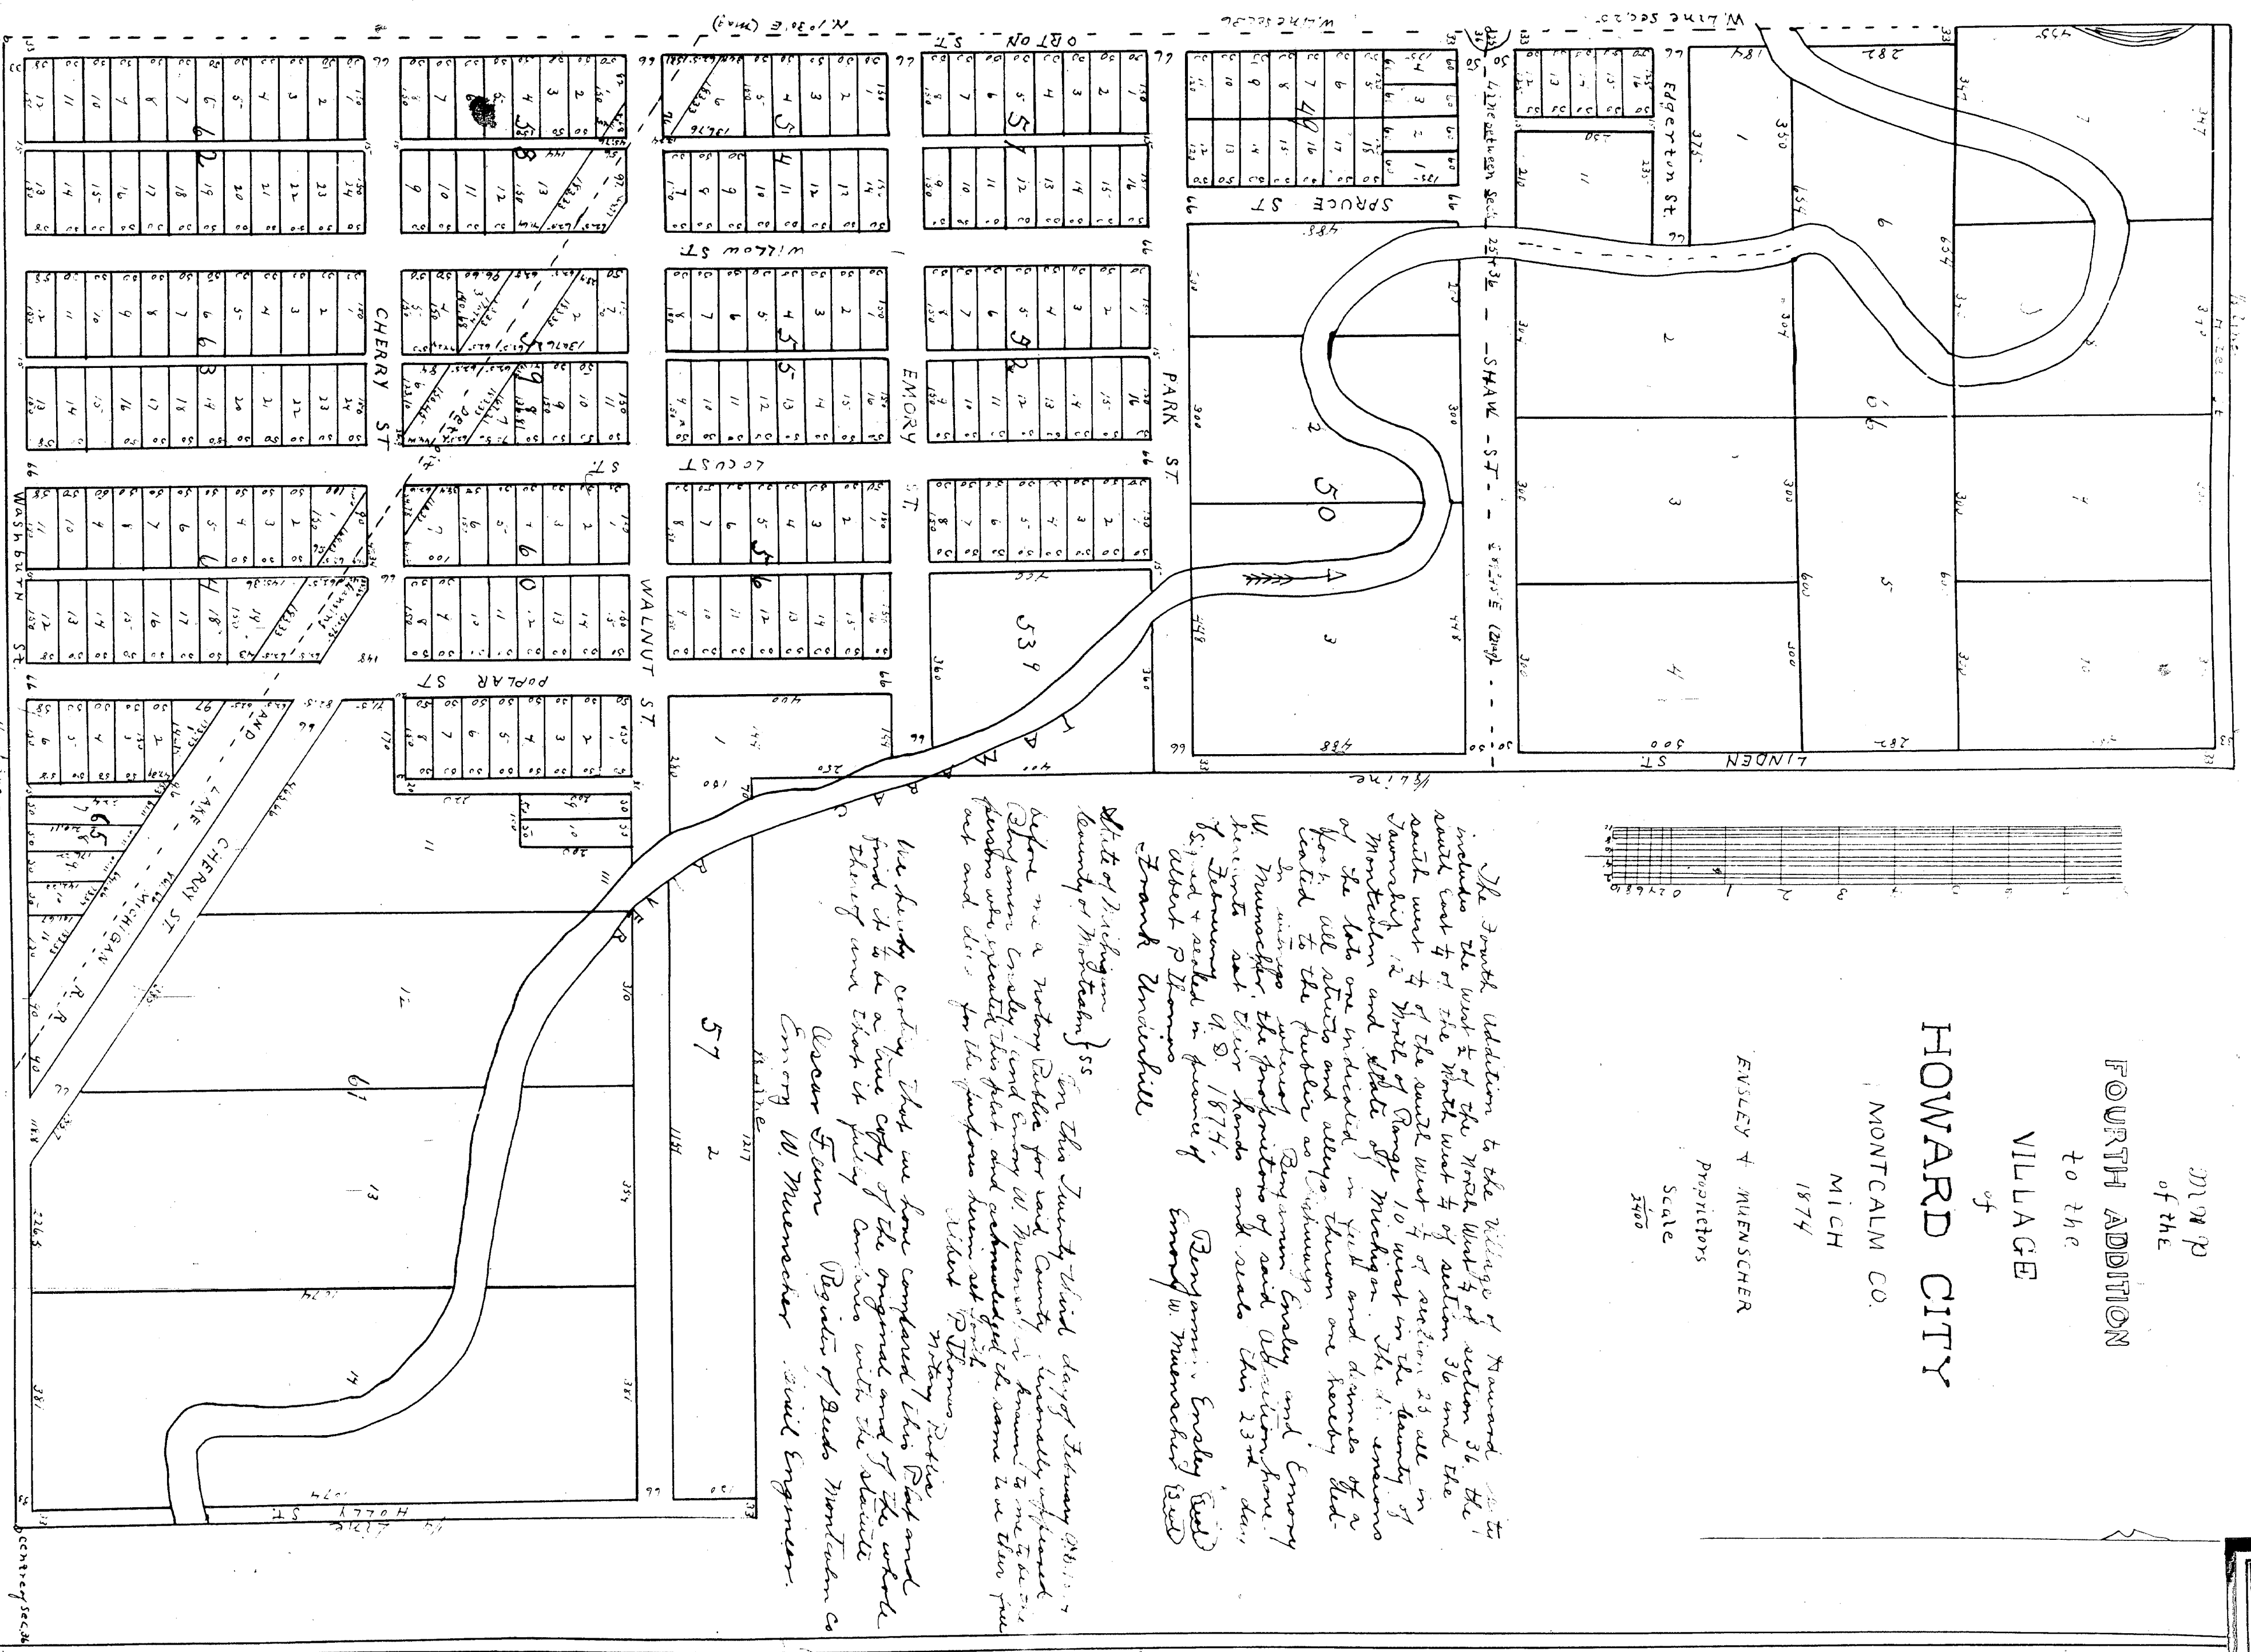

The Smith Addition to the Village of Howard City, Mich. includes the west 1/2 of the North West 1/4 of section 36, the south east 1/4 of the North West 1/4 of section 36 and the south west 1/4 of the south west 1/4 of section 36 all in Township 12 North of Range 10 West in the County of Montcalm and State of Michigan. The 1/2 acre or more of the lots are indicated in full and names of a lot, all above and above, shown one hereby that located to the public as follows:  
In witness where Benjamin Crady and Emory W. Muenschler, the proprietors of said addition, have hereunto set their hands and seals this 23rd day of February A.D. 1874.  
Witness my hand and seal in presence of  
Benjamin Crady (Seal)  
Emory W. Muenschler (Seal)  
Frank Underhill

State of Michigan )  
County of Montcalm ) ss  
I, the County Clerk, do hereby certify that before me a Notary Public for said County, personally appeared Benjamin Crady, and Emory W. Muenschler, known to me to be the persons who executed this plat and acknowledged the same to be their free act and deed for the purposes herein set forth.  
Witness my hand and seal this 23rd day of February A.D. 1874.

We hereby certify that we have compared this plat and find it to be a true copy of the original and of the whole thereof and that it fully conforms with the statute.  
Lucas Fern Register of Deeds Montcalm Co.  
Emory W. Muenschler Civil Engineer.

57 2

Whereby certify that this plat is a correct copy of the plat now on record in the Register of Deeds office being made under the supervision of the Auditor General by having the plat on record and referring thereto a carefully compared this 26 day of April 1911  
John Robinson Auditor General  
Plat Book and Book 1st

Received for record April 15th A.D. 1874 of 1st of 7th and recorded in Liber 1 of Deeds at Page 6  
Lucas Fern Register