

Description of Maple Hill Received for Record October 22, 1870
 Montcalm County Michigan at 2 o'clock P.M. J.P. Davis Register

Commencing at a Point on the South
 line of Section Two (2) in Township Eleven North of Range Ten
 west where said section line intersects the west line of the ground
 of the Grand Rapids and Indiana Rail Road Company
 running thence west on said section line to the south west corner of said section
 thence north on the west line of said section Eighty Rods thence east
 parallel to the east line of said section to said west line of said
 Rail Road Company's Grounds thence South along said west
 line of said Rail Road Company's Grounds to place of Beginning
 some corner to the east side of the south west quarter of said section Two
 The said C. B. Rice and William Price purchasers of the premises above
 bounded and divided same into lots and alleys as shown on the
 plat on the opposite side of this which the same to be known
 as the Village of Maple Hill

Witness our hands and seals this third day of October A.D. 1870
 in presence of
 C. B. Rice
 William Price

State of Michigan
 County of Montcalm

On this third day
 of October A.D. 1870 personally came before me C. B. Rice
 and William Price to me known to be the persons named in and
 who executed the above instrument and acknowledged the
 execution of the same to be their free act and deed

Edward H. Jones Notary Public


I, Edward H. Jones do hereby certify that I have compared the said C. B. Rice
 and William Price the lands above described and subdivided the
 same into lots, blocks, streets and alleys as shown on the within
 plat on which distances are marked in chains and links
 Witness my hand and seal at Grandville April 7th 1870

In presence of
 J. H. Stevens
 Henry Kent

State of Michigan
 County of Montcalm

On this 7th day
 of April A.D. 1870 personally came before me Edward H. Jones
 known to me to be the person named in and who executed the
 above certificate and acknowledged the execution thereof
 to be his free act and deed

Thomas H. Stevens
 Notary Public

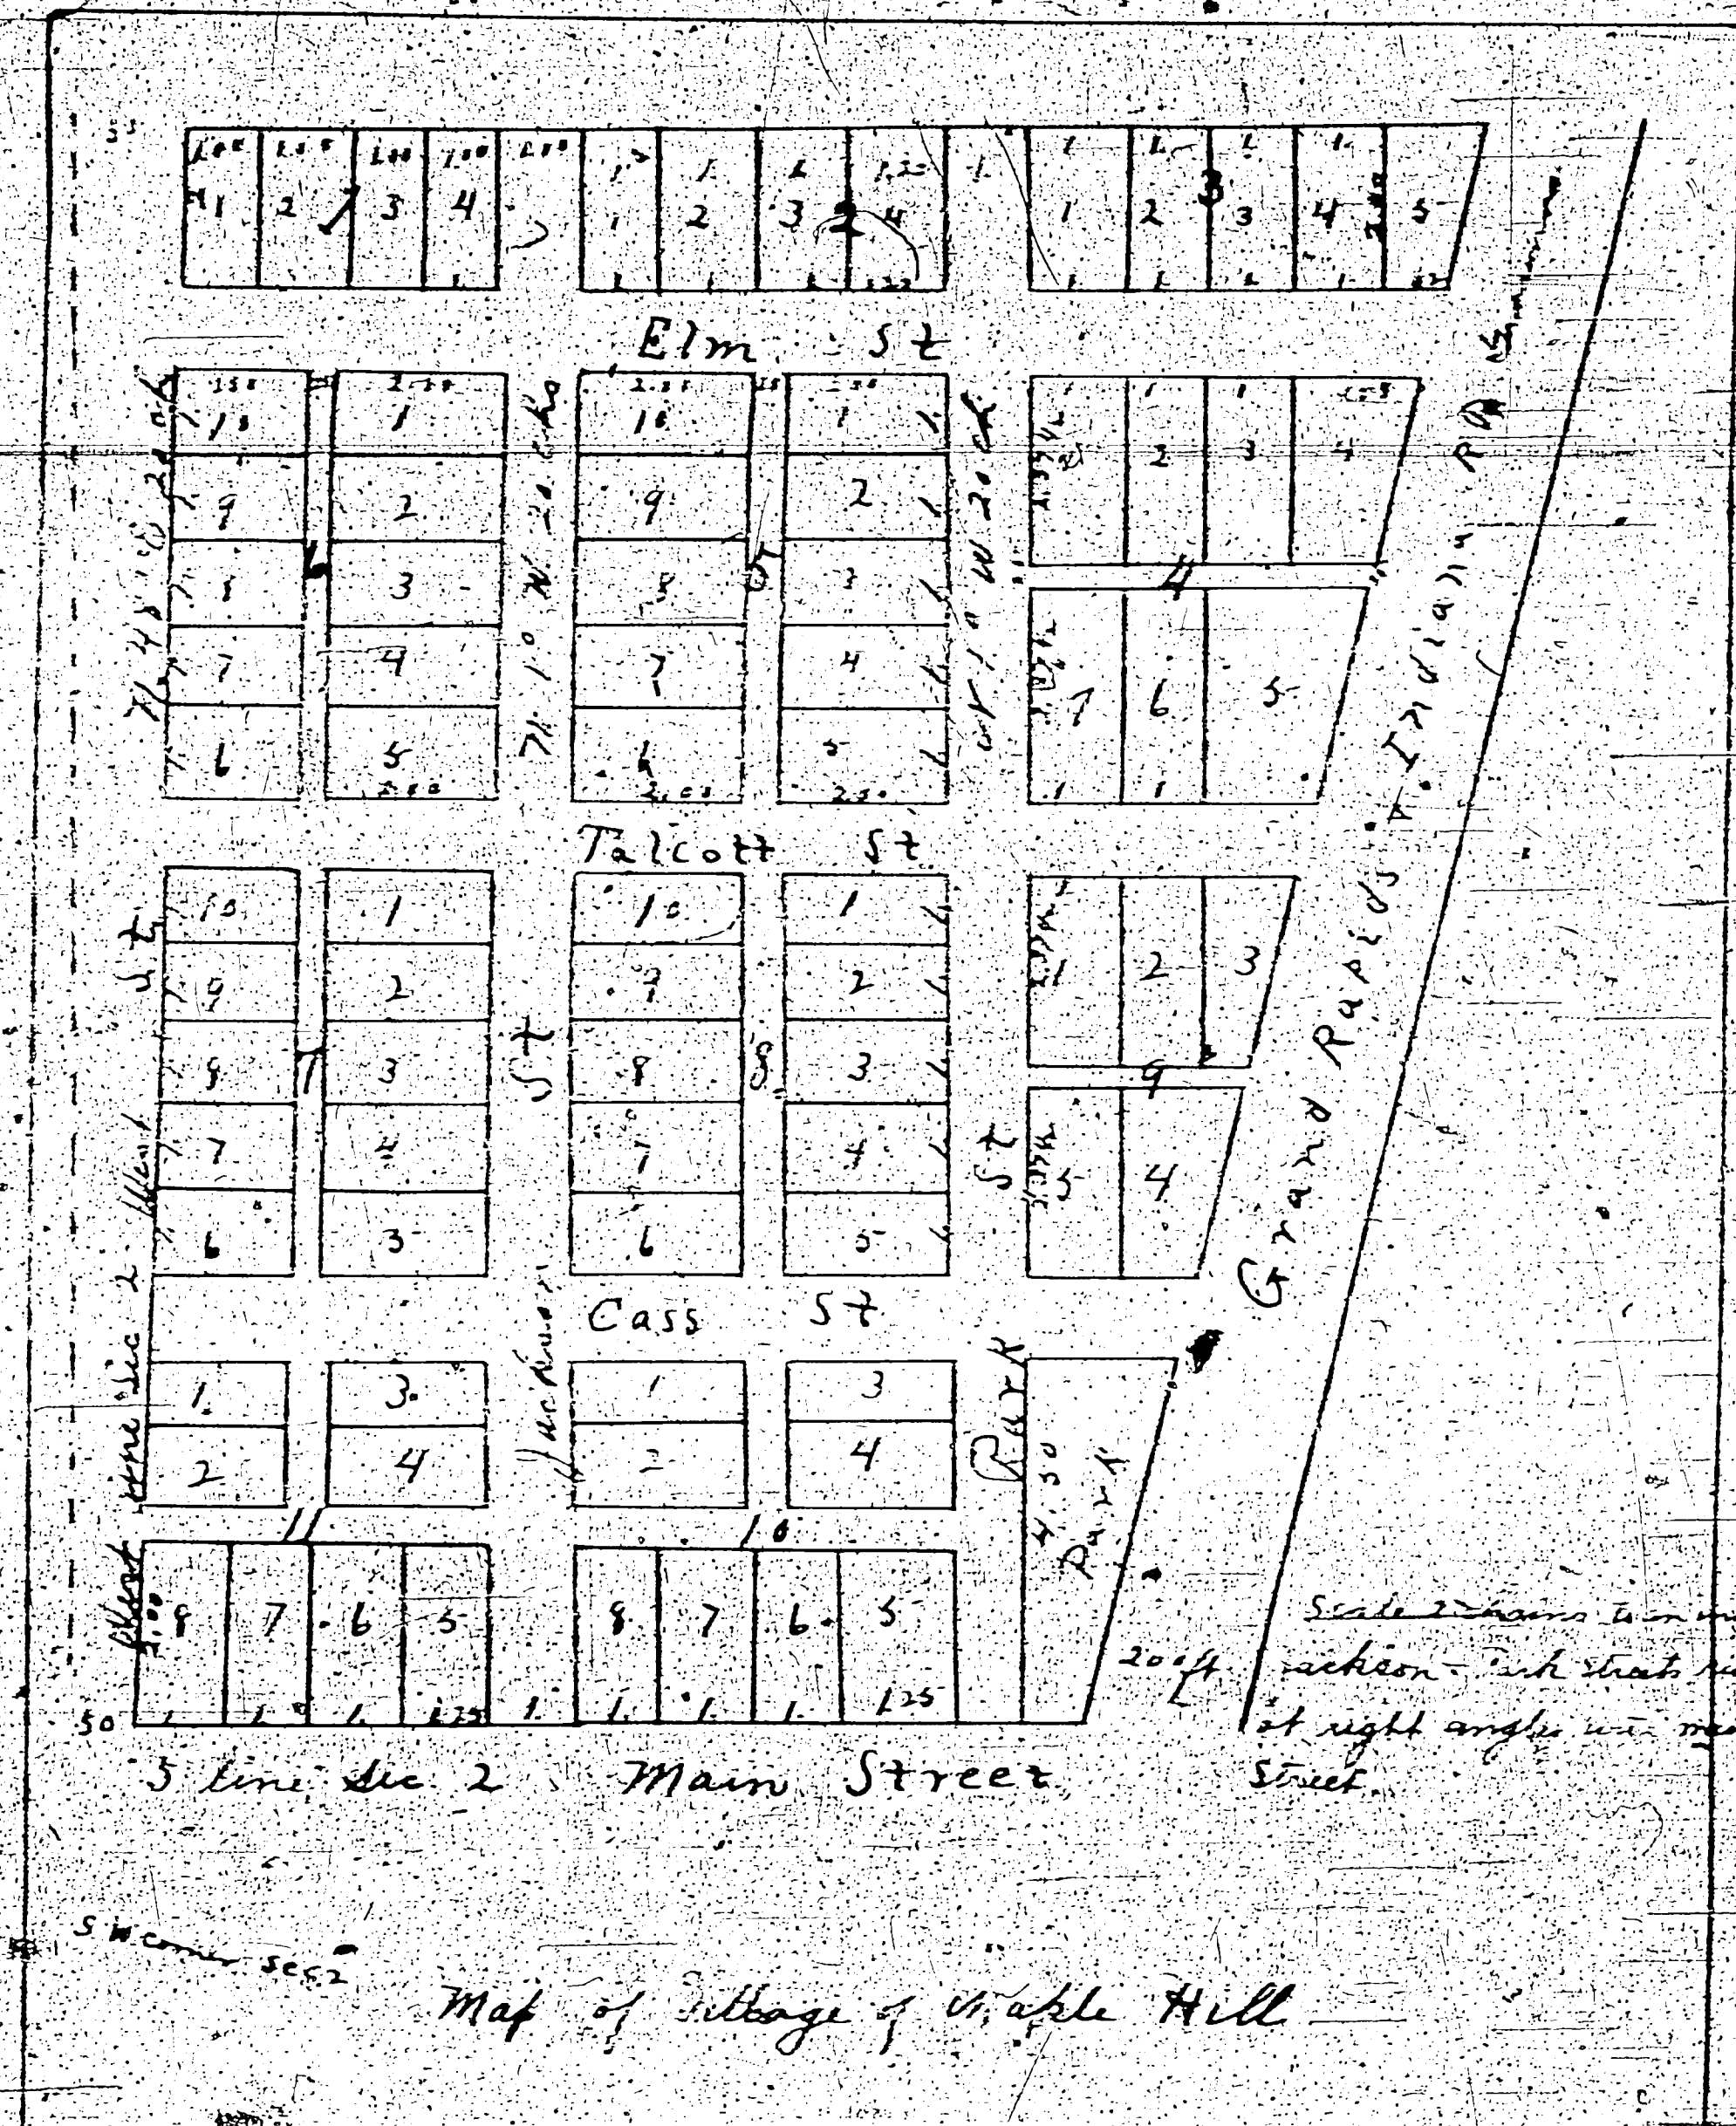

I hereby certify that this plat is a correct copy of
 the plat now on record in the Register of Deeds
 office being made under the supervision of the
 Auditor General by tracing the plat on record and
 affixing thereto a carefully compared copy of the
 dedication and certificates

Dated this 25 day of April 1911
 John R. Robinson
 Clerk and Gen. Supt.