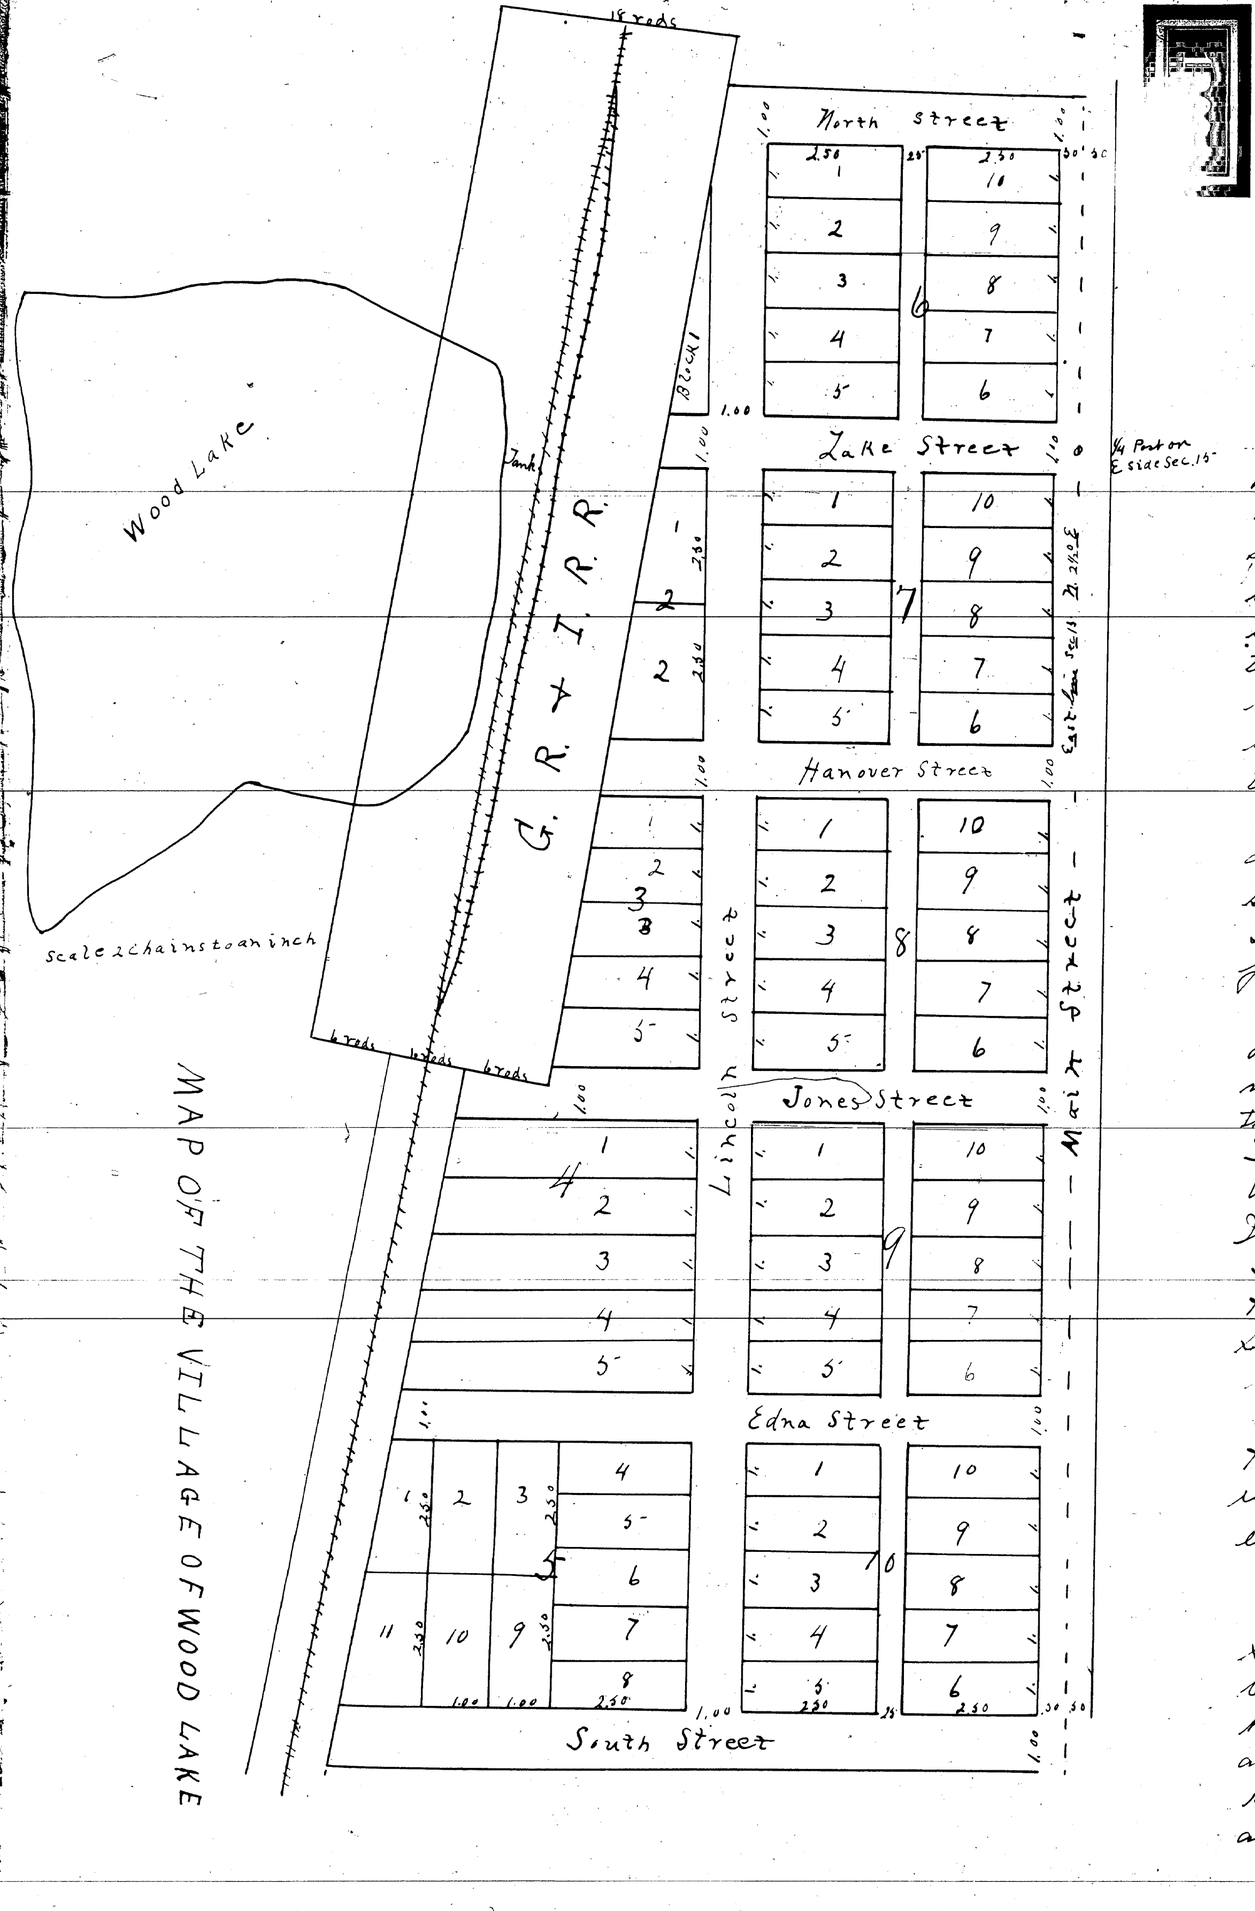

Description of the Village of Wood Lake

Recieved for Record March 21st A.D. 1870 at 2 oclock P.M.

J. P. Burs, Register

Description of the Village of Wood Lake Montcalm County Michigan Commencing at a point on the East line of Section Fifteen (15) Town Eleven (11) north of Range Ten (10) West said point of Commencement being Twenty six (26) rods North of the quarter post on the east side of said section Fifteen running thence south on said section line Thirty one chains. Thence West at right angles with said section line Twelve chains and Ninety links more or less to the East line of the right of way granted by Henry M. Carpenter to the Grand Rapids and Indiana Rail Road Company Thence Northerly along the East line of said right of way Twelve chains and Ninety links more or less to the south line of the tract of land which is nine rods wide on each side of the center line of said Rail Road deeded by said Carpenter to said Rail Road Company Thence Easterly along the south line of said tract of land at right angles with the center line of said Rail Road six rods Thence Northerly along the east line of said land so deeded by said Carpenter Eighteen chains and seventy nine links more or less to a Point six chains and forty four links more or less westerly at right angles with said section line from said above described Point of Commencement Thence East at right angles with said section line to the place of beginning.

I Henry M Carpenter Proprietor of the lands above bounded and discribed have caused the same to be surveyed and subdivided into Blocks Lots Streets and alleys as shown by the map on the reverse of this and the same to be known as the Village of Wood Lake.

Witness my hand and seal at Greenville January 7th A.D. 1870

In presence of
T. N. Stevens
H. E. Light

Henry M. Carpenter (L.S.)

State of Michigan
County of Montcalm } SS On this seventh day of January A.D. 1870 personally came before me Henry M Carpenter and Edward H Jones to me known to be the person named in and who executed the foregoing instrument and acknowledged the execution thereof to be their free act and deed

5 cent Revenue Stamp
T. N. S.
1/7/70

Thomas N. Stevens
Notary Public

State of Michigan
County of Montcalm } SS. I Edward H Jones do certify that I have surveyed and subdivided the lands above bounded and described as shown by the map on the reverse of this sheet on which map the sizes of Lots and width of Streets and alleys are marked in chains and links. The large figures near the center of the Blocks indicate the numbers of Blocks the smaller figures near the corners of the Blocks the number of the said Lots.

Witness my hand and seal at Greenville January 7th A.D. 1870

In presence of
T. N. Stevens
H. E. Light

5 cent Revenue Stamp
E. H. J.
1/7/70

E. H. Jones. Surveyor (L.S.)

I hereby certify that this plat is a correct copy of the plat now on record in the Register of Deeds office being made under the supervision of the Auditor General by tracing the plat on record and affixing the seal To a carefully compiled copy of the description and certificates

Dated this 1-8th day of June 1911

Lotus Robinson