
Moore + Smiths Addition to the Village of Stanton } Received for record the 2nd day of May A.D. 1872 at 8 o'clock A.M.
T. N. Stevens Register

12632

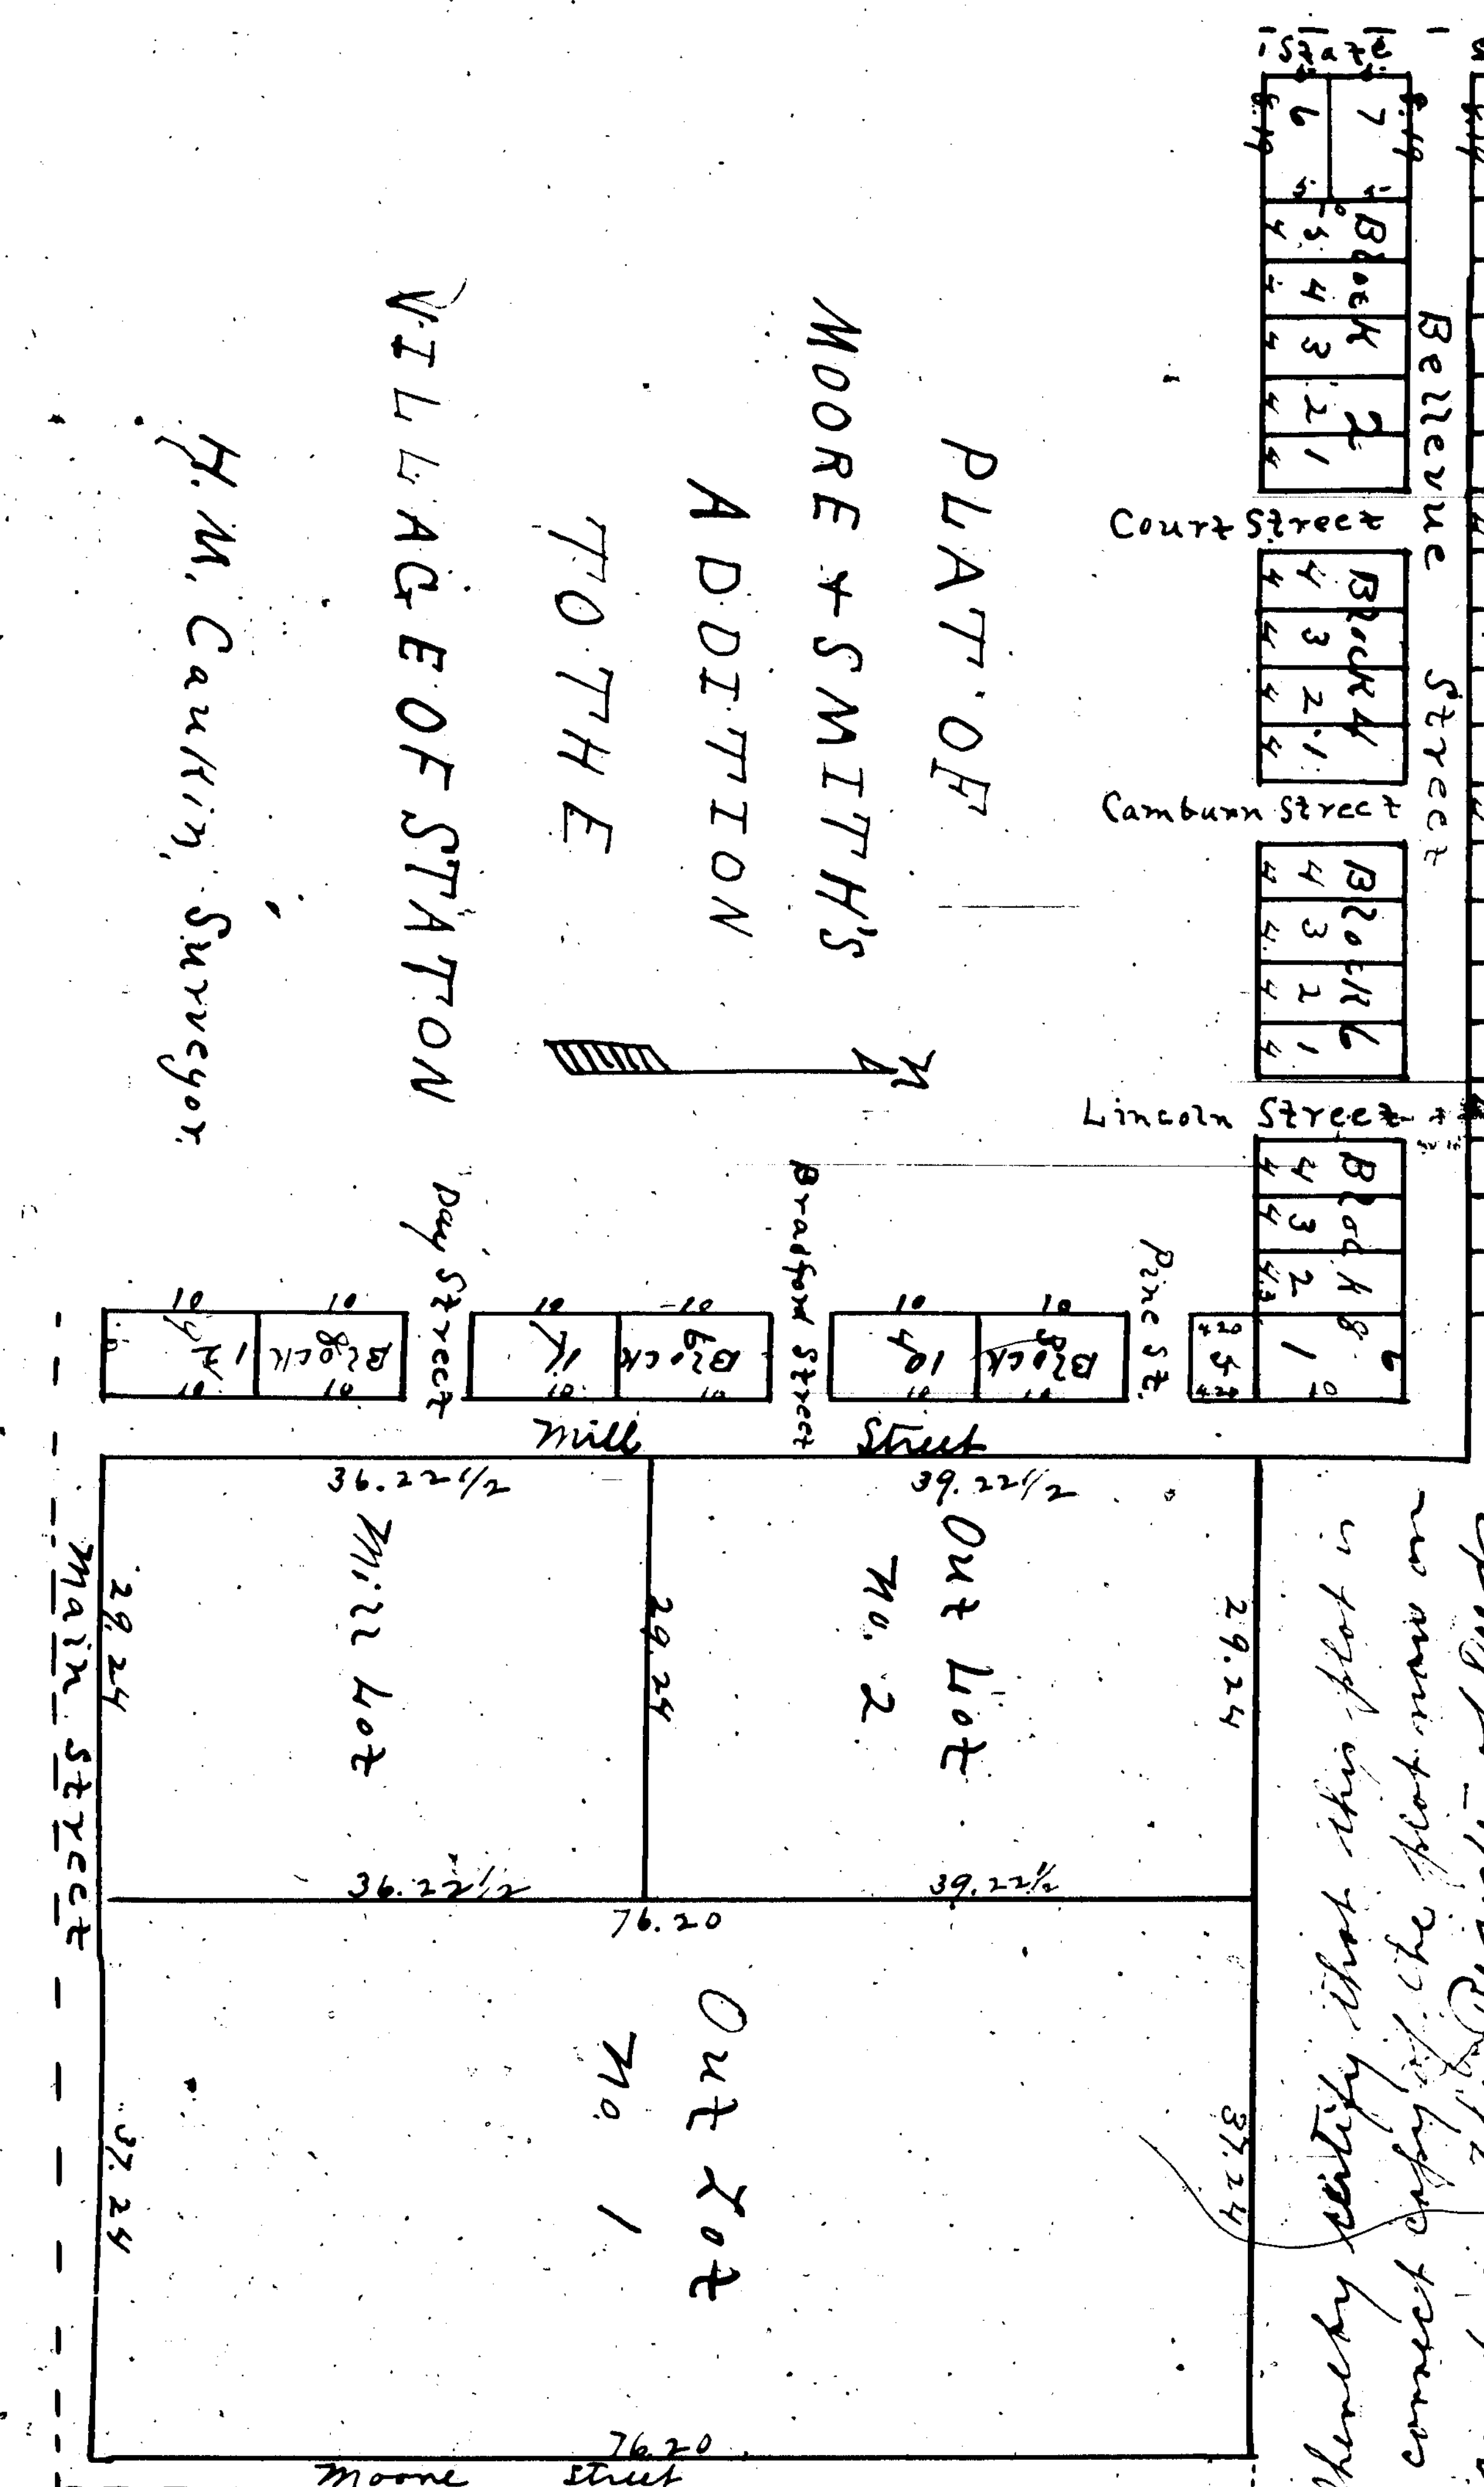

I hereby certify that this plat is a correct copy of the plat now on record in the Register of Deeds office being made under the supervision of the Auditor General by tracing the plat on record and affixing thereto a carefully compared copy of the dedication and certificate.

Dated this 29 day of April 1911
Solon Robinson
Clerk Aud. Gen. Dept.

Know all men by these presents that we the undersigned the proprietors of the land hereinafter described have Executed and by these presents do Execute the Plat hereunto attached of land to be known and designated as Moore + Smiths Addition to the Village of Stanton.
A description of said plat and the land designated thereby according to a survey made by Henry M. Caukin by our order is as follows.
Comprising the South East Quarter of the South west fractional quarter and a strip Twenty four rods wide on the South side of the North West fractional quarter of the South west fractional quarter and a piece of the North East quarter of the South West fractional quarter described as follows. Beginning at the south west corner of said subdivision of said section thence running East on the south line of said subdivision Ten Rods thence North parallel with the West line of said subdivision Fourteen rods thence west Parallel with said South line Two Rods to said West line thence south on said line to place of beginning all being on section thirty one of Township Eleven North of Range Six West in Montcalm County State of Michigan.
The Public Grounds of said Addition are described as follows.
Main Street one half of which is included in said addition is six rods wide and the Center line thereof is the south line of the above mentioned South East quarter of the South West fractional quarter. Day Street is four rods wide and the Center thereof begins on the West line of said south East quarter of the south west fractional quarter Twenty five rods from the south line thereof and runs East parallel with Main Street Eight rods.
Bradford Street is four rods wide and the center thereof begins on said west line Twenty four rods North of the Center of Day street and runs thence East parallel therewith Eight rods. Pine Street four rods wide and the center thereof begins on the said west line Twenty four rods North of the Center of Bradford street and runs East Parallel therewith Eight Rods.
Bellevue Street is four rods wide and the center thereof begins on the west line of the north west fractional quarter of the south west fractional quarter of said section Twelve rods North of the South West Corner thereof and runs thence East Parallel with the South line of said subdivision Ninety Seven rods and Twenty Two links more or less to the East line of Mill street hereinafter described. State Street one half of which is on said addition is Six rods wide and the center thereof is the west line of the said North West fractional quarter of the south west fractional quarter.
Court Street is four rods wide and the center thereof begins on the last above mentioned south line Thirty Three Rods and Nineteen links from the center of State street + runs North parallel therewith to Bellevue street.
Camburn Street is four rods wide and the center thereof begins on said south line Twenty rods East of the Center of Court street and runs thence North Parallel therewith to Bellevue Street.
Lincoln Street is four rods wide and the center thereof begins on said south line Twenty rods East of the Center of Camburn Street and runs thence North parallel therewith to Bellevue Street.
Mill Street is four Rods wide and the center thereof begins on the south line of the said south East quarter of the South West fractional Quarter Eight rods from the south west Corner thereof and runs thence North parallel with the West line thereof to the North line of Bellevue street.
Moore Street one Half of Which is on said addition is four rods wide and the Center thereof is the East line of said south East quarter of the South West fractional quarter. The length of all lines on said Addition are designated on said plat by small figures on or near the lines to which they respectively refer being Expressed in rods and links the links being Expressed in the form of Decimals.
The number of Lots on said addition are Expressed on said plat by larger Figures at or near the center of the lots to which they respectively refer. The numbers of Blocks on said addition are designated on said plat by Figures with the Word "Block" prefixed.
Block one Extends from lot C to State Street. Block three Extends from Lot B to lot C. Block Five Extends from lot A to lot B. Block Seven extends from lot A to East line of said addition.

Henry M. Caukin Surveyor

In Witness whereof We have hereunto set our hands and seals this fifth day of January A.D. 1867. Edwin B. Moore and Lucy A. Moore his wife executed said plat as proprietors of Blocks one, Two, Three, Four, Five, Six, Seven and Ten and lots Two, Three, Four and Five of Block Eight and the North seven rods of lot six on block eleven and out lots No's one and Two and lots A B and C.
In presence of J. P. Burs, Lyman C. Moore. Edwin B. Moore L.S.

Reuben D. Smith executes said plat as proprietor of Mill Lot and block twelve and lot seven and the south Three rods of lot six on Block Eleven.
In presence of Lyman C. Moore, J. P. Burs. Reuben D. Smith L.S. Edwin B. Moore L.S.

Gideon Dingman and Deanna Dingman his wife execute said plat as proprietor of lot one of Block eight.
J. Philo as to Edwin B. Moore
G. W. Childs } H. W. Rice (as)
J. C. Schooner } to R. Smith

Edwin B. Moore L.S.
Reuben D. Smith L.S.
Gideon Dingman L.S.
H. M. Caukin L.S.

State of Michigan } ss
County of Montcalm }
On this 2nd day of April A.D. 1872 before me Notary Public in and for said county personally came the above named Edwin B. Moore Reuben B. Smith and Gideon Dingman and Henry M. Caukin known to me to be the same persons named in and who executed the above instrument and acknowledged that they executed the same for the intents and purposes therein mentioned.

[illegible] Notary Public Montcalm County Mich.