
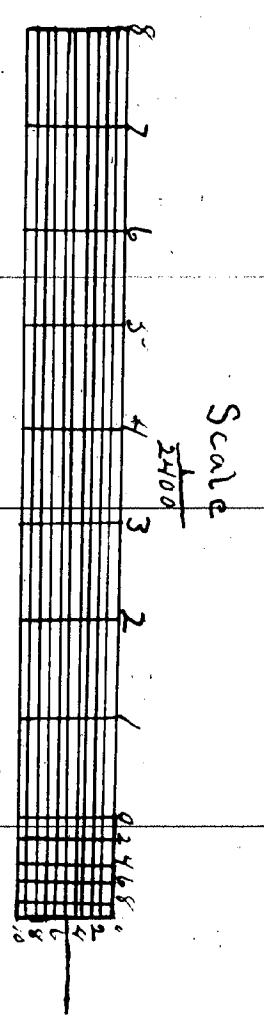


MAP  
OF THE  
THIRD ADDITION  
TO THE  
VILLAGE OF  
HOWARD CITY  
MONTCALM CO.  
MICH.  
ENSLEY & MUENSCHER  
PROPRIETORS  
1874

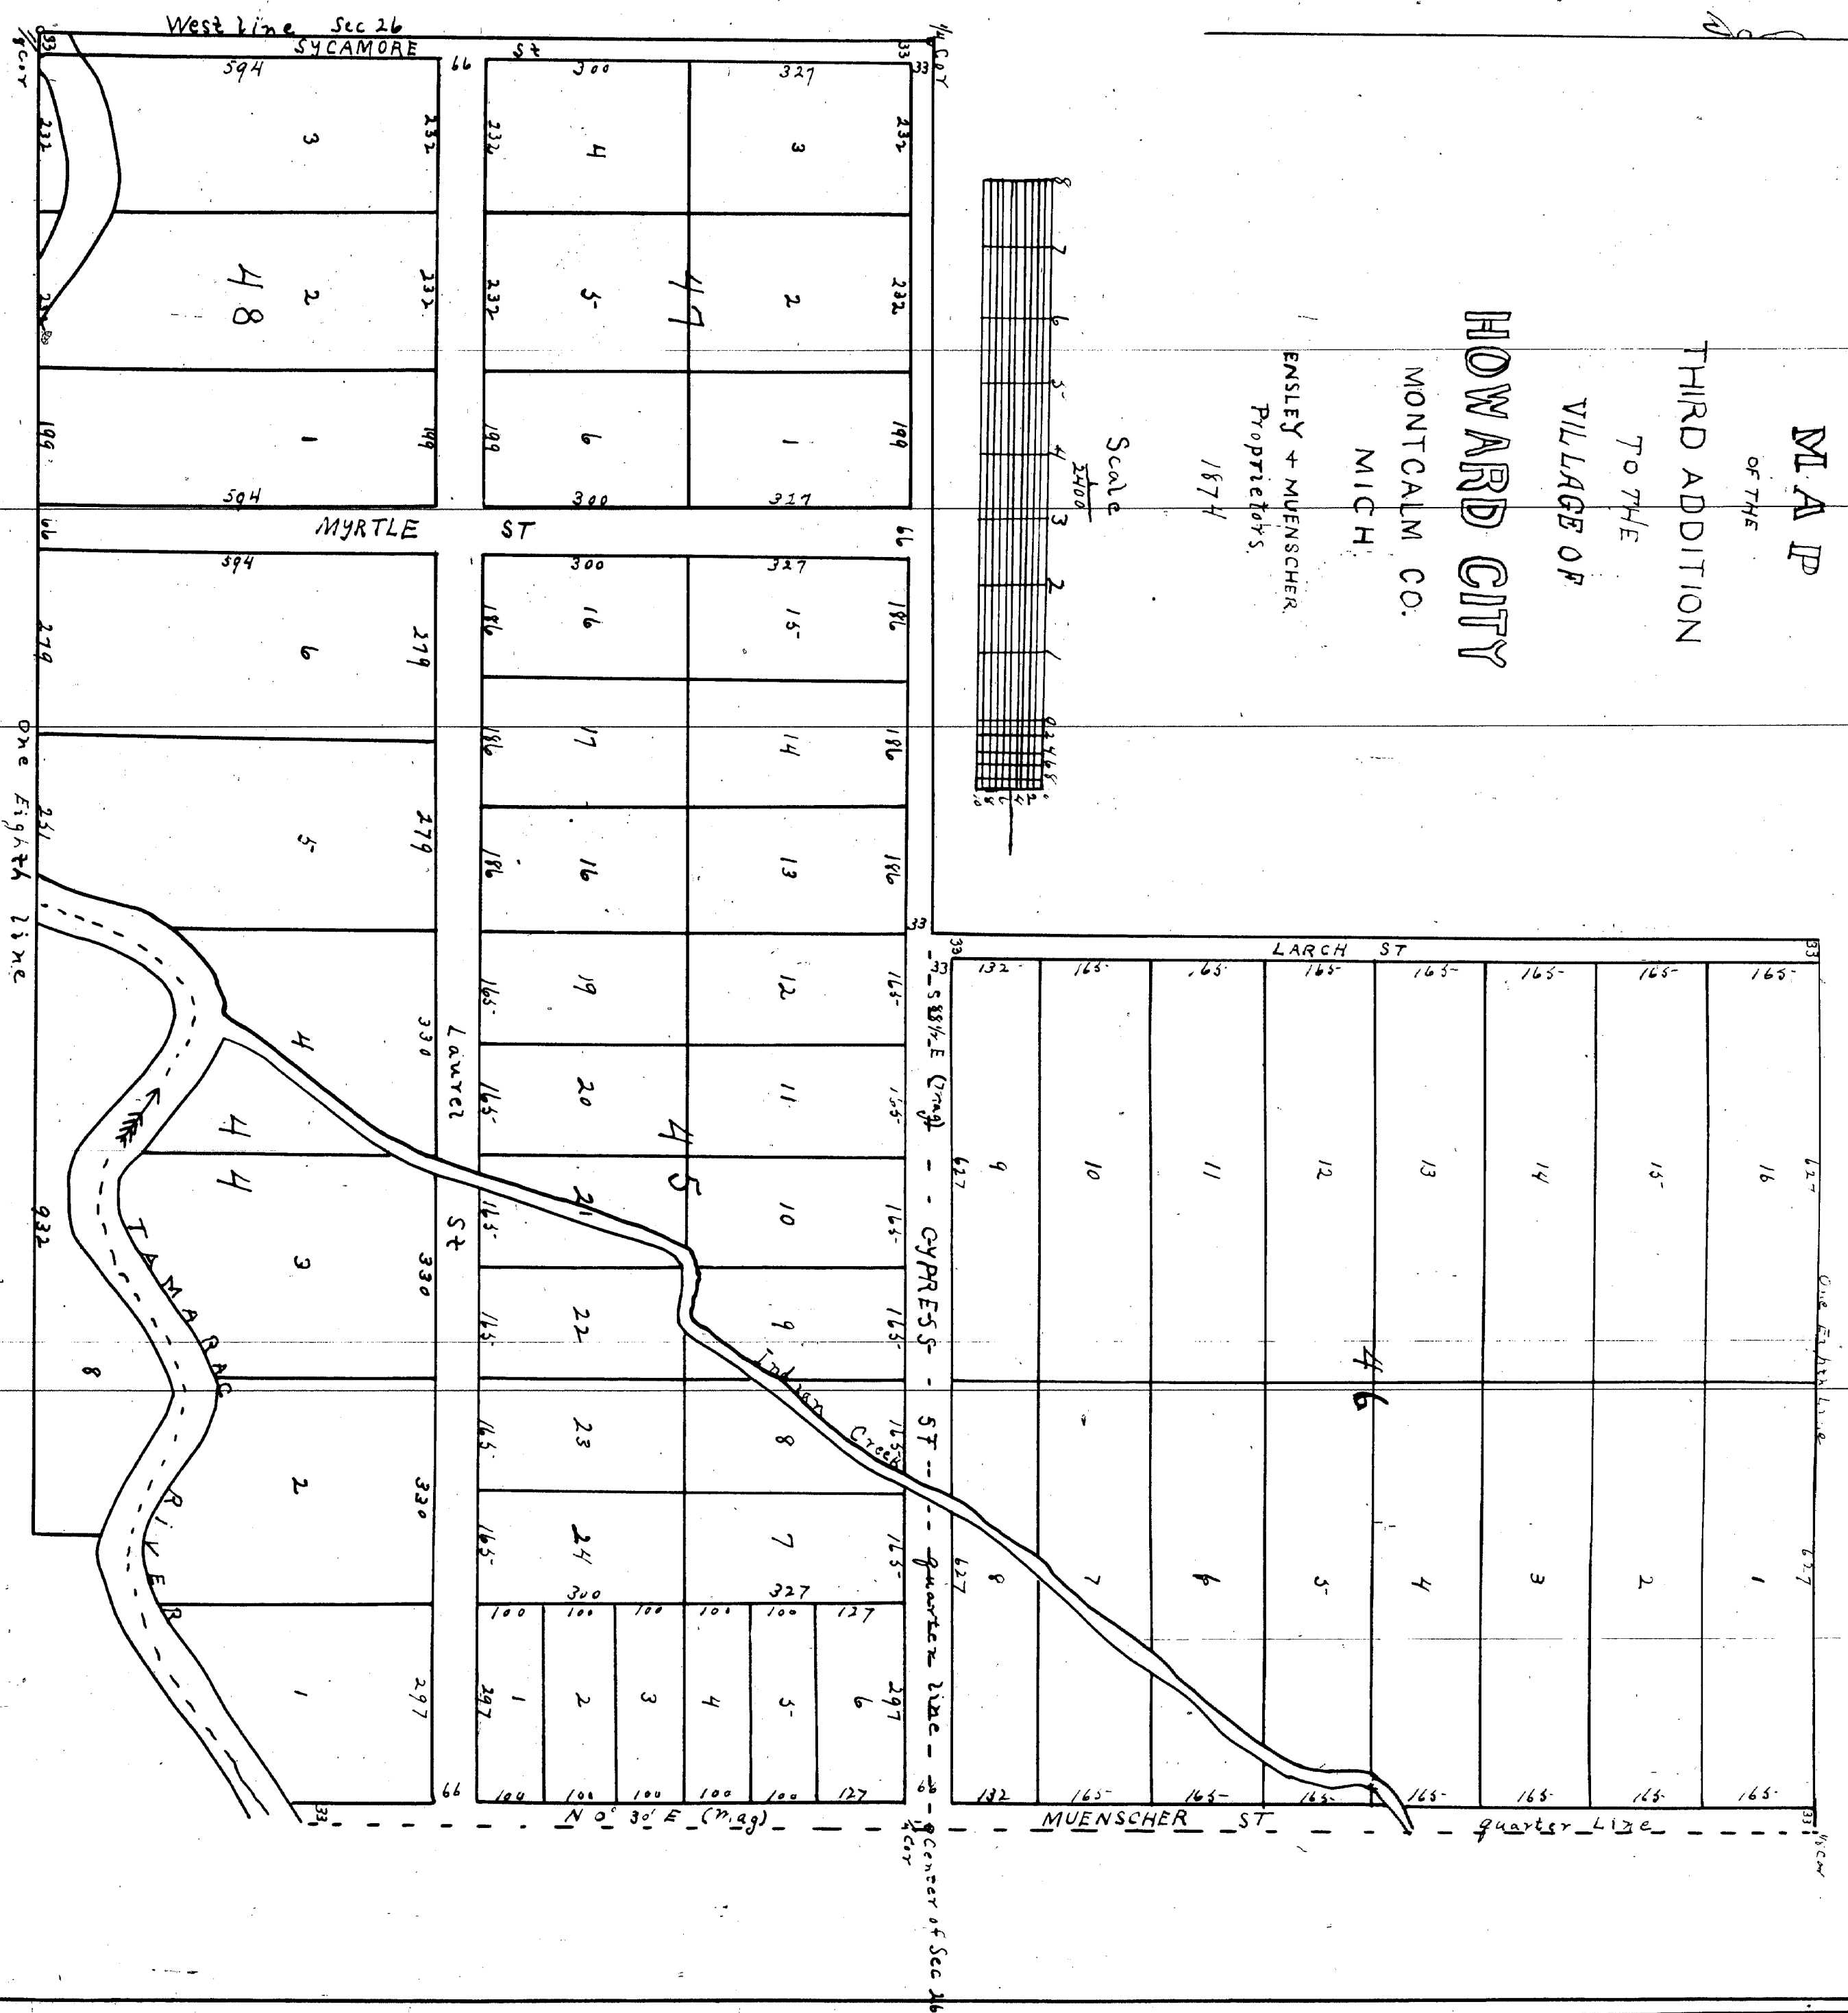

The third Addition to the Village of Howard City includes the South East 1/4 of North West 1/4 of section 26, and the North 1/4 of the South West 1/4 of section 16, beginning a portion thereof bounded as follows. Beginning at the South East corner of said 7 1/2 SW 1/4, thence running West four hundred and sixteen feet thence North to the center of Tanabash River thence North easterly in the center of Tanabash River to the East line of said 7 1/2 SW 1/4 thence southerly to the place of beginning. All in Township 12 North of Range 10 West in the County of Montcalm and State of Michigan. The division of the lots are indicated in full. All about thereon are hereby dedicated to the public as highways, in witness whereof Benjamin Ensley, and Emory W. Muenschers, the proprietors of said Addition, have signed & sealed in presence of select P. Robinson and Frank Underhill.

State of Michigan }  
County of Montcalm } ss

On this 23rd day of February 9th 1874 before me a Notary Public for said County personally appeared Benjamin Ensley and Emory W. Muenschers known to me to be the persons who executed the foregoing plat and acknowledged the same to be their free act and deed for the purposes therein set forth.

Benjamin Ensley  
Emory W. Muenschers

Notary Public

We hereby certify that we have compared this plat and find it to be a true copy of the original and of the whole thereof and that it fully conforms with the statute.

Lessee James Register of deeds Montcalm Co  
Emory W. Muenschers Lewis Ensley

Montcalm County }  
Register of Deeds }  
Office }  
I have perused and find this plat to be a true and correct copy of the original and of the whole thereof and that it fully conforms with the statute.

at October 1st 1874 and recorded in vol 1 of Deeds at Page 5.

Dear James Register

Benjamin Ensley  
Emory W. Muenschers  
Notary Public