

The following is a description of the Boundaries of the Village of Sheridan as surveyed by E. H. Jones County Surveyor, Montcalm County Mich. on the twenty fifth day of August A.D. 1865 for L. F. Smith, J. H. Fish, J. W. Winsor, and E. P. Brown commencing at the 1/4 post on the West side of section number thirty one (31) 20.02 1/2 chains thence south Eighty nine degrees East (12 1/2 chains and one half chain thence North one degree East parallel with the West line of said section 20.02 1/2 chains thence North eighty nine (89) degrees West 12 1/2 chains to the place of beginning.

The following is a description of the streets.

- 1 Main Street commencing at the 1/4 post on the West side of section number thirty one thence South 1 degree West along said section line 20.02 1/2 ch.
- 2 Grant Street commencing at the 1/4 post before mentioned thence running South 89 degrees East 12 chains and running from the said 1/4 post North 89 degrees West 6 chains the entire length of said street being eighteen chains
- 3 Oak Street commencing at the center of Grant Street six chains easterly from the 1/4 post before divided thence South one degree West 20.02 1/2 chains
- 4 Sherman Street at the center of Grant Street 12 chains easterly from said 1/4 post thence South one degree West 20.02 1/2 chains.
- 5 Evergreen Street commencing upon the section line aforesaid 5 1/2 chains South of the 1/4 post thence South 89 degrees East 12 chains.
- 6 Smith Street commencing on the West line of section No 31 aforesaid 7 1/2 chains South of the center of Evergreen Street thence South 89 degrees East 12 chains
- 7 Mill Street commencing on the said section line 15 chains South of the 1/4 post thence North 89 degrees West to the Meander of the Lake.

The center line of all the above described streets are given in the said description and the width of each and every street is one chain. The Red Figures upon the lots gives the dimension in Rods and links.

E. H. Jones


County Surveyor for the County of Montcalm

I hereby certify that this plat is a correct copy of the plat now on record in the Register of Deeds office being made under the supervision of the Auditor General by tracing the plat on record and affixing thereto a carefully compared copy of the dedication and certificates.

Dated this 29th day of April 1911.

John Robinson

Blind and Gen. Dept.

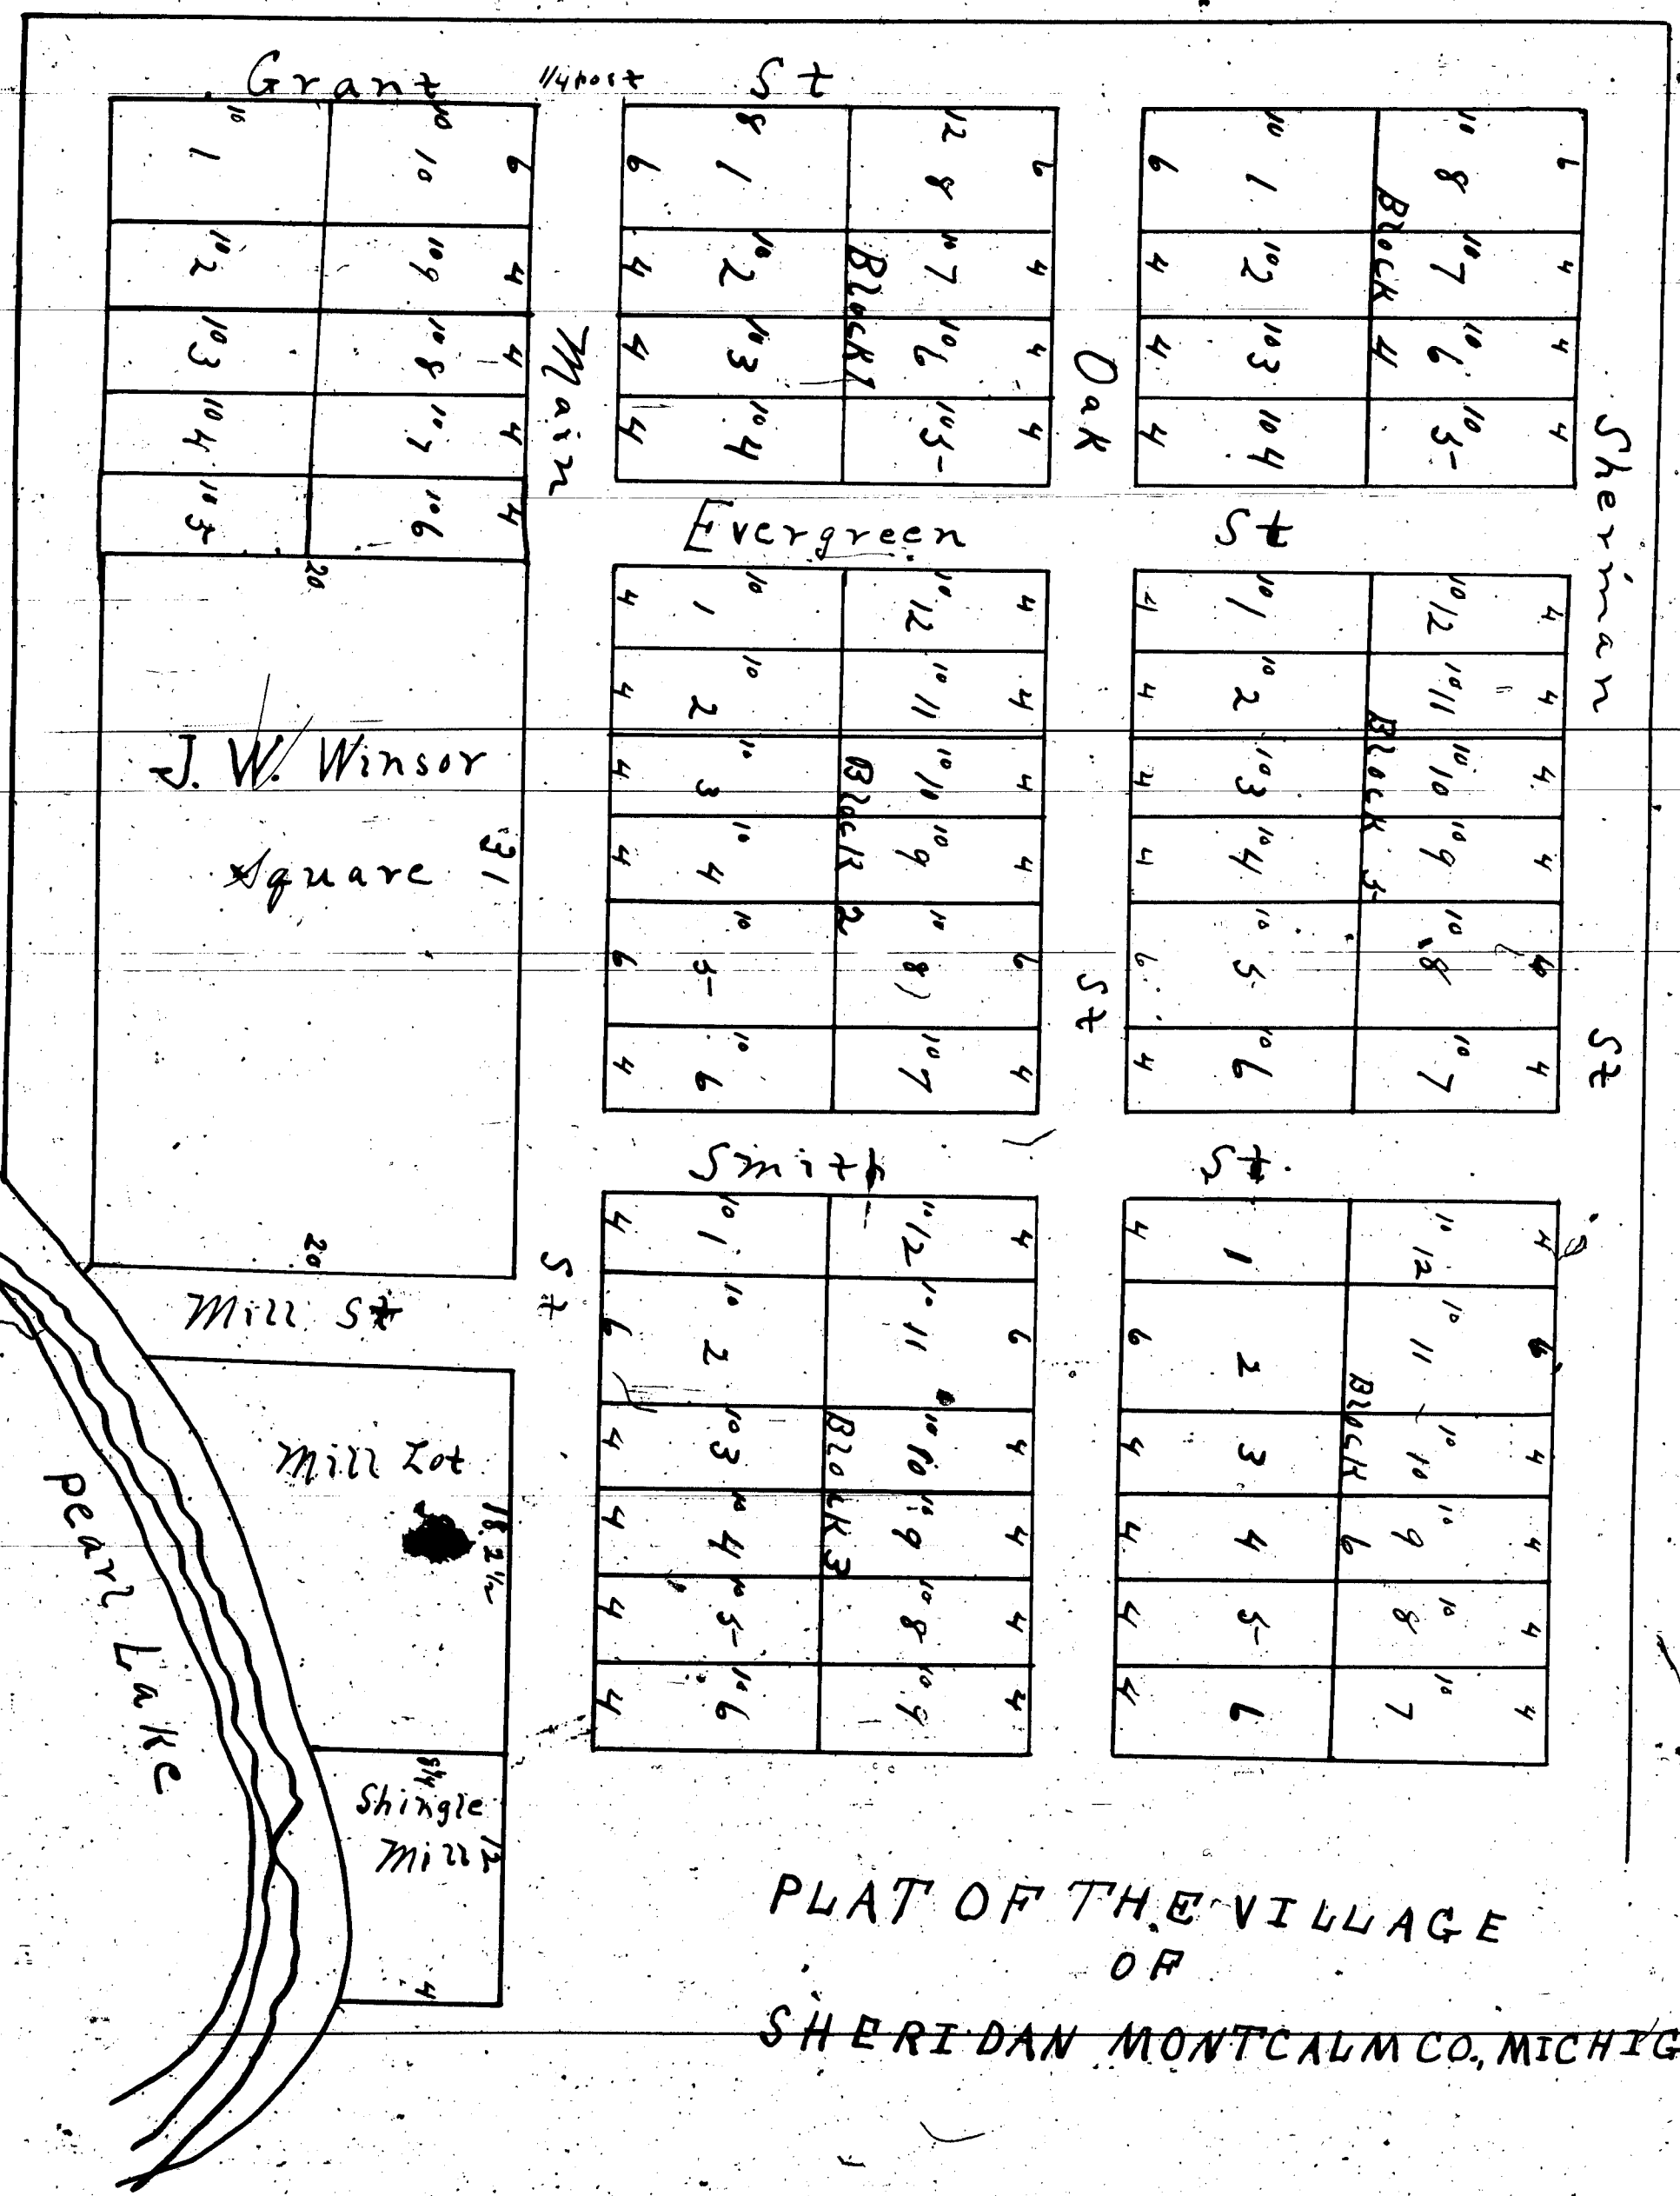

PLAT OF THE VILLAGE
OF
SHERIDAN MONTCALM CO., MICHIGAN.