

Recd for Record July 26th 1872 at 12 o'clock noon
 J. H. Stevens, Register

Description of French's First Addition to the Village of Lakeriew Plat.

Know all men by these presents that we the undersigned, Albert S. French proprietor and Henry M. Caubin Surveyor have surveyed and platted as set forth in the plat herunto attached and by these presents do execute said plat to be known and designated as "French's First Addition to the Village of Lakeriew" The land hereby platted is described as follows to wit: A Part of the South West quarter of section nine of Township twelve North of range Eight West in the County of Montcalm and State of Michigan bounded as follows Beginning at the Initial point of the Boundary of the Village of Lakeriew as Recorded in the Office of Register of Deeds of said County in Liber - of Deeds on page - Thence running south fifty three degrees East along the center line of Lakeriew Avenue Two Rods Thence North Thirty seven degrees East at a right angle with said Avenue Eighteen rods more or less to Tamarisk Lake Thence Northeasterly to a point on the East and West Quarter line of said section Sixty two Rods from the quarter post on the West line of said section Thence Westerly on said quarter line to said Quarter post. Also beginning at said Initial point Thence running north fifty three degrees West Two rods along the Boundary of said Village of Lakeriew Thence south thirty seven degrees West along the Northwesterly line of First street fifty one rods to the south Westerly line of Sherman Avenue Thence south fifty three degrees East along said line of Sherman Avenue twenty two rods Thence south westerly at a right angle with said Avenue four rods thence Northwesterly parallel with said Avenue Twelve rods Thence south westerly at a right angle with said Avenue Six rods Thence North westerly parallel with said Avenue Twenty two rods Thence Southwesterly at a right angle with said Avenue four rods Thence North westerly parallel with said Avenue Ten rods Thence South westerly at a right angle with said Avenue four rods Thence North westerly parallel with said Avenue Twenty Eight rods and ten links Thence South Eighty four degrees West two rods and four links to the West line of said section Thence north on said section line to said quarter post. The length of lines of lots on said plat on designated by figures on or near the lines to which they respectively refer being designated in rods and links the links being expressed in the form of decimals. The numbers of Blocks of said addition are designated on said plat by figures within the Block to which they Respectively refer Each number being prefixed by the word Block. The numbers of lots on said addition are designated on said plat by figures within the lots to which they Respectively refer A Triangular piece of land bounded on the south East five rods and twenty one links by lots 6 & 7 of Block 14. And on the south west four rods and two links by the Boundary of the said addition and on the North seven rods and six links by First street is hereby laid out as Public Grounds.

In Witness whereof We have hereunto set our hands and seals this Seventh day of August in the Year one thousand Eight Hundred and Seventy one.

In presence of
 Christopher Wenas
 F. H. French


Albert S. French L.S.
 Henry M. Caubin L.S.

State of Michigan }
 County of Montcalm } SS
 On this Seventh day of August in the Year one thousand Eight hundred and seventy one before me a Notary Public in and for said County personally came the above named Albert S. French and Henry M. Caubin to me known to be the persons who executed the foregoing instrument and acknowledged the same to be their free act and deed.

F. H. French
 Notary Public.

Plat + Description (see Page 493) Recd for record July 26th A.D. 1872. at 12 o'clock M.

J. H. Stevens, Register

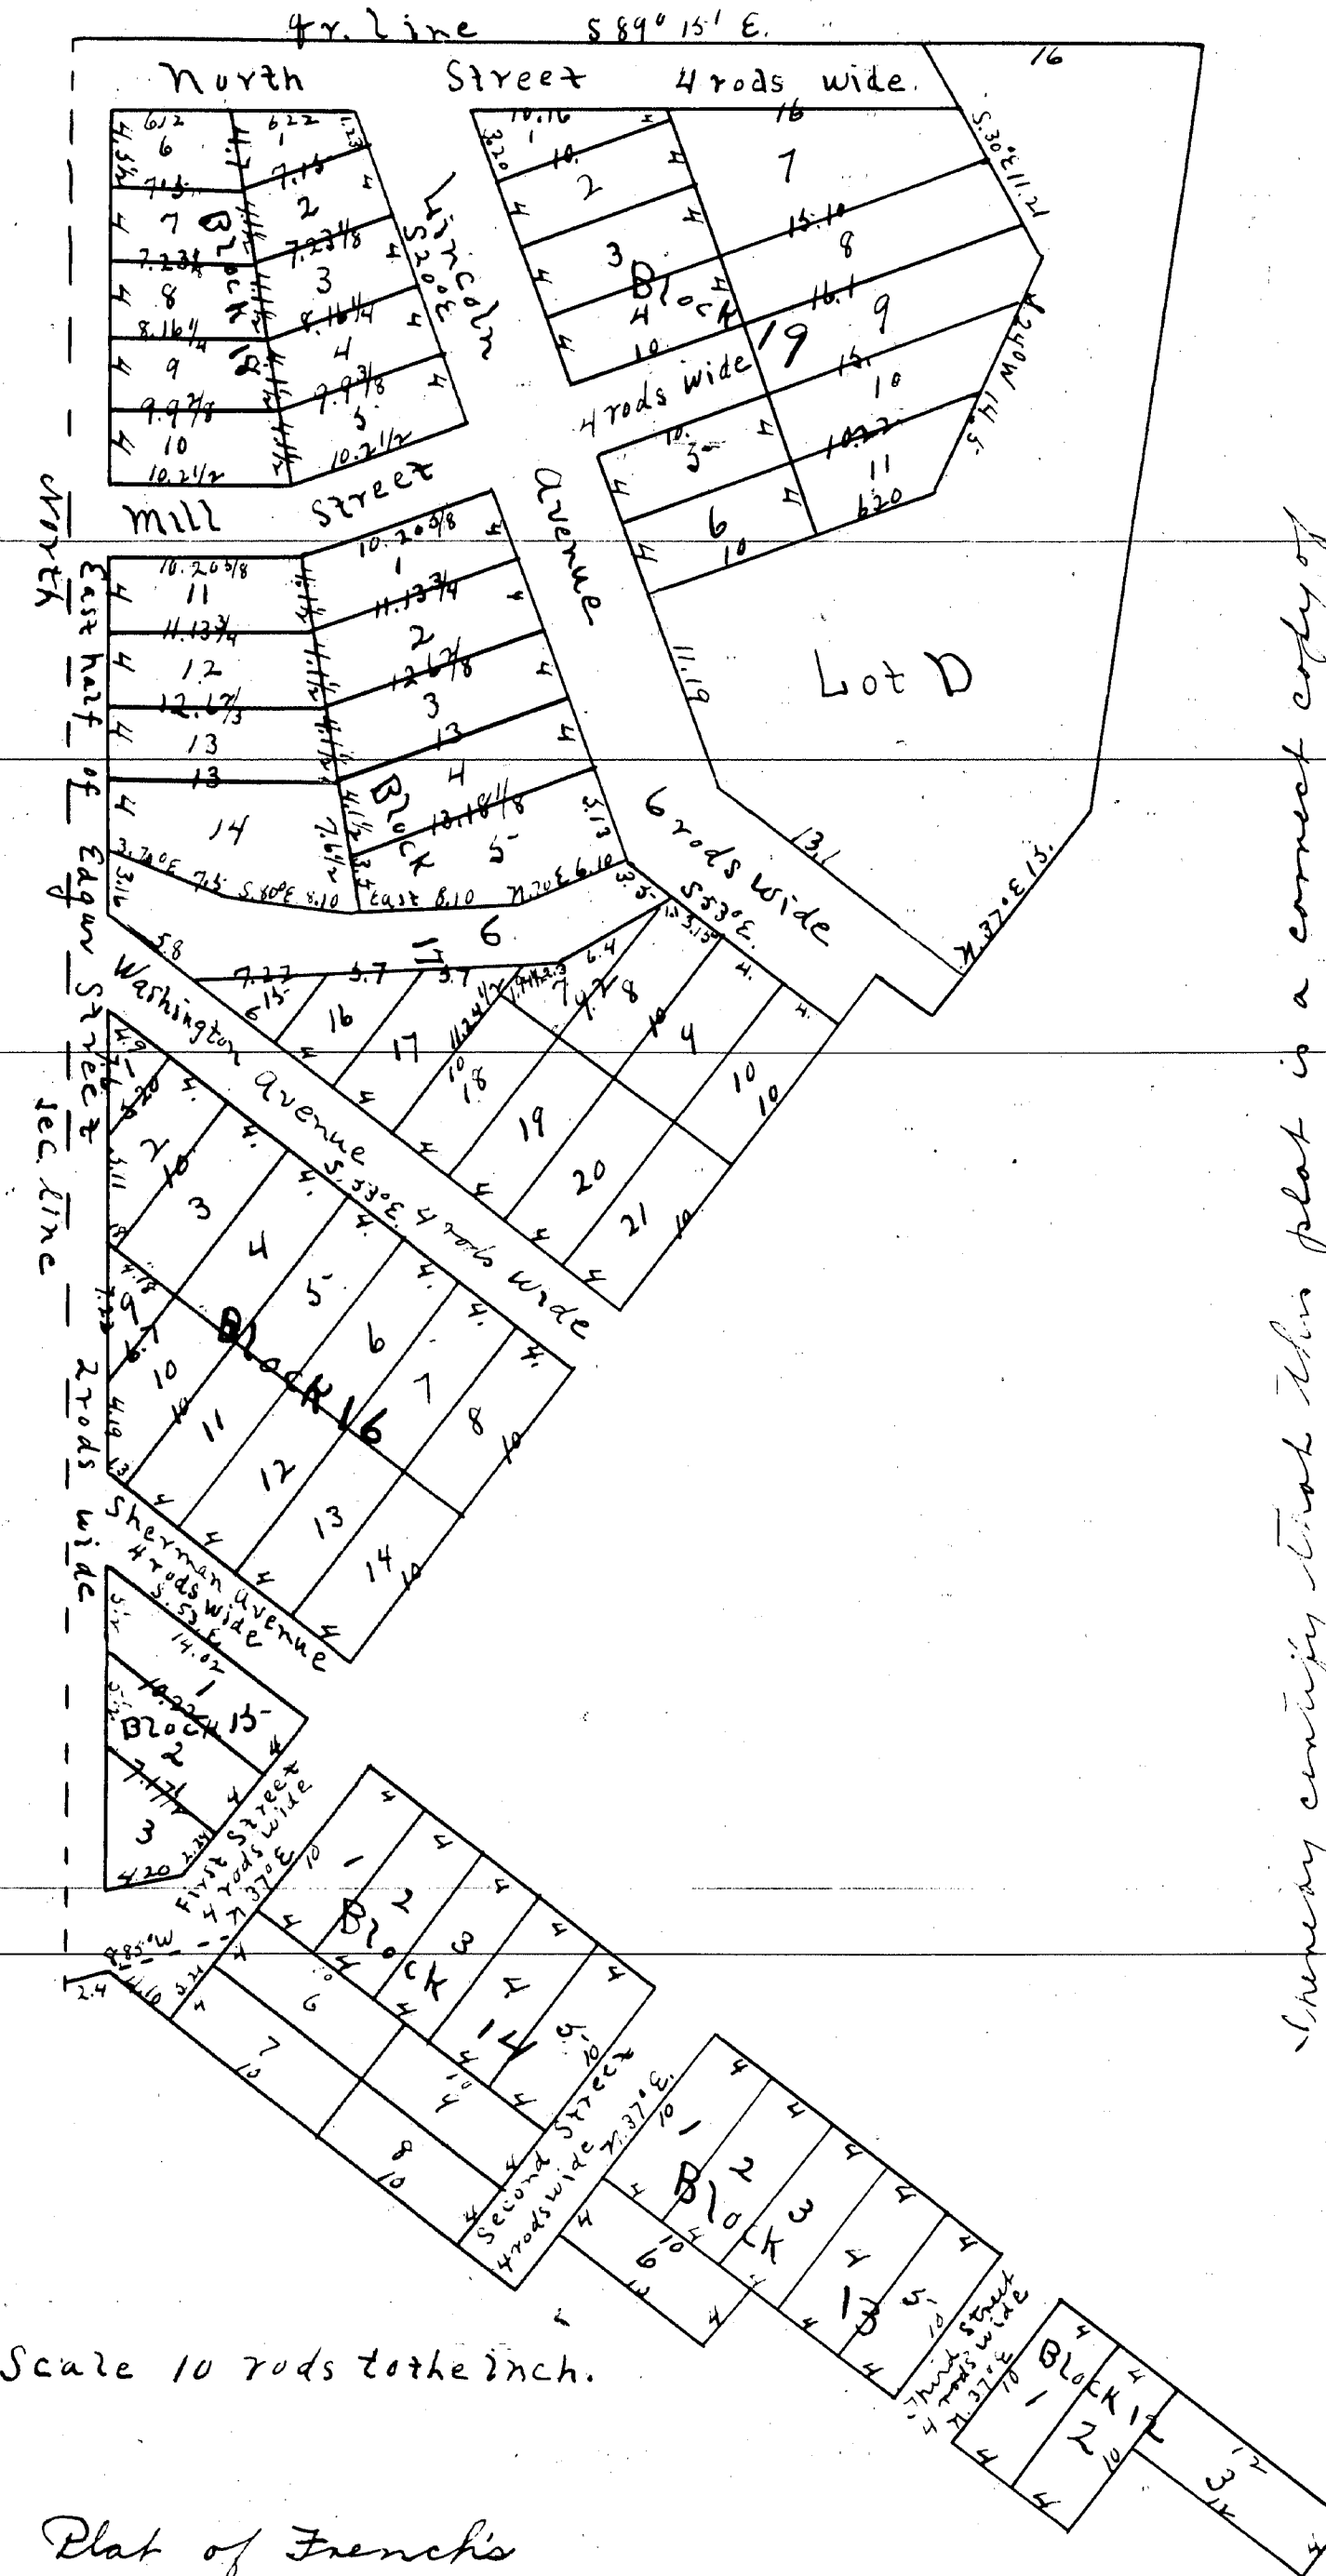

Scale 10 rods to the inch.

Plat of French's
 First Addition
 To The
 Village of Lakeriew

A. S. French, Proprietor
 H. M. Caubin, Surveyor

I hereby certify that this plat is a correct copy of the plat now on record in the Register of Deeds office being made under the supervision of the Auditor General by tracing the plat on record and affixing thereto a carefully compared copy of the dedication and certificate.

Attest this 29th day of April 1911
 Helen Robinson
 Clerk Aud. Gen. Del.