


Charles A. Cook Trust (Children) Received for record Jan 16 1893 of 50 rods
to the Village of Sheridan
Cesar Team Register by E. B. Smith City

Description of the Plat.

Said plat is situated on the S. 1/2 of T. 1. N. 1/4 of the 31
Town 10 N. of R. 6. W. Commencing at the 4th post on west
side of Sec. 7 running East 72 rods thence North 24 rods
thence West 72 rods thence South 24 rods to place of
beginning said plat including 2 rods wide on South
West North and East sides for Streets

Tramuel A. Palmer

Surveyor
Charles A. Cook
Proprietor

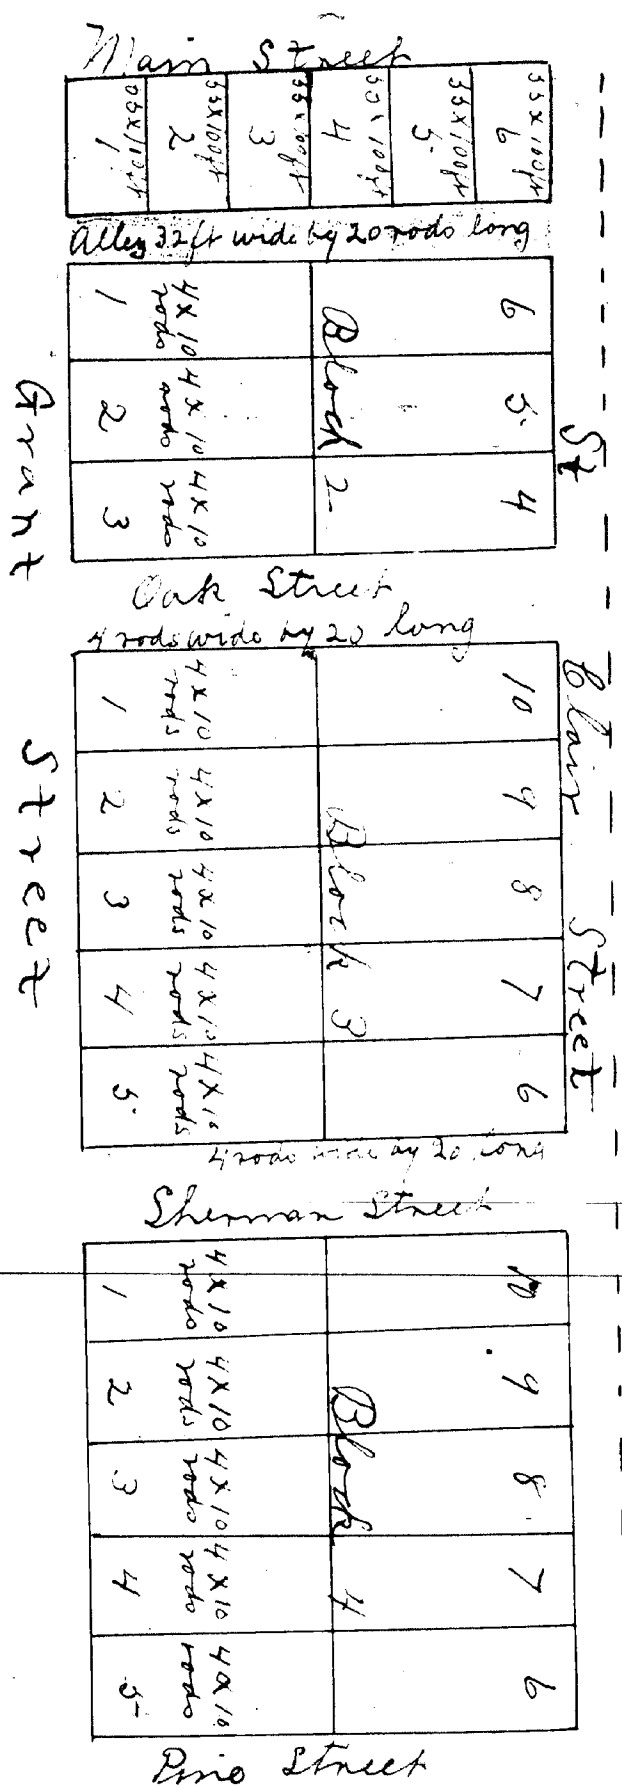

State of Nebraska } ss
Monteith County

Before me this 6th day of January A. D. 1893

Personally came Tramuel A. Palmer and Charles A. Cook to me
known to be the persons who executed the above conveyance
and acknowledged the same to be correct

John H. Manning
Justice of the Peace

Whereby certify that this plat is a correct copy of
the plat now on record in the Register of Deeds of the
County of Lincoln, Nebraska, and the auditor thereof
by entering this plat on record and affixing thereto a
correctly numbered copy of the dedication and
certificates.

Witness my hand and seal this 1st day of May 1911
John H. Manning
County Clerk, Lincoln Co., Neb.