


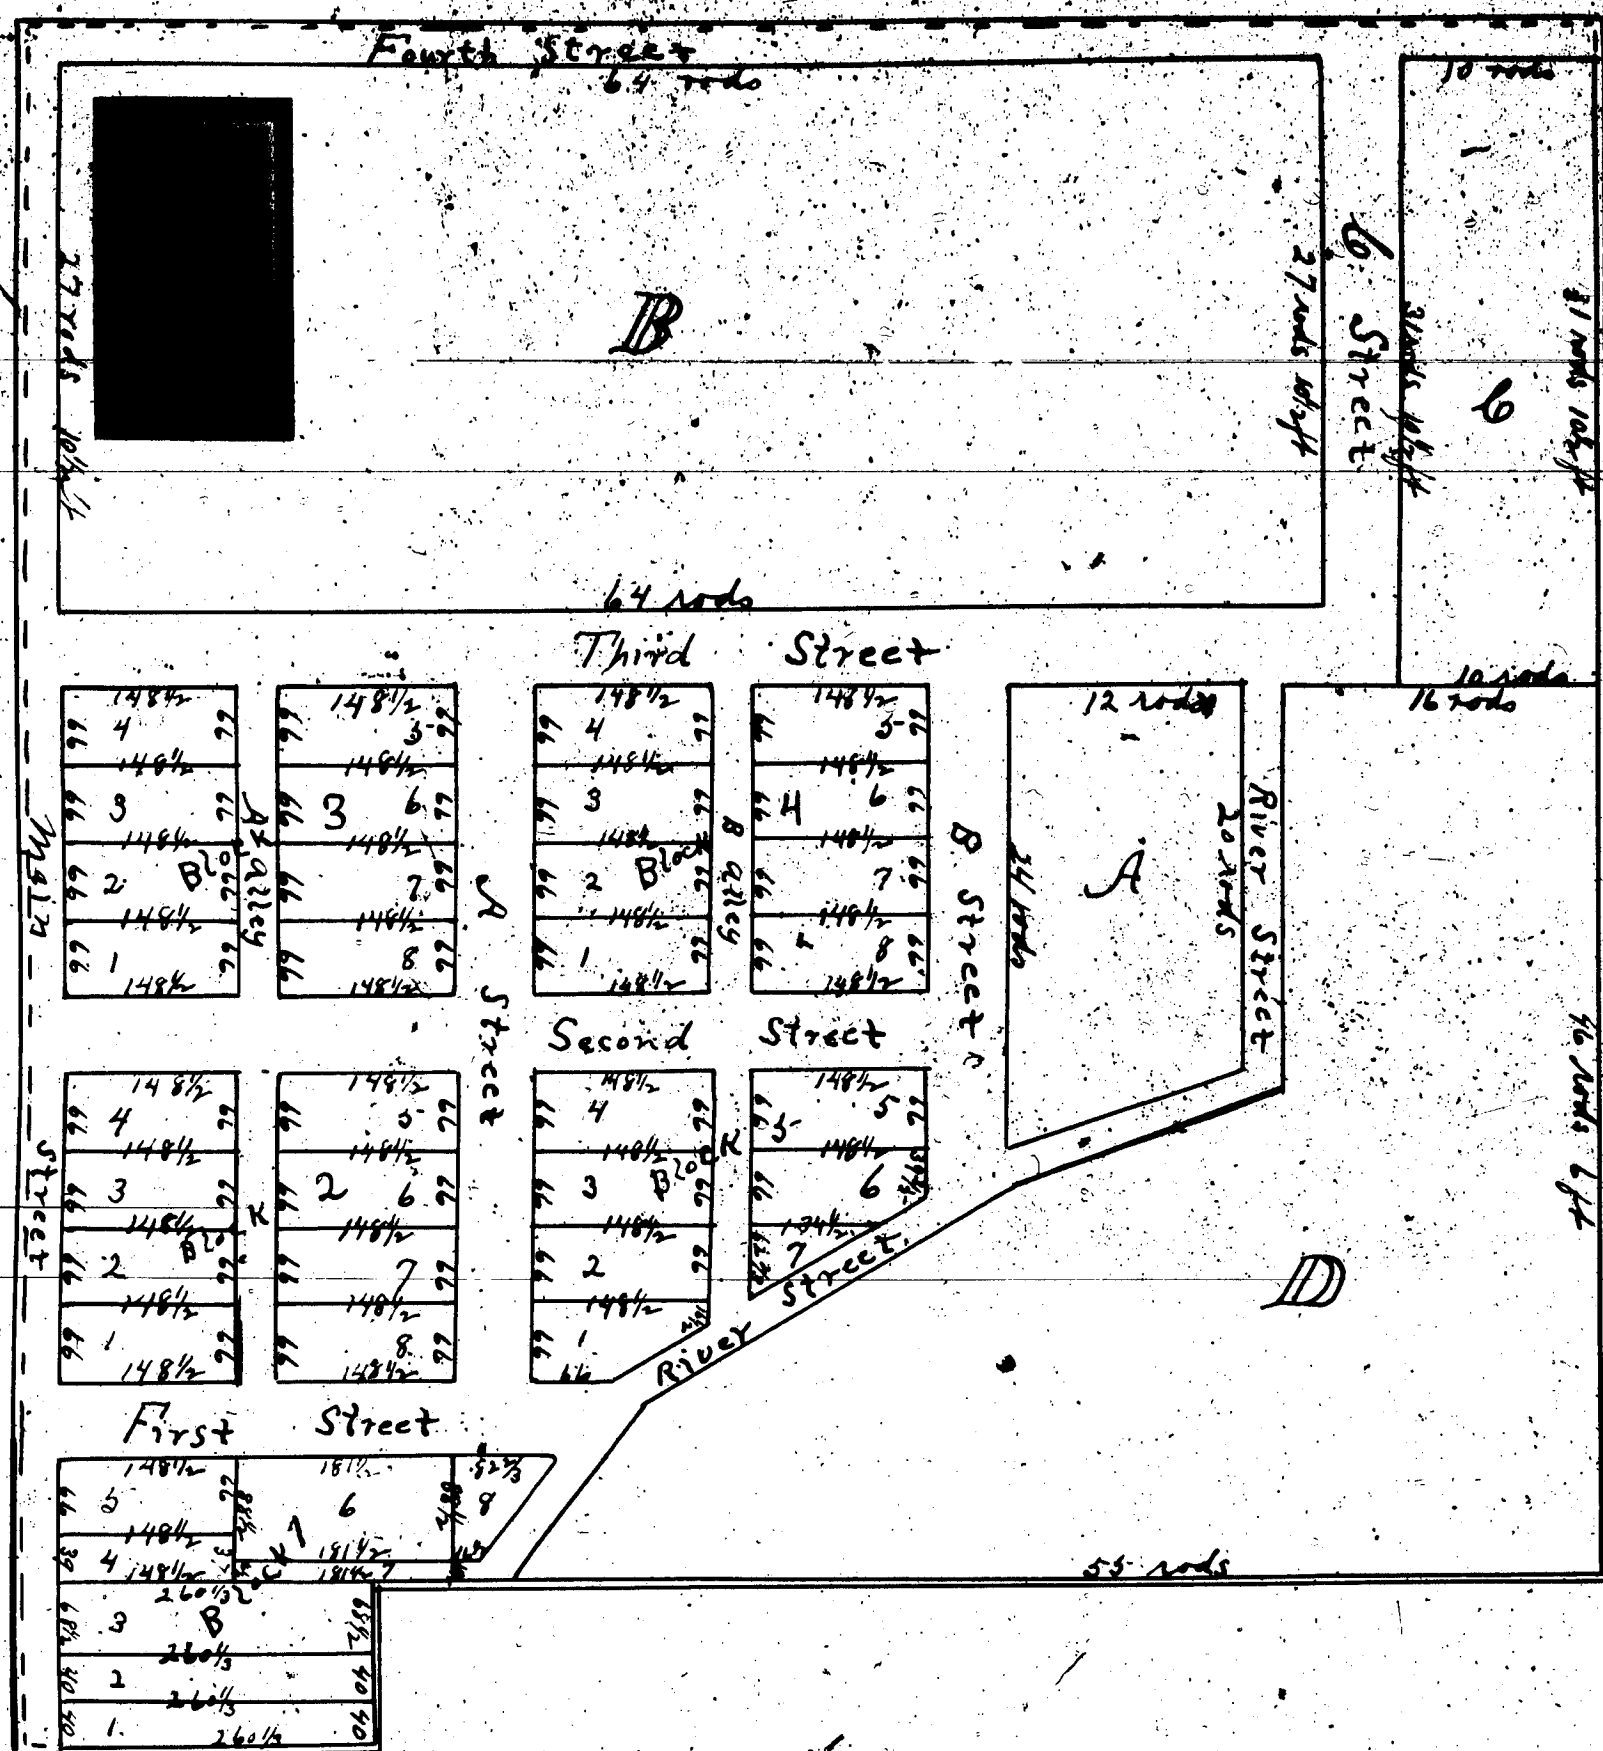

Obvious copy that this plat is a correct copy of the plat now on record in the Register of said office being made under the supervision of the Auditor General by having the plat on record and applying thereto a carefully confirmed copy of the original and authentic.

Witness my hand and seal this 27th day of April 1911.

John Peterson
Clerk and Sec. Dep.

with the south line of said subdivision twenty-four rods more or less to third street hereinafter described. The entire width of said first street running to said third street second street is four rods wide and the south line thereof begins on the east line of main street sixteen rods north of the north line of first street and runs thence easterly parallel with the south line of said subdivision forty-four rods to B street hereinafter described. Third street is four rods wide and the south line thereof begins on the east line of main street sixteen rods north of the north line of second street and thence runs easterly parallel with the south line of said subdivision sixty-eight rods. Fourth street is four rods wide and the center line thereof is the entire north line of said subdivision. A street is four rods wide and the west line thereof begins on the south line of third street twenty rods west of the east line of main street and runs thence southerly parallel therewith thirty-six rods to first street. B street is four rods wide and the west line thereof begins on the south line of third street twenty rods east of the east line of A street thence runs southerly parallel therewith twenty-seven rods and two and a half feet more or less to third street hereinafter described. C street is four rods wide and the west line thereof begins on the north line of third street fifty-four rods from the east line of main street and runs thence northerly parallel therewith twenty-seven rods and two and a half feet more or less to fourth street. River street is said north west quarter of the south west quarter of section twenty-six at a point twenty-two rods from the south west corner thereof and runs thence north east to a point ten rods and six feet from the south line of said subdivision and thirty rods from the west line thereof (it being on the north line of first street) thence four rods south of the south line of third street thence north seventy-two rods more or less to a point twenty rods south of the south line of third street and twelve rods east of the east line of B street thence northerly parallel with B street to third street River street extending two rods east and south and southerly from the above described line. A alley is two rods wide and the west line thereof begins on the south line of third street nine rods east of the east line of main street and runs thence southerly parallel therewith thirty-six rods to first street east of the east line of A street and the west line thereof begins on the south line of third street nine rods more or less to River street. The length of lines of lots on said plat one designated by small letters otherwise designated, the lines of lots B, C, D, running to the east being the plat and subdivision after measuring the other lengths of lines west and south respectively let it be determined by the courses of corresponding parallel street and lengths of lines running within the blocks to which they respectively refer. The numbers of blocks on said plat one designated by figures of lots on said plat one designated by figures of or near the center of the lots to which they respectively refer.

Henry M. Caubkin, Surveyor.

We the undersigned proprietors of the land hereinafter described do hereby dedicate the plat of said land hereunto attached to be known and designated as Irving's Plat of the Village of Langston a description of which plat and land described therein according to a survey made by Henry M. Caubkin by our order is as follows. The land embraced in and described by said plat is described as follows. To wit all the North West quarter of the South West quarter of section Twenty six of Township Eleven North of Range Eight West also a part of the south West quarter of the south West quarter of said section bounded as follows Beginning at the North West corner of said subdivision thence running south on the West line thereof nine rods thence Easterly parallel with the north line of said subdivision nineteen rods nineteen and a half links thence North parallel with said West line one rod to said North line thence West on said line to point of beginning all being in Montcalm County, State of Michigan. The public grounds of said plat and the land platted thereby are as follows. Main Street is four rods wide and the center line thereof is the West line of said platted land running the entire length of said West line. First street is four rods wide and the south line thereof begins on the East line of Main Street one hundred and five feet north of the south west corner of said north west quarter of the south West quarter of section Twenty six and runs thence Easterly parallel

In witness whereof we have hereunto set our hands and seals this fifteenth day of April A.D. 1870. Electa J. Lippascomb as owner. Executed by Electa J. Lippascomb (E.J.) as owner of lot one of block one. Executed by Benjamin H. Briggs Jr. as owner of lot two of block one. Executed by Benjamin H. Briggs (B.H.) as owner of lot three, four and seven of block one. J. E. Briggs (J.E.) Executed by Henry J. Clark as owner of lot five of block one. Henry J. Clark (H.J.) Executed by Thomas R. White as owner of lot six of block one. Thomas R. White (T.R.) Executed by Electa J. Lippascomb, Benjamin H. Briggs Jr. Jones E. Briggs, Henry J. Clark, and Thomas R. White. In presence of Joseph Wilson.

State of Michigan
County of Montcalm } ss On this fifteenth day of April in the year one thousand eight hundred and seventy personally came before me a Notary Public in and for said County the above named Electa J. Lippascomb, Benjamin H. Briggs Jr. Jones E. Briggs, Henry J. Clark and Thomas R. White to me known to be the same persons who executed the foregoing instrument and acknowledged the same to be their free act and deed.

H. W. Caubkin
Notary Public

Executed by Hugh Irving as owner of lot eight of block one and blocks two, three, four and five and lots A, B, C and D. Hugh Irving (H.I.) In presence of J. Postridge, William Caubkin.

State of Michigan } ss On the second day of May in the year one thousand eight hundred and seventy before me a Justice of the Peace in and for said County personally came the above named Hugh Irving to me known to be the person who executed the foregoing instrument and acknowledged the same to be his free act and deed.

Alanson Postridge
Justice of the Peace.