

CHAPOTON'S


Subⁿ of LOT 14 B_{EX} 1

of JOHN S. FOLEY'S Subⁿ

of part of the CHURCH FARM P. C. 16

DETROIT,

MICH.

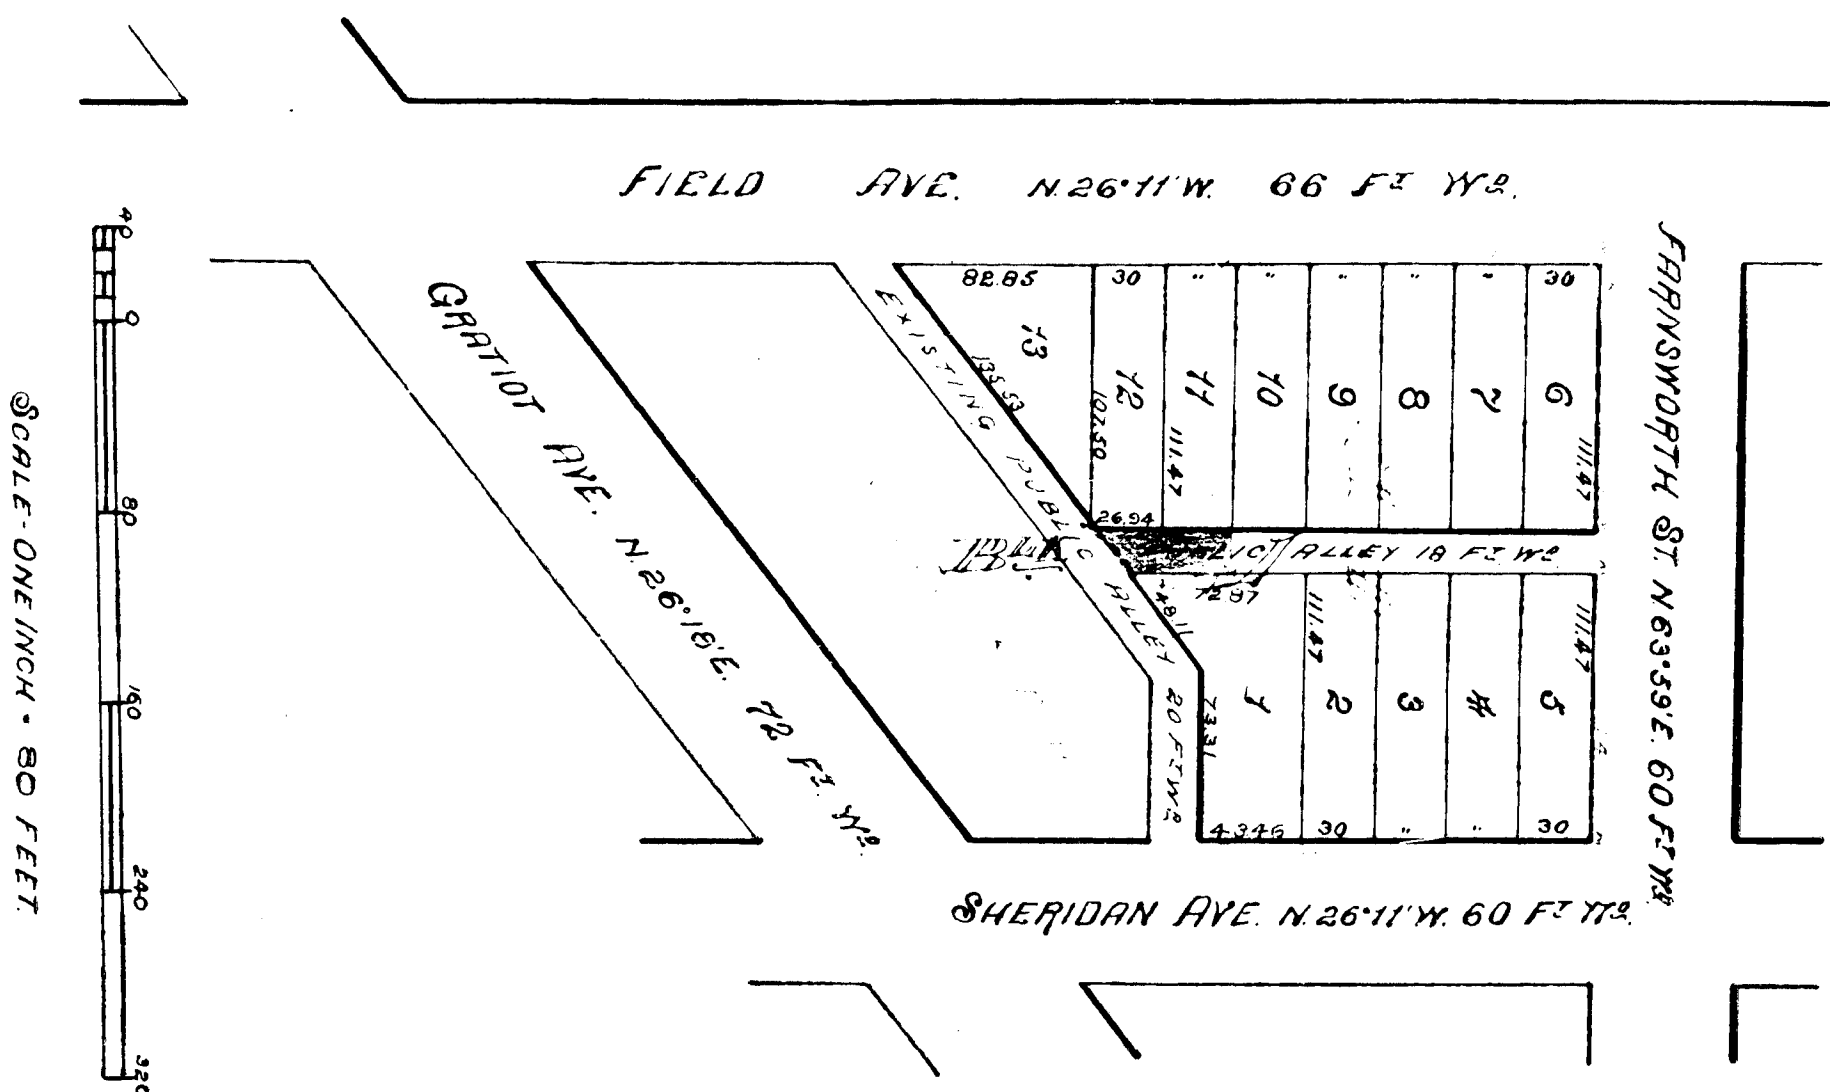

The clerk, duly that the plat herein delineated is a correct and true representation of the same as shown on the original plat and that the same is a correct and true representation of the same as shown on the original plat and that the same is a correct and true representation of the same as shown on the original plat.

Witness my hand and seal of office this 12th day of March, 1902.

Approved

Commissioner of Public Works

The Streets on the annexed plat conform to the general plan of the City.

City Engineer

REGISTER OF DEEDS OFFICE, ss.
This instrument was received for record this 12th day of March, 1902, at 10 o'clock, A. M. and recorded in Liber 15, page 1264, in compliance with Sect. 133 of Senate Bill No. 199 of 1902, Act of 1902.

Wherein All have by these presents that we Alexander Chapoton, do and declare that we, his wife, of Detroit Michigan, have caused to be made for record this 12th day of March, 1902, a Subdivision of Lot 14, Block 1 of John S. Foley's Subdivision of part of the Church Farm (P. C. 16) Detroit Michigan by Thomas Campbell & Son, Surveyors, and we have by these presents caused to be made the above and all things shown for the use of the public.

Witness our hand and seal this 12th day of March, 1902.

Alexander Chapoton, ss.
Thomas Campbell & Son, Surveyors.

State of Michigan } ss.
County of Wayne }

On this 12th day of March, 1902, before me, the undersigned, a Notary Public in and for said County, personally appeared Alexander Chapoton, he and his wife, his wife, known to me to be the persons whose names are subscribed to the above instrument and who are duly acknowledged the same to be their free and voluntary act.

Notary Public,
Wayne Co., Mich.

State of Michigan } ss.
County of Wayne }

And we, Thomas Campbell & Son, Surveyors, do hereby certify that the above and foregoing plat is a correct and true representation of the same as shown on the original plat and that the same is a correct and true representation of the same as shown on the original plat.

Witness my hand and seal of office this 12th day of March, 1902.

State of Michigan } ss.
County of Wayne }

And we, Thomas Campbell & Son, Surveyors, do hereby certify that the above and foregoing plat is a correct and true representation of the same as shown on the original plat and that the same is a correct and true representation of the same as shown on the original plat.

Witness my hand and seal of office this 12th day of March, 1902.

Examined and Approved
October 11, 1902
John S. Blackman
Deputy Auditor General

RECEIVED AND FILED
IN AUDITOR GENERAL'S OFFICE
October 11, 1902
John S. Blackman
Deputy Auditor General