


H.H. MILLS' Addition to the Village of Stanton


Received for record May 9th

A.D. 1873 at 7 o'clock P.M.

O. Lenn Register

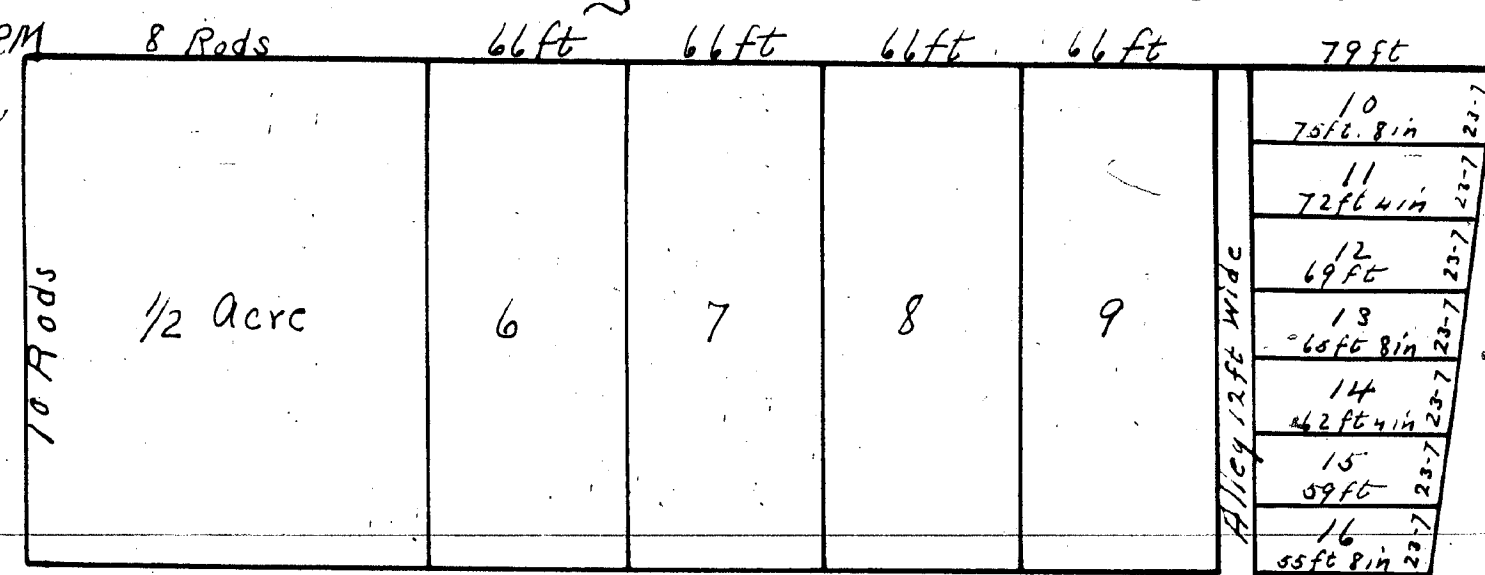

Bellevue Street 66 ft wide

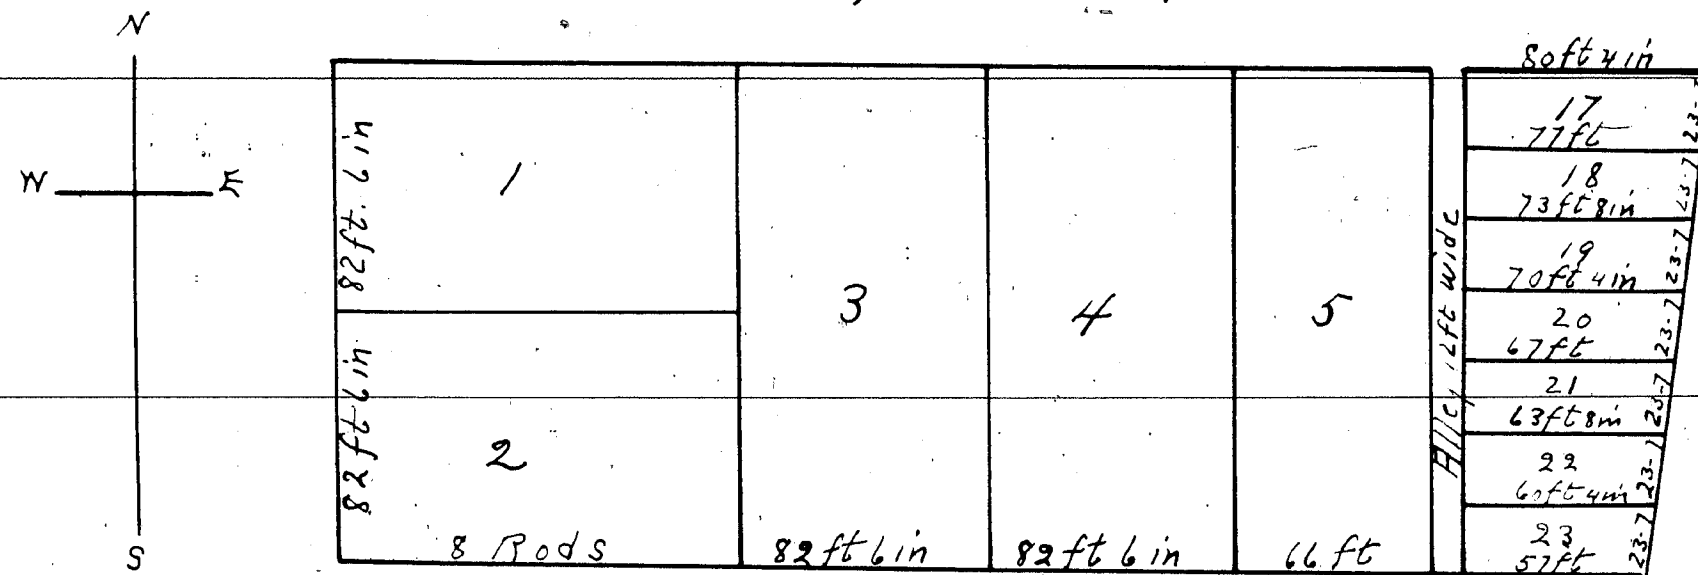

RR Depot Grounds

Know all men by these presents that we Henry H. Mills and Isabella Mills his wife of the Village of Howell County of Livingston and State of Michigan do offer for record the annexed plat of land in the Village of Stanton to be known and designated as H.H. Mills Addition to the Village of Stanton the exterior boundaries of said land being as follows to wit Commencing forty (40) Rods and sixty three (63) feet west of the south east corner of the north east Quarter (1/4) of the south west Quarter (1/4) of section thirty one (31) Township number eleven (11) North of Range Number six (6) West Montcalm County Michigan thence running west twenty six (26) rods and three (3) feet thence north fourteen (14) rods thence east eight (8) rods thence North ten (10) rods thence East twenty one (21) rods eight and one half (8 1/2) feet thence south westerly in a straight line to the place of beginning That Bellevue street as marked on said plat is and shall be a public street and is four rods wide That the alleys as laid out on said plat are thirteen feet wide that the lots as marked and numbered on said Plat are in the size designated and that the said plat is drawn on the scale of one inch to the chain

In testimony whereof we have hereunto set our hands and seals this twenty first day of April A.D. 1873

Henry H. Mills [LS]
Isabella Mills [LS]

In the presence of
Andrew D. Waddell
Luke S. Montague

County of Livingston ss On this twenty first day of April A.D. 1873 personally State of Michigan appeared before me a Notary Public in and for said County of Livingston Henry H. Mills and Isabella Mills to me known to be the persons who executed the foregoing plat and acknowledged the

same to be their free act and deed - and the said Isabella Mills on a private examination by me separate and apart from her husband acknowledged that she executed the same freely and without any fear of or compulsion from any one

Andrew D. Waddell [LS]
Notary Public Livingston County Mich.

State of Michigan ss
County of Livingston On this twenty first day of April A.D. 1873 before me personally appeared Andrew D. Waddell Civil engineer and surveyor and acknowledged that he executed the annexed plat

Luke S. Montague [LS]
Notary Public Livingston County Mich.

I hereby certify that this plat is a correct copy of the plat now on record in the Register of Deeds office being made under the supervision of the Auditor General by tracing the plat on record and affixing thereto a carefully compared copy of the dedication and certificates

Dated this 28th day of April 1911
John B. LeFountain
Clerk And Gen. Supt.