

YOUKAN RESORT.



BENZIE COUNTY, MICHIGAN.

Plat of Youkan Resort is situated in the township of Benzonia and described as follows: The North Three Hundred and Thirty (330) feet of the Northeast quarter of the Northeast quarter of Section Eleven (11) and Lot One (1) of Section Two (2) of Township Twenty-six (26) North of Range Fifteen (15) West.

Dedication.

Know all men by these presents that we William Thompson and Fannie Thompson his wife, of Benzonia, Benzie County, Michigan, Proprietors, have caused the annexed Plat to be made of the lands above described in accordance with Law.

All of said streets as shown on said Plat are hereby dedicated to the Public to be used as highways.

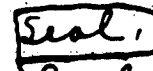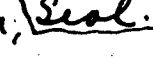William Thompson, 
Fannie Thompson, 

In the presence of { E. C. Cluskin.
Geo. Weany.

State of Michigan) ss
County of Benzie

On this 19th day of May A.D. 1906 before me a Notary Public in and for said county, personally came the above named William Thompson and Fannie Thompson, known to me to be the persons who executed the above dedication, and acknowledged the same to be their free act and deed.

Newton W. Ely.
Notary Public.

Surveyor's Certificate.

I hereby certify that the Plat hereon delineated is a correct one, and that permanent monuments of iron have been planted at all intersections of streets and angles in the boundary lines, and have been marked thus (O)


James A. Pettitt.

Surveyor.

State of Michigan) ss
County of Benzie

We Wm A. Joy, Register of Deeds and James A. Pettitt, Surveyor, hereby certify that we have each carefully compared this copy with the Original Plat of Youkan Resort and that it is an exact copy thereof and of the whole of such original map or plat.

Wm A. Joy, Register of Deeds
James A. Pettitt, Surveyor.

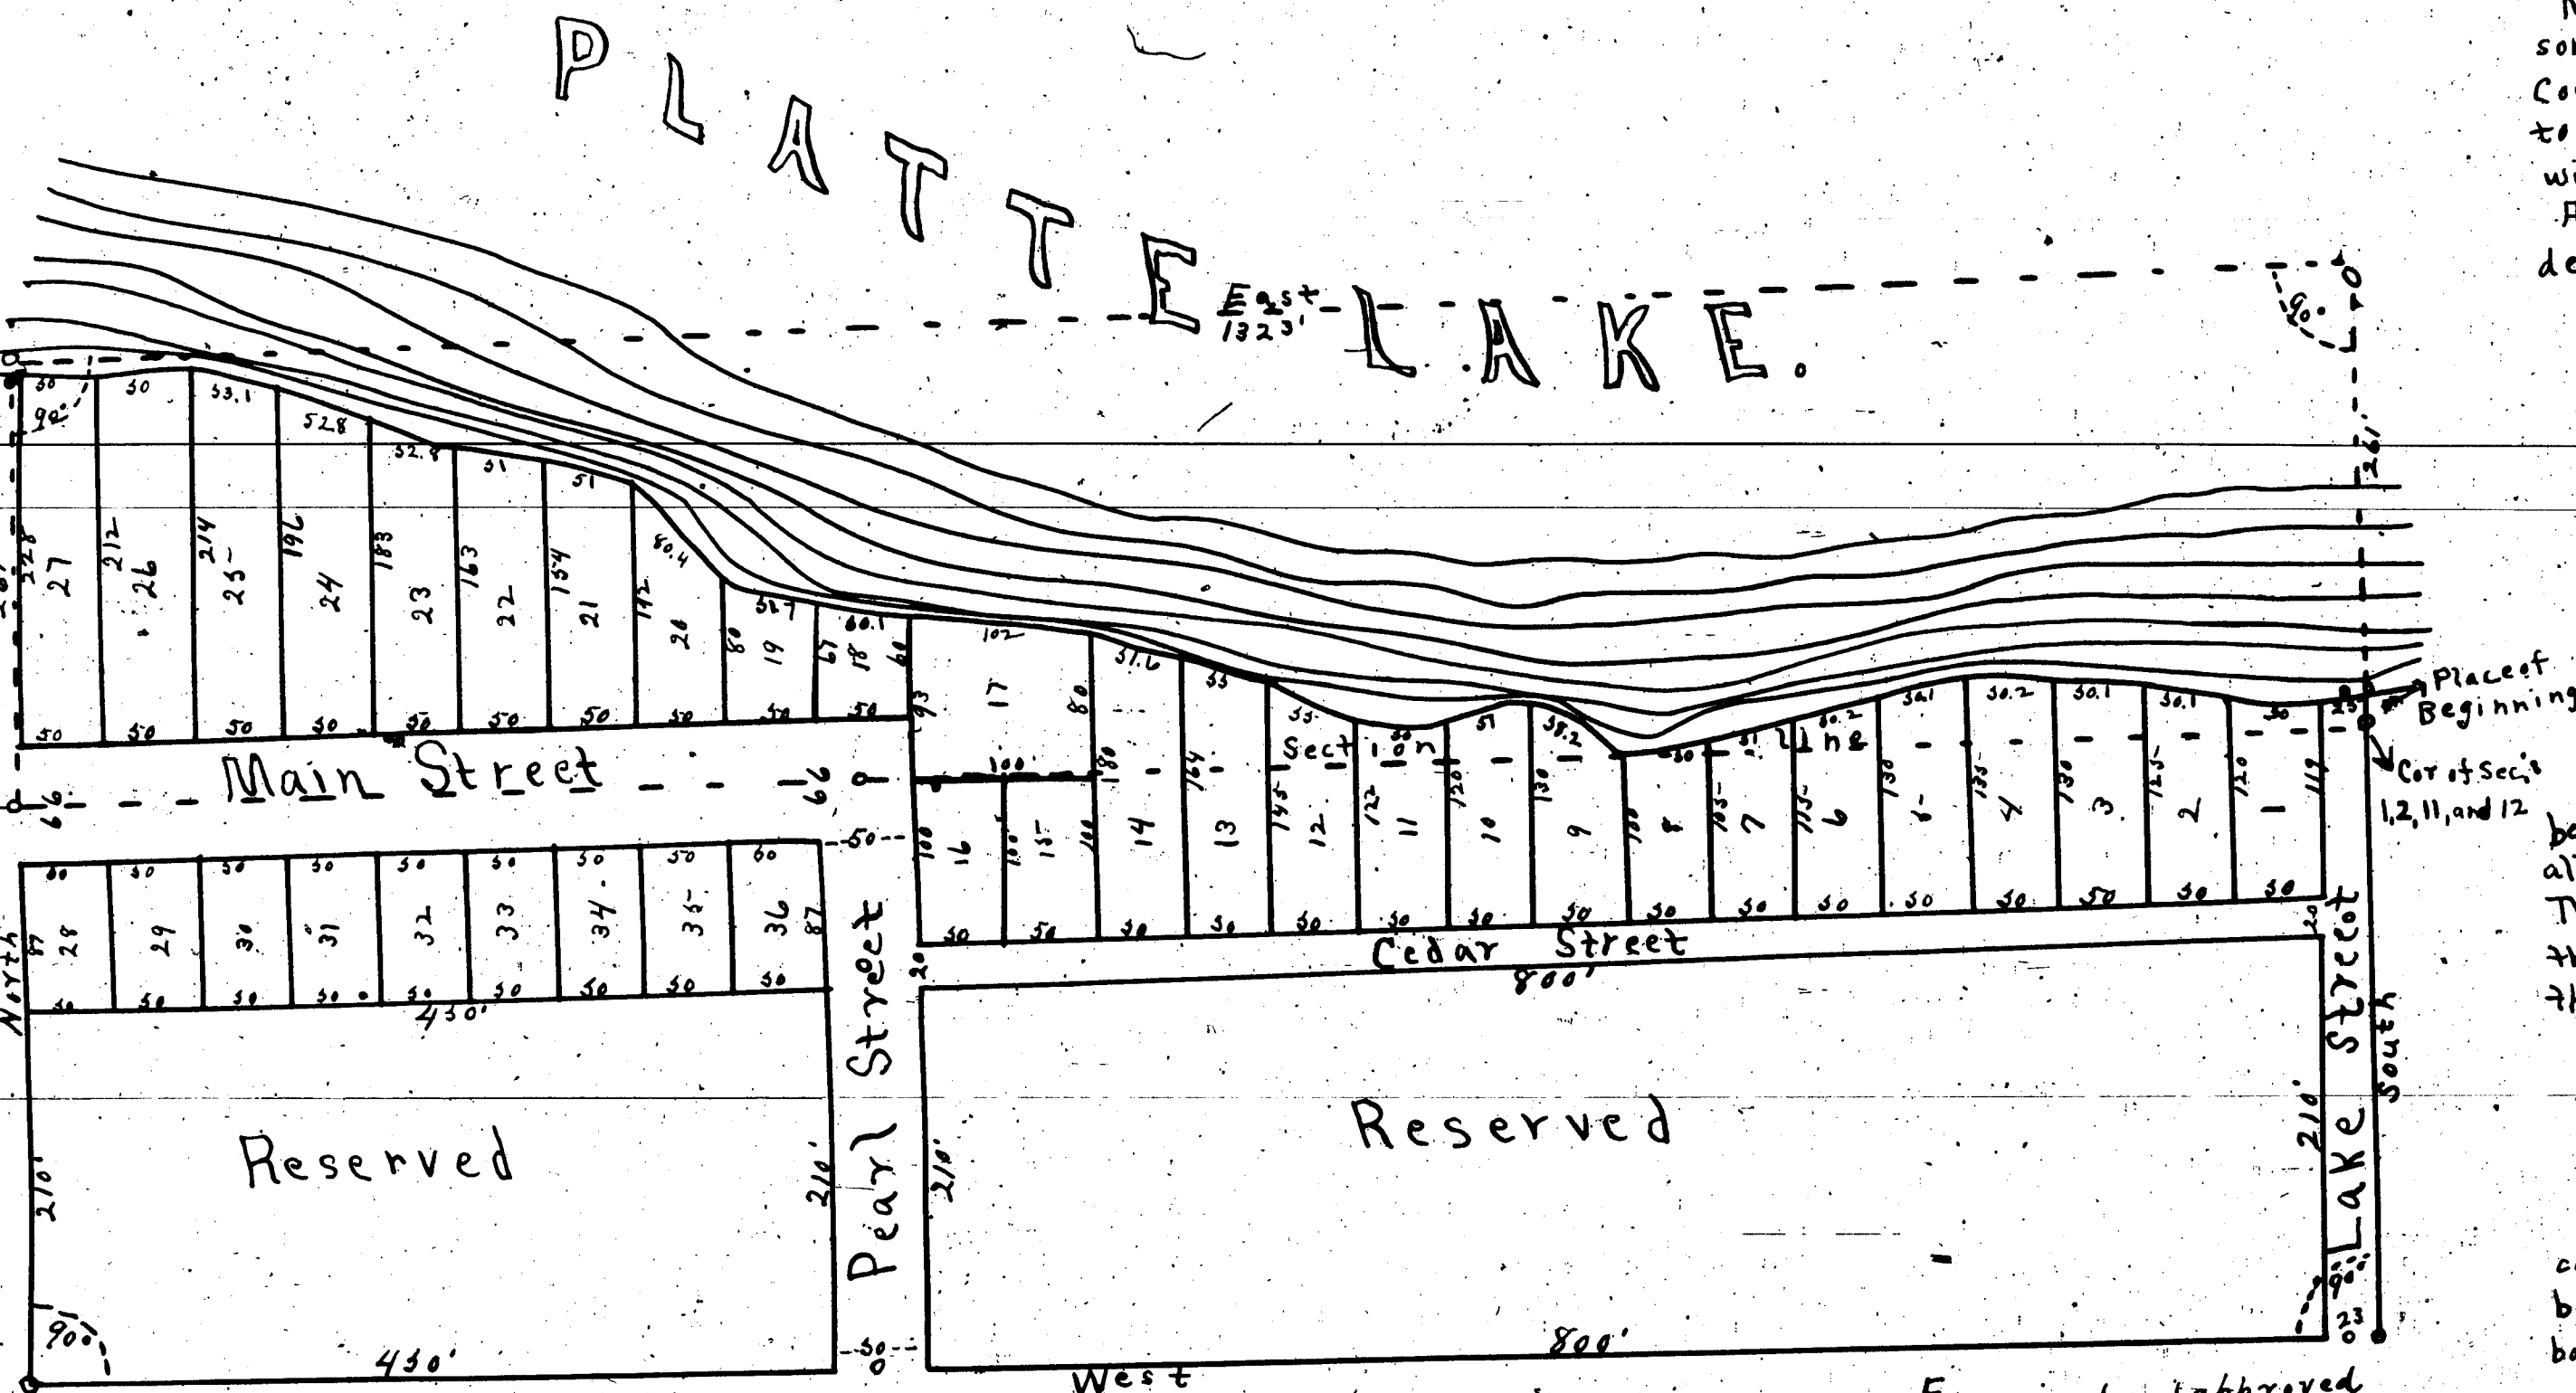

Register's Office
Benzie County
Received for Record this 18th
day of July A.D. 1906 at 2
o'clock P.M. and Recorded in
Lib. 2 of Plats
on Page 6

Wm A. Joy, Register.


Examined and approved
July 14th 1906.

John F. Wilkinson
Deputy Auditor General.

I hereby certify that this Plat is a correct copy of the plat now on record in the Register of Deeds office being made under the supervision of the Auditor General by tracing the plat on record and affixing thereto a copy of the dedication and certificates.

Dated this 17th day of July 1911

John Robinson
Clerk Aud. Gen. Dept.

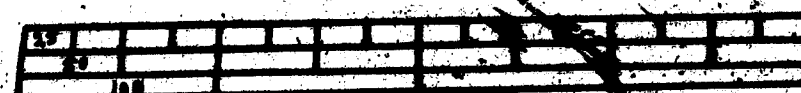

Scale 100 feet to an inch.