

PLAT OF VANDERMEER and TIMMER'S Addition To LEVERING

Emmet County, Michigan
Surveyed and Platted 1902
Scale 1 inch = 100 feet

KNOW ALL MEN BY THESE PRESENTS that we, The Vandermeer and Timmer Lumber Co. as proprietors have caused the land embraced in the annexed plat to be surveyed, laid out and platted to be known as Vandermeer's and Timmer's Addition to Levering and that the streets and alleys as shown on said plat are hereby dedicated to the use of the public

Signed and sealed in presence of

S Van Loo
J. A. Embury

S Vander Meer President L.S.
Gertie Van Der Meer, Secretary L.S.

STATE OF MICHIGAN } ss
County of Ottawa

On this 1st day of Sept.

A.D. 1903 before me a Notary Public in and for said county personally came the above named S Van Loo, President and Gertie VanDerMeer, Secretary of the Vandermeer and Timmer Lumber Co. known to me to be the persons who executed the above dedication and acknowledge the same was signed and sealed in behalf of said corporation by authority of its board of Directors and acknowledge the said instrument to be the free act and deed of said corporation

Cornelia Van Loo

My Commission expires Feb'y 19, 1907

Notary Public Ottawa County Michigan

Examined and Approved Sept 5 1903

John J. Wilkerson
Deputy Auditor General

I hereby certify that this plat is a correct copy of the plat now on record in the

Register of Deeds Office being made under the supervision of the Auditor General by having the plat on record and affixing

hereto a carefully compared copy of the

location and certificate

John R. & J. W. Van Loo, 1903

John R. & J. W. Van Loo

STATE OF MICHIGAN
EMMET COUNTY } ss

Received & recorded the 28th

day of October A.D. 1903

at 3 o'clock P.M. Mond


filed in the office of

37

Will V. de

Register of Deeds

Place of Beginning

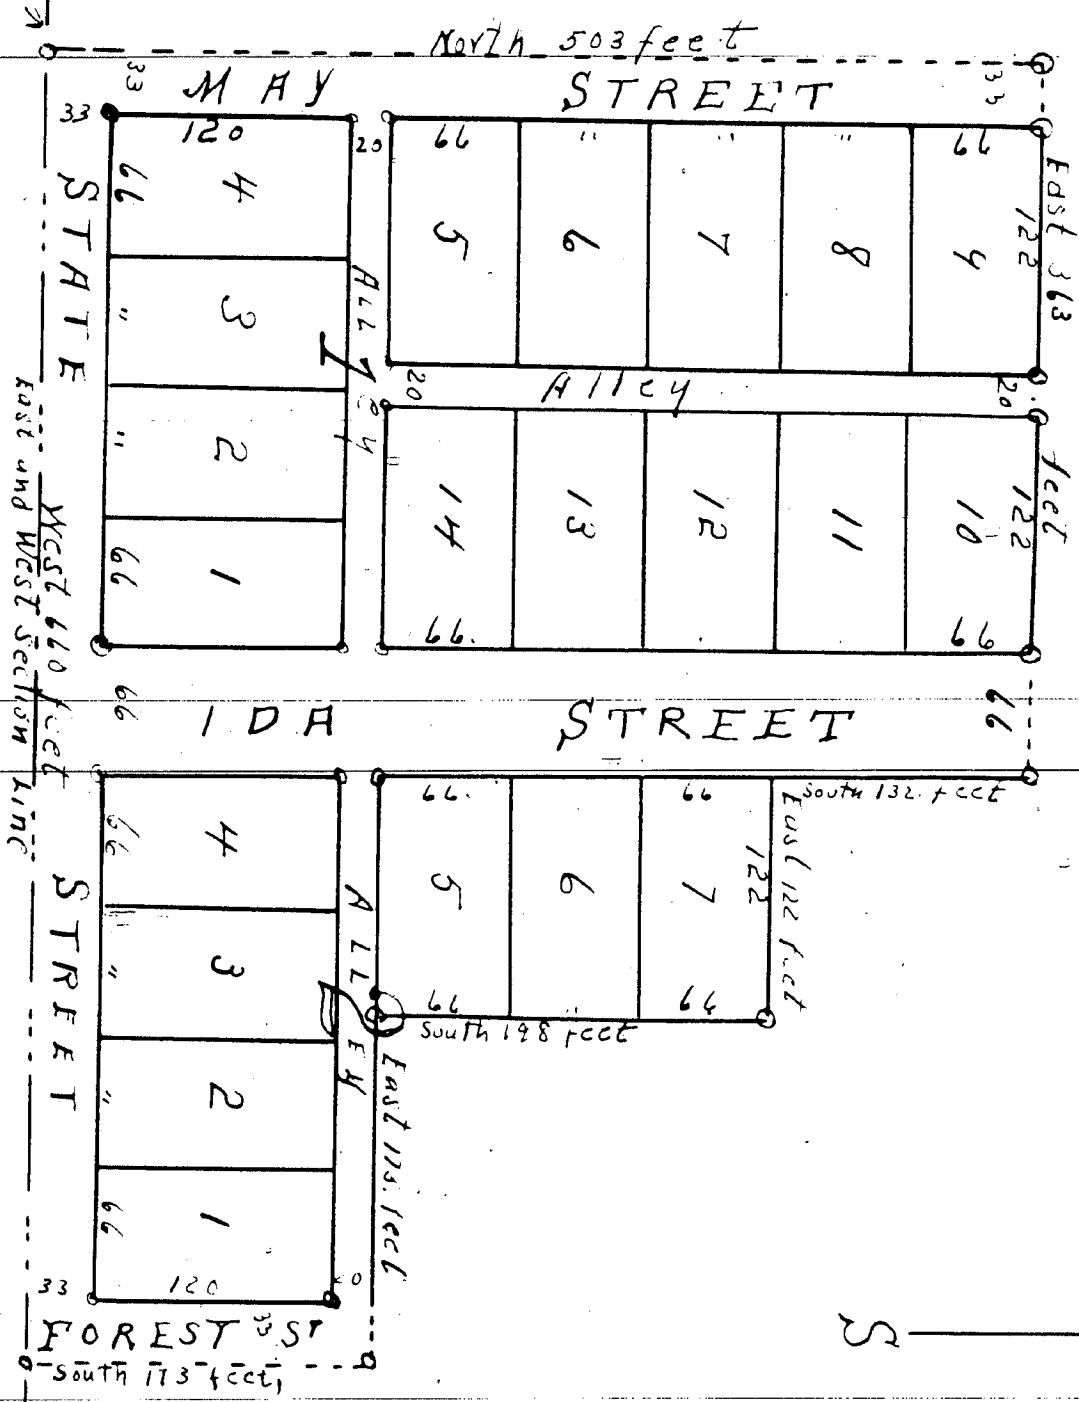

The land embraced in the annexed plat of Vandermeer and Timmer's addition to Levering is described as follows: Commencing at the South West corner of the South East 1-4 of the South west 1-4 of section 34 T. 38 N. R. 4 W. Thence North 503 feet Thence East 363 feet Thence South 132 feet Thence East 122 feet Thence South 175 feet Thence West 610 feet to place of beginning

I hereby certify that the plat hereon delineated is a correct and true permanent monument consisting of a cedar stake 1-4" x 2-1/2" long, have been planted at points marked thus O as there shown at all angles in the boundaries of the land platted and at all intersections of streets or wheels and alleys

Wm. Palmer Surveyor

STATE OF MICHIGAN } ss
County of Emmet

We, Will Ide, Register of Deeds, and Marion Palmer Surveyor, hereby certify that we have each carefully compared the annexed copy with the plat of Vandermeer and Timmer's addition to Levering now on record in the office of said Register of Deeds, and that it is a true transcript therefrom and of the whole of such record

Will Ide Register of Deeds

Marion Palmer Surveyor

State of Michigan } ss
County of Emmet

We, Will Ide, Register of Deeds, and Marion Palmer Surveyor, hereby certify that we have each carefully compared the annexed copy with the plat of Vandermeer and Timmer's addition to Levering now on record in the office of said Register of Deeds, and that it is a true transcript therefrom and of the whole of such record

Will Ide Register of Deeds

Marion Palmer Surveyor

STATE OF MICHIGAN } ss
EMMET COUNTY

Received & recorded the 28th

day of October A.D. 1903

at 3 o'clock P.M. Mond

filed in the office of

37

Will V. de

Register of Deeds Emmet County