


Chas. Daniels Subdivision
— of Lot 7 and the South 1/2 of Lot 6 —
— of the Subdivision of the Northeastern Part of —
— PRIVATE CLAIM 719 —
— Being Part of the Estate of Edwin Martin —
— Township of Springwells Wayne Co. Mich. —

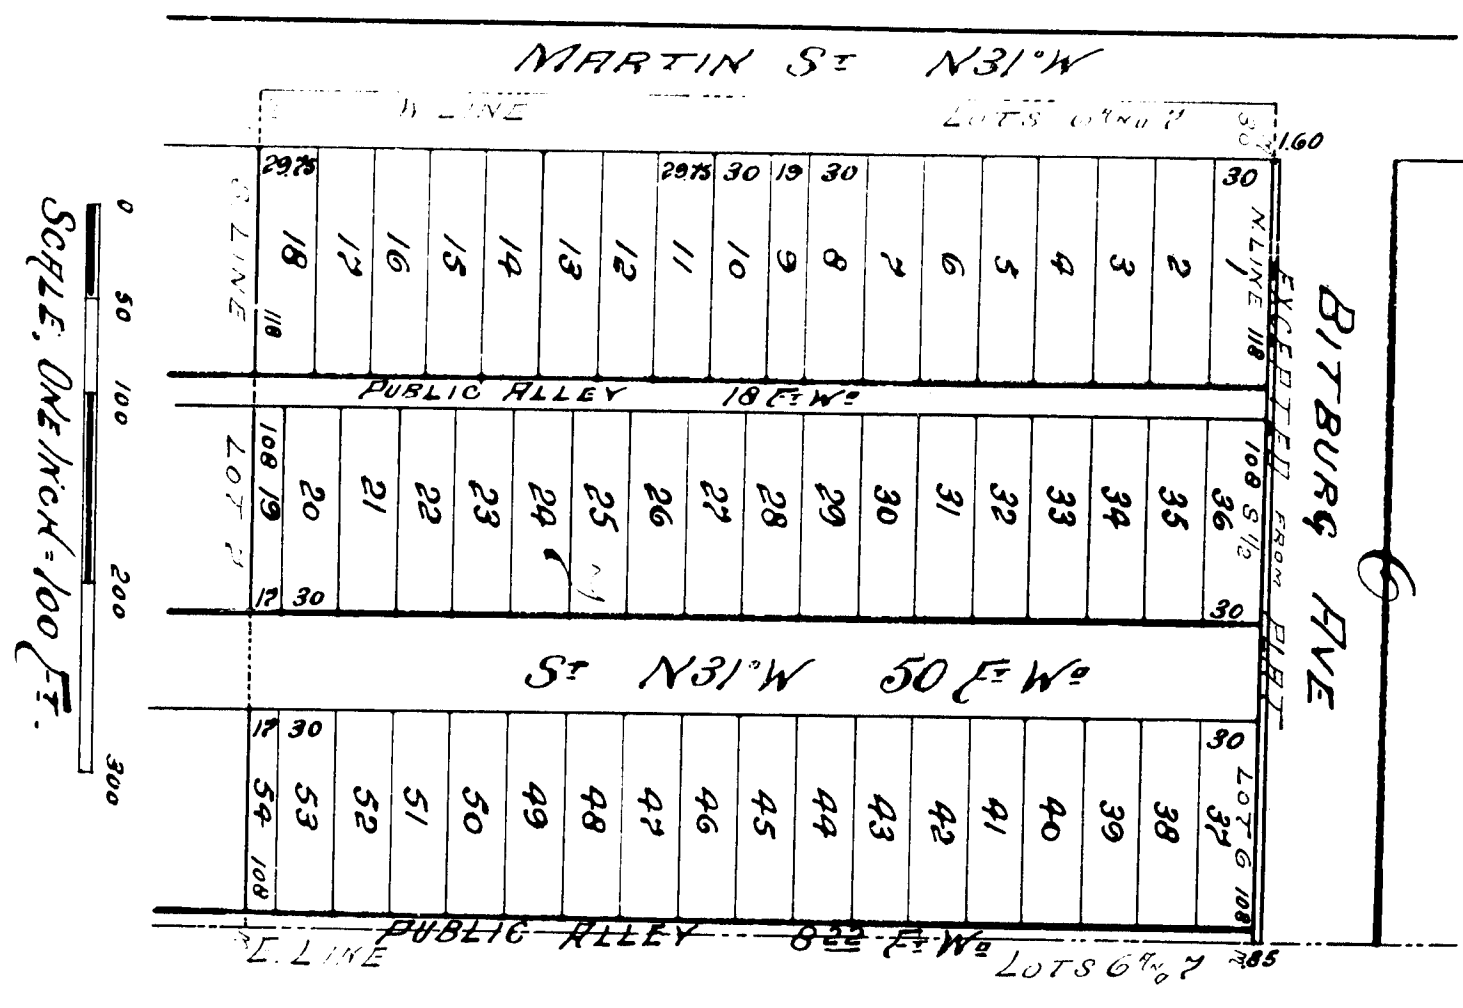

Whereas all these presents that Charles Daniel and Emma Daniel, his wife, of the Township of Springwells, Wayne County, Michigan, co-proprietors, have caused the land embraced in the annexed plat to be surveyed, laid out and plotted - to be known as Martin's Subdivision of Lot 7 and the South half of Lot 6 of the Subdivision of the Northeastern Part of Private Claim 719 - Being Part of the Estate of Edwin Martin - Township of Springwells, Wayne Co. Mich, now that the deed and allegs are shown on record that are hereby dedicated to the use of the public:

Witness our hands and Seals this 13th day of June A.D. 1902.

Charles Daniel }
Emma Daniel }

The presence of
Edna Monroe,
s. M. Curry

State of Michigan }
County of Wayne }

On this 13th day of June A.D. 1902 before me, the undersigned, a Notary Public, in and for said County, personally appeared Charles Daniel and Emma Daniel, his wife, to me known to be the same persons who executed the above dedication and who personally acknowledged the same to be their free act and deed.

Edna Monroe,
James M. Curry, Notary Public, Wayne Co., Michigan

State of Michigan }
County of Wayne }

Whereas Edna Monroe, deceased, hereby certifies that we have carefully compared this duplicate plat with the original plat of Martin's Subdivision of Lot 7 and the South half of Lot 6 of the Subdivision of the Northeastern Part of Private Claim 719 - Being Part of the Estate of Edwin Martin - Township of Springwells, Wayne Co. Mich, and that it is an exact copy thereof and of the article of such map as is on file.

Edna Monroe, }
Edna Monroe, }
Springwells, Michigan

RECEIVED AND FILED
AUDITOR GENERAL'S OFFICE
JUNE 22 1902
J. M. McCaskey
Deputy Auditor General

RECEIVED OF DEEDS OFFICE
WAYNE COUNTY
This instrument was received for record this day of June, 1902, at 11:00 a.m. of J. M. McCaskey, Auditor General, as proper certificate was furnished in compliance with Sect. 185, of Senate Bill No. 190 File 212, Act of 1898.

Edna Monroe, }
Edna Monroe, }
Springwells, Michigan


Edna Monroe,
Springwells

State of Michigan }
County of Wayne }

Whereas all these presents that we have each carefully compared the annexed copy with the plat of Martin's Subdivision of Lot 7 and the South half of Lot 6 of the Subdivision of the Northeastern Part of Private Claim 719 - Being Part of the Estate of Edwin Martin - Township of Springwells, Wayne Co. Mich, now that the deed and allegs are shown on record that are hereby dedicated to the use of the public:

Edna Monroe, }
Edna Monroe, }
Springwells, Michigan

CHAS. DANIEL'S SUBDIVISION
— of Lot 7 and the South 1/2 of Lot 6 —
— of the Subdivision of the Northeastern Part of —
— PRIVATE CLAIM 719 —
— Being Part of the Estate of Edward Martin —
— Township of Springwells, Wayne Co., Mich. —

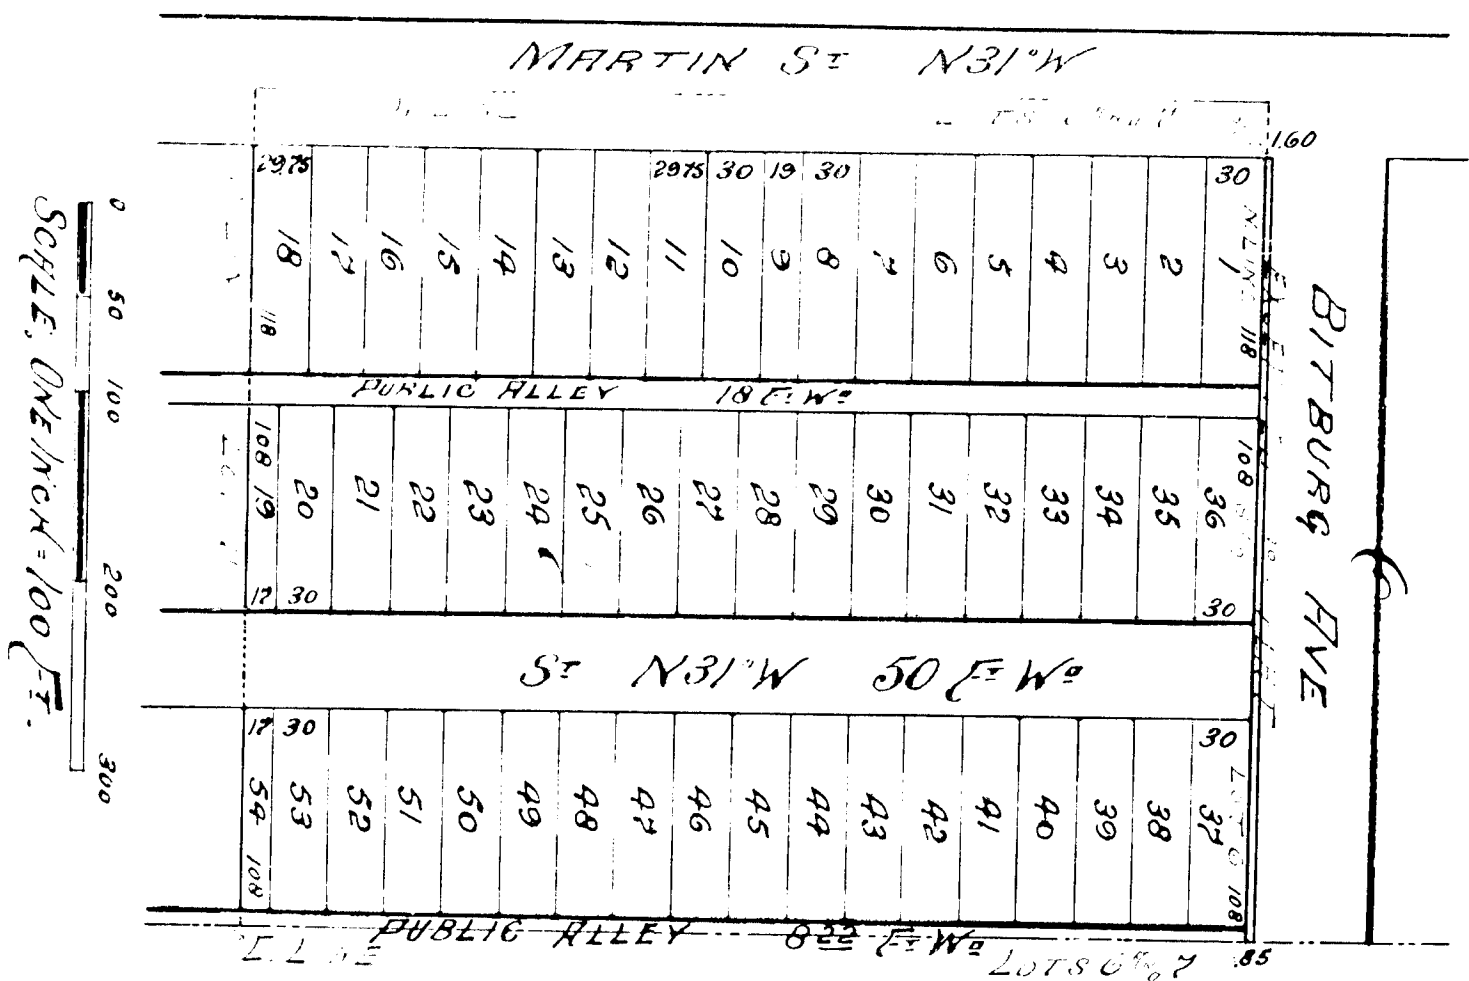

Where we meet by these Presents that
Charles Daniel and Emma Daniel, his wife, of the
Township of Springwells, Wayne County, Michigan, do
hereby certify, have caused the land embraced in the annexed
plat to be surveyed, laid out and partitioned to be shown as
shown in the subdivision of Lot 7 and the South half of Lot
6 of the Subdivision of the Northeastern Part of Private
Claim 719. Being Part of the Estate of Edward Martin
deceased, of Springwells, Wayne Co., Mich., in which
the above land is shown as shown on said plat and
hereby submitted to the use of the public.
Witness our hands and Seals this 13th day of
June A.D. 1902.

Charles Daniel }
Emma Daniel } SS

Min. presence of
Edmund E. Daniel,
& W. C. C. C.

State of Michigan }
County of Wayne } SS

On this 13th day of June A.D. 1902
We the undersigned, a Notary Public, do hereby certify
that the above described land is shown as shown on said
plat and hereby submitted to the use of the public.
Witness our hands and Seals this 13th day of June
A.D. 1902.

Edmund E. Daniel }
Notary Public, }
Wayne Co., }
Michigan }

State of Michigan }
County of Wayne } SS

Where we meet by these Presents that we have
caused the above described land to be surveyed, laid out
and partitioned to be shown as shown on said plat and
hereby submitted to the use of the public.
Witness our hands and Seals this 13th day of June
A.D. 1902.

Edmund E. Daniel }
Notary Public, }
Wayne Co., }
Michigan }

This instrument was received for record this
13th day of June A.D. 1902, at
the County Clerk's Office, in the
County of Wayne, State of Michigan,
and recorded in Liber No. 183, of
the County Clerk's Office, at
the City of Detroit, Michigan,
this 13th day of June A.D. 1902.

Edmund E. Daniel }
Notary Public, }
Wayne Co., }
Michigan }