


Plat of the Village of
Bayfield located on
Section 33 in Town No.
35 North in Range
No. 5 West Emmet Co. Mich.
Surveyed by C. Smith
May 8th A.D. 1873.
Scale 8 rods to an inch.

State of Michigan } ss
County of Grand Traverse }

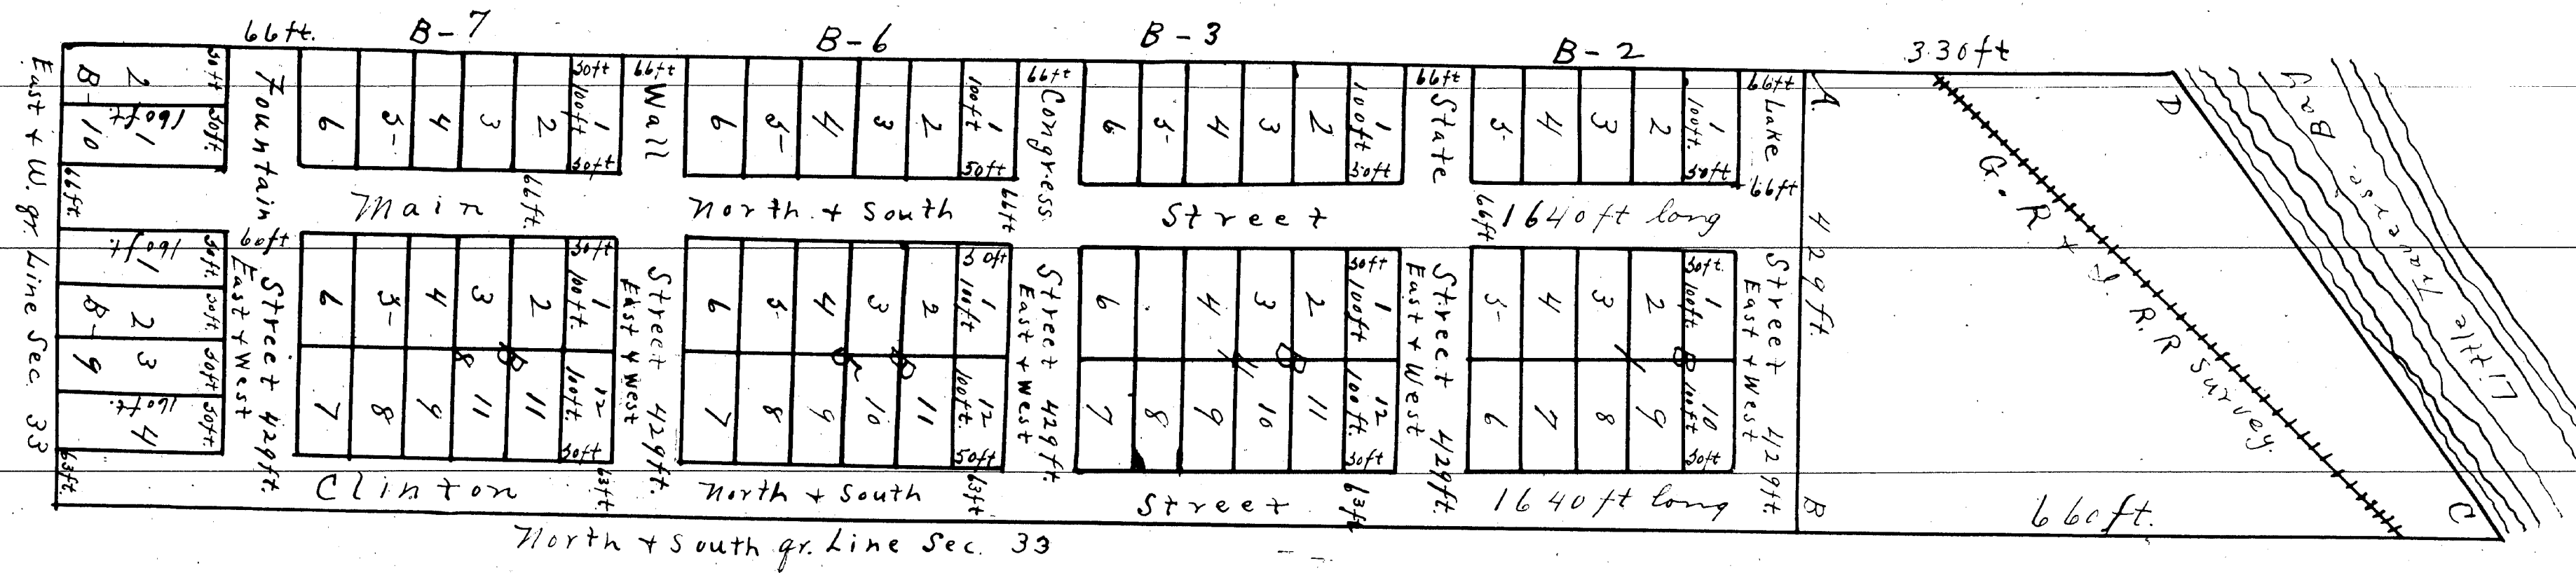

Be it remembered that on this 8th

day of May A.D. 1873 before me the subscriber a Justice of the Peace in and for said County personally appeared William H Fife and Maryette his wife and John B Harsha and Cephus Smith Surveyor and acknowledged that they had severally executed this instrument of writing without any fear or compulsion from any one for the uses & purposes therein mentioned and duly laid out the Town Plat aforesaid. And I further certify that the said persons who make this acknowledgment are known to me to be the individuals described in and who executed this instrument.

Given under my hand this day and year first above written

Samuel H. Saylor
Justice of the Peace

State of Michigan } ss
County of Grand Traverse }

I Jesse Gram Clerk of the County of Grand Traverse do hereby certify that the said Samuel Saylor is a Justice of the Peace and his Signature hereto is genuine. Witness my hand and seal this 8th day of May A.D. 1873

Jesse Gram
Clerk.

Received for Record the
14th day of June A.D. 1873
at 8 o'clock P.M. and
recorded in Liber C
of Deeds on page 440

Henry A. Rollins
Deputy Register

The Village as delineated by this Plat is situated on Sections 33 (Thirty-three) in Township No 35 (Thirty-five) North of Range No 5 (Five) West. The South East corner of said Village Plat is determined by the Point of intersection of the East + West with the North + South quarter corner of said Section Thirty-three. Magnetic Variation 2° East of North. In attestation of the laying out of the Town Plat above described the owners thereof and each of their wives of Grand Traverse County Michigan and Cephus Smith Surveyor of Antrim Co. Mich State aforesaid do hereby certify that the lots, streets, and grounds here shown were surveyed May 8th A.D. 1873, and they verily believe that this Plat is a faithful representation of such survey. Witness their hands and seals this 8th day of May A.D. 1873.

In Presence of
Samuel H. Saylor
J. Saylor

William H. Fife
Maryette Fife
Cephus Smith
John B. Harsha

L.S.
L.S.
L.S.
L.S.

I hereby certify that this plat is a correct copy of the plat now on record in the Register of Deeds office being made under the supervision of the Auditor General by tracing the plat on record and affixing thereto a carefully compared copy of the dedication and certificates.

Dated this 24th day of June 1911

Solon Robinson
Clerk Aud. Gen. Dept.