

MAP OF CARP LAKE

Emmet County, Michigan

DESCRIPTION

The land embraced in the annexed plat of Carp Lake is described as follows: Commencing at a point 322.1 feet east and 529.8 feet north 31° east of the south 4th of section 10, to run 38° north range 4 west, said point being 50 feet southeasterly, measured at right angles from the center line of the Grand Rapids and Indiana Railroad. Thence north 31° east parallel with said center line 1135 feet thence south 59° east 542.1 feet to the shore of Carp Lake, thence southwesterly along the shore of said lake 961.3 feet, thence south 88° 43' west 390.3 feet to beginning.

DEDICATION

Know All Men By These Presents: That we, Ezra C. Barnum, as proprietor, and Mary W. Barnum, his wife, have caused the land embraced in the annexed plat to be surveyed, laid out and platted to be known as Carp Lake, and that the streets as shown on said plat are hereby dedicated to the use of the public.

Signed and Sealed in Presence of

Wade B. Smith

Ezra C. Barnum L.S.

Fred T. Williams

Mary W. Barnum L.S.

STATE OF MICHIGAN }
County of Emmet

On this second day of January, 1904, before me, a Notary Public in and for said county, personally came the above named Ezra C. Barnum and Mary W. Barnum, his wife. Known to me to be the persons who executed the above dedication, and acknowledged the same to be their free act and deed.

Wade B. Smith

Notary Public Emmet Co., Mich.

My Commission expires Feb'y 9th 1907.

Examined and approved
January 9th 1904

John F. Williams
Deputy Auditor General

State of Michigan }
Emmet County }
Received for record the plat
of Carp Lake
as shown on page 11
of the original map of said
plat

Will Sde

Register of Deeds

January 9th 1904

John F. Williams
Deputy Auditor General

State of Michigan }
Emmet County }
Received for record the plat
of Carp Lake
as shown on page 11
of the original map of said
plat

Will Sde

Register of Deeds

Surveyor's Certificate

I hereby certify that the plat hereon delineated is a correct one, and that permanent monuments, consisting of gas pipe 1 inch in diameter and 2 feet long, have been planted at points marked thus 0 as thereon shown at all angles in the boundaries of the land platted and at all intersections of streets. The sizes of lots and width of streets are given in feet and tenths of feet as shown in the annexed plat.

Fred T. Williams Surveyor

STATE OF MICHIGAN }
County of Emmet

We Will Sde
Register of Deeds, and Fred T. Williams
Surveyor, hereby certify that we have each carefully compared this copy with the original plat of Carp Lake, and that it is an exact copy thereof and of the whole of such original map or plat.

Will Sde

Fred T. Williams

Register of Deeds


Surveyor

State of Michigan }
Emmet County

Perceps Mith
Aug 21-1909
This instrument was received for record this
day as a proper certificate was thereon filed in compliance with Sec 133 of Act 216 of Public Acts of Michigan of 1892, as amended by act 184 of Public Acts of Michigan of 1897.

Will Sde
Register of Deeds

Scale 1 inch = Feet
30 60 90 120 150 180 210 240 270 300

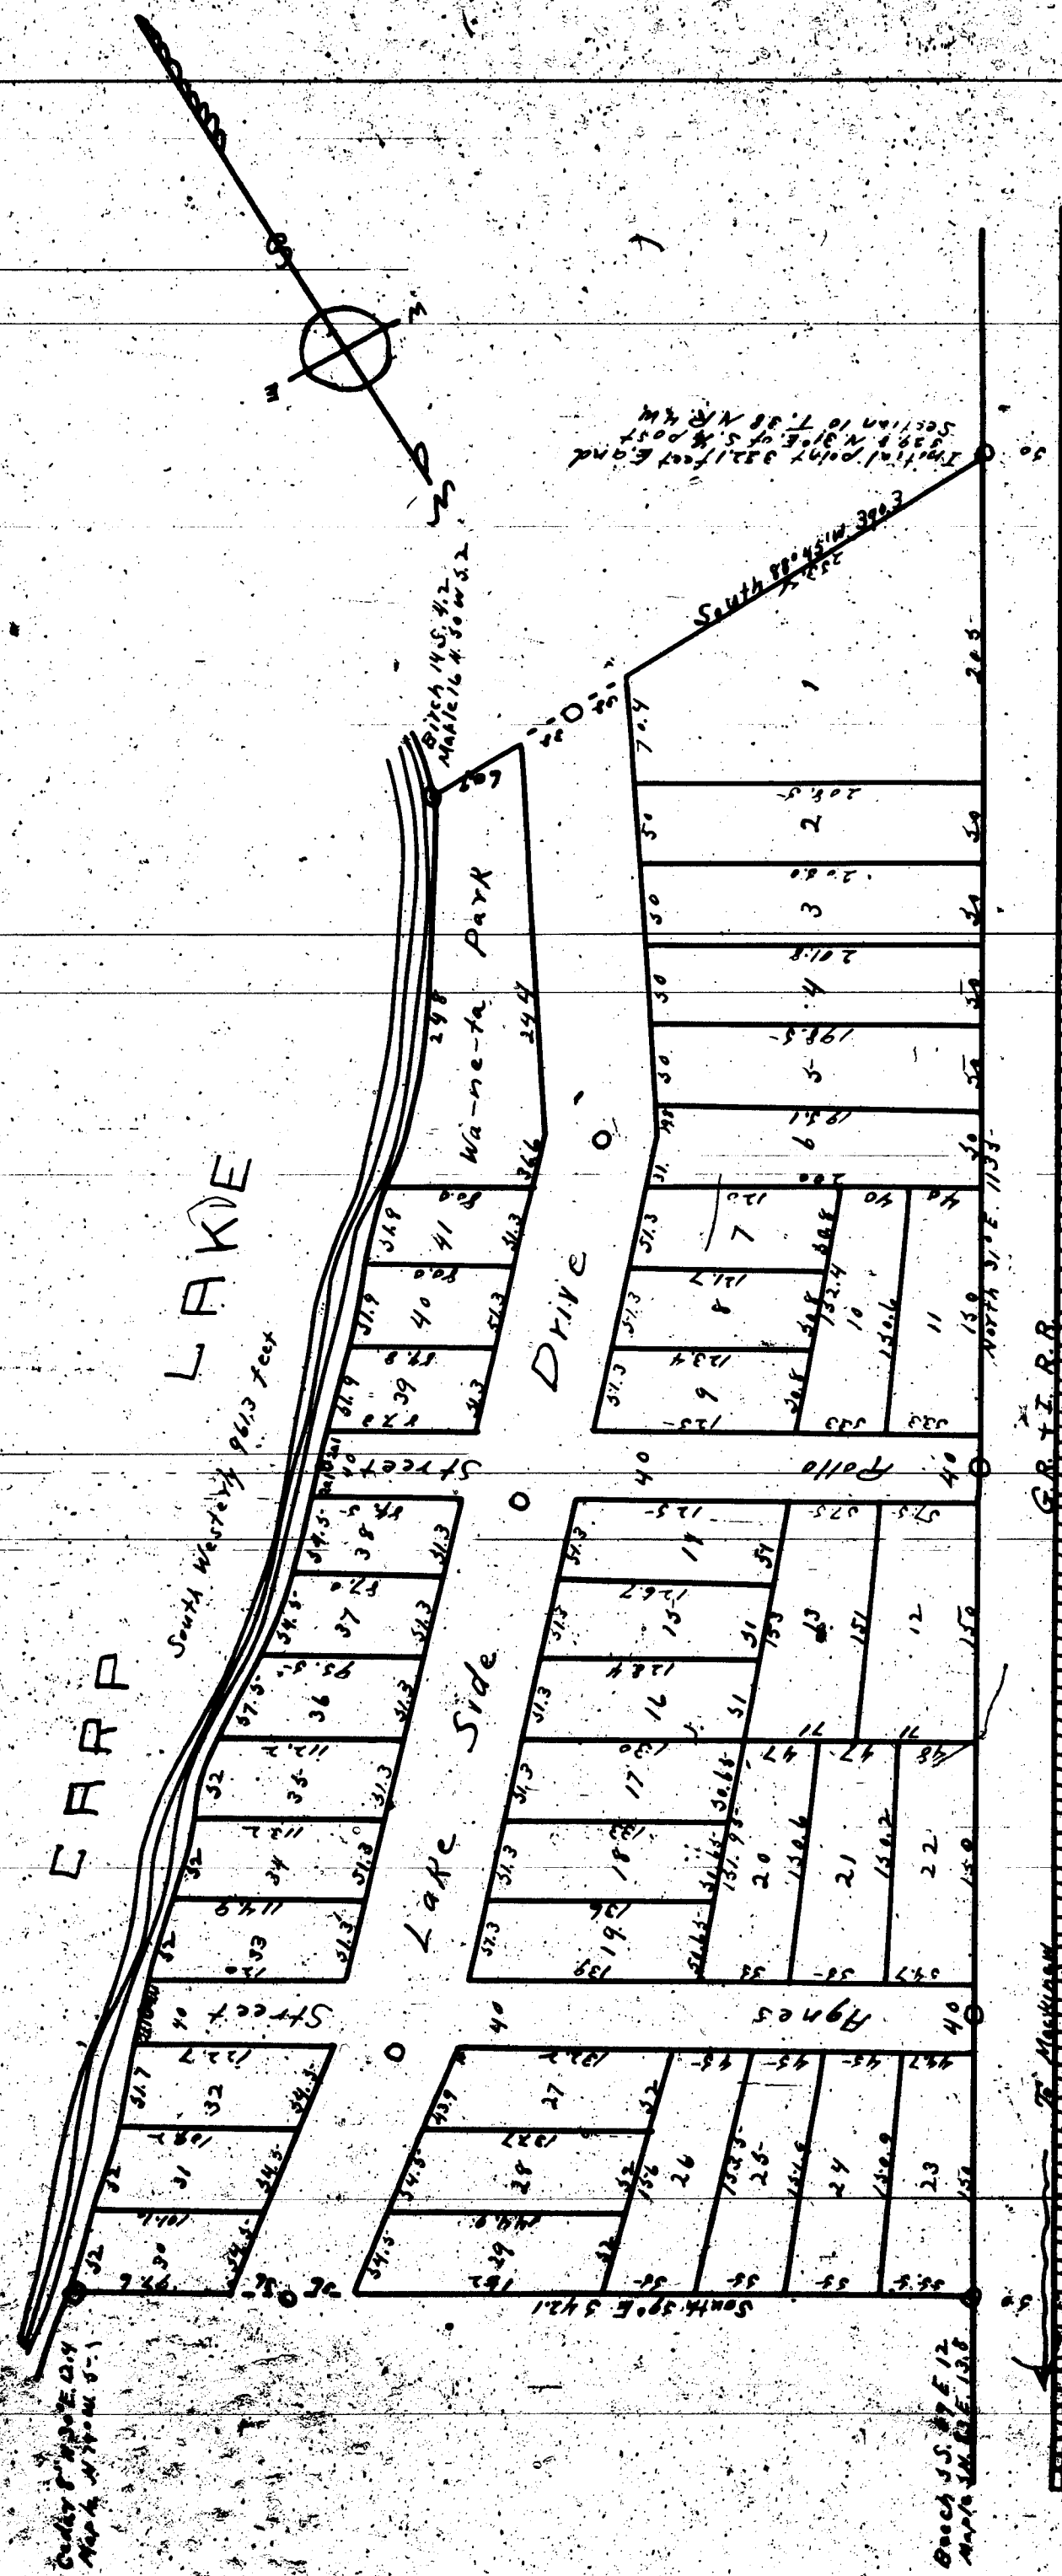

I hereby certify that this plat is a correct copy of the plat now on record in the Register of Deeds office being made under the supervision of the Auditor General by tracing the plat on record and affixing thereto a carefully compared copy of the dedication and certificates

Dated this 23rd day of June 1911
John Robinson
Clerk and Gen. Dept.