


Lars Hansen's First Addition to the Village of Gowen } Plat & Description Recd for record August
7th A. D. 1872. at 2 o'clock P.M.
J. N. Stearns's Registrar of Deeds

Scale 100 feet to 1 inch

LARS HANSEN'S FIRST ADDITION TO THE VILLAGE
OF
GOWEN

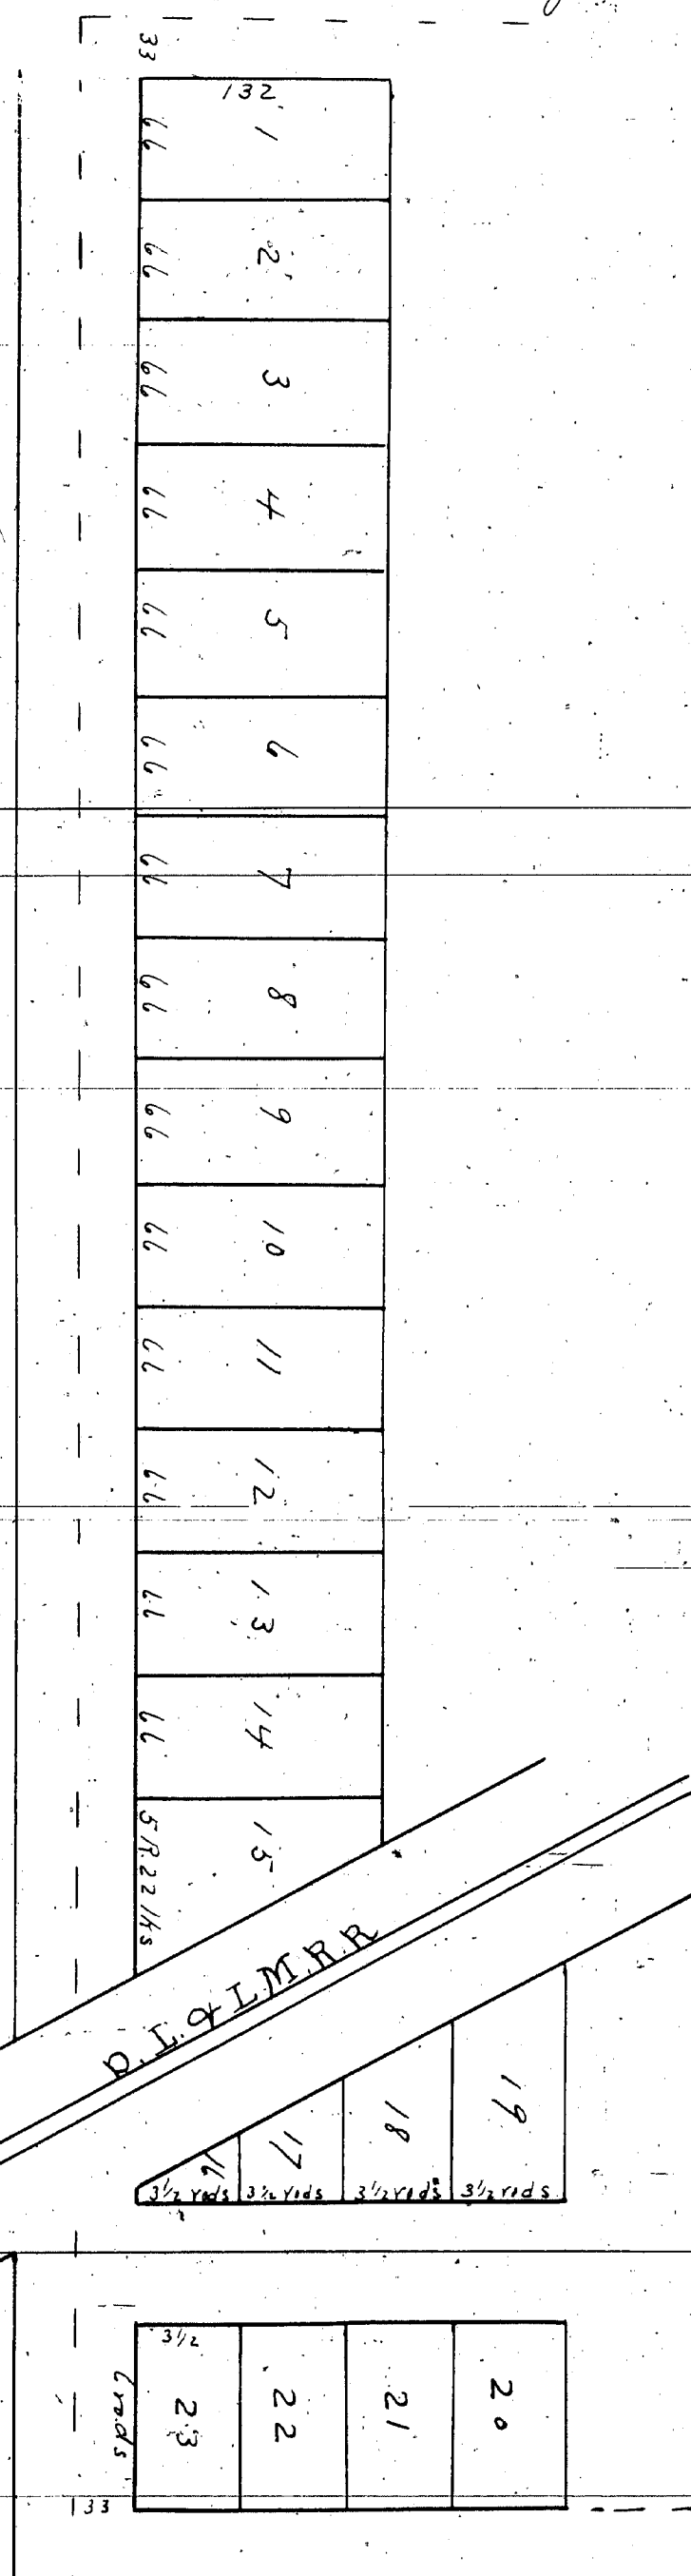

Lars Hansen's First Addition to the Village of Gowen

Description

Beginning at the south west corner of the north west quarter of the south east quarter of section eighteen town ten north and range eight west state of Michigan and running east sixty three rods and twenty two links to the west line of the Detroit Lansing & Lake Michigan Rail Road thence running North Westerly one Hundred & fifty feet along said boundary line thence west on a line Parallel to the first mentioned line to the North & south Quarter line of said section thence running south ten rods to the place of Beginning Also a strip of land sixteen rods wide across the entire south side of that portion of the north west quarter of the south east quarter of the same section lying east of the said Rail Road land

Know all men by these presents that I Lars Hansen proprietor of the lands above bounded and described have caused the same to be surveyed and subdivided into Lots & streets as shown on the Above Plat the same to be known as Lars Hansen's first Addition to the Village of Gowen Montcalm County Michigan the sizes of lots & width of streets are indicated by feet

Witness my hand and seal at Greenville July 25th 1872

In presence of
John Lewis
N. O. Griswold

Lars Hansen (LS)

State of Michigan } ss
County of Montcalm }

I Edward D. Smalley Do hereby certify that I have surveyed the land described in the Above Instrument by Direction of Lars Hansen the Proprietor thereof and subdivided the same into lots & streets as shown on the Above Plat or map

Witness my hand & seal at Greenville July 25th 1872

In presence of
John Lewis
N. O. Griswold

E. D. Smalley (LS)

State of Michigan } ss
County of Montcalm }

On this 25th day of July A. D. 1872 personally came before me Lars Hansen and Edward D. Smalley known to me to be the persons named and who executed the above Instruments who personally acknowledged the execution of said Instruments to be their free act and deed

John Lewis
Notary Public

I hereby certify that this plat is a correct copy of the plat now on record in the Registry of Deeds office being made under the supervision of the Auditor General by tracing the plat on record and affixing thereto a carefully compared copy of the declaration and certificate

Dated this 26th day of April 1871
John B. Fountain Clerk Aud Gen Depts