

Village of Coral, Received for Record May 7th 1872 at 2 o'clock P.M.
J. N. Williams Register
Description of Charles Parker first Addition to the Village of Coral, Montcalm County, Michigan

Commencing at a stake near the margin of Lake 5 1/2 chains more or less west of the last line of section eight down stream north of Orange run west and 9 chains and 68 links North of the 5 + 10 quarter line of road section and point being on the west boundary and described in the first plat of road Village running thence S 21 1/2° W 4 1/2 chains thence south parallel to road at 15 chains + 68 links more or less to the road quarter line thence east along road quarter line 7 1/2 chains to the quarter foot of road section thence continuing on the same line to a point 15 1/2 chains east of road quarter foot thence north on a line parallel with the aforementioned line to the old line between section 4 + 9 of road thence west along line 15 1/2 chains to old corner thence continuing on same at line 19.13 chains thence south parallel with the old line between sec. 8 + 9 at right angle to road the line and 23 chains + 93 links north of quarter foot on road section thence east along road right angled line 10 chains thence south parallel to the line 5 chains thence to the extreme west point of the first plat on the margin of Lake thence continuing along road flat boundary line to a point 4 1/3 chains West of the line thence north along boundary 5 chains thence east 4 1/3 chains to the line thence south along road boundary + chains thence east at right angle 5 1/2 chains thence along road south + west boundary of road flat to place of beginning


Charles Parker proprietor of the land above described here caused that part covered by blocks N.B. & E. N.W. & S. N.W. 2, 3 + 5 with the street between said blocks on between said blocks and the land described in the first plat to be surveyed and blocks subdivided into lots as shown on the within plat to be known as said blocks and streets of Charles Parker first Addition to the Village of Coral. Witness my hand and seal this 27th day of April 1872. In presence of John Aaron M. Ocker

E. D. Annally do certify that I have surveyed the blocks and streets above described and subdivided said blocks into lots as shown on the within plat distance being marked in chains and links. Witness my hand and seal this 27th day of April 1872. In presence of John Aaron M. Ocker


State of Michigan } On this 27th day of April A.D. 1872 personally came County of Montcalm before me Charles Parker and Edward D. Annally know to me as the persons named in ad before signed the above instrument and acknowledged the execution thereof to be their free act and deed.

John Aaron
Notary Public
Montcalm County
Michigan

PLAT of VILLAGE of CORAL

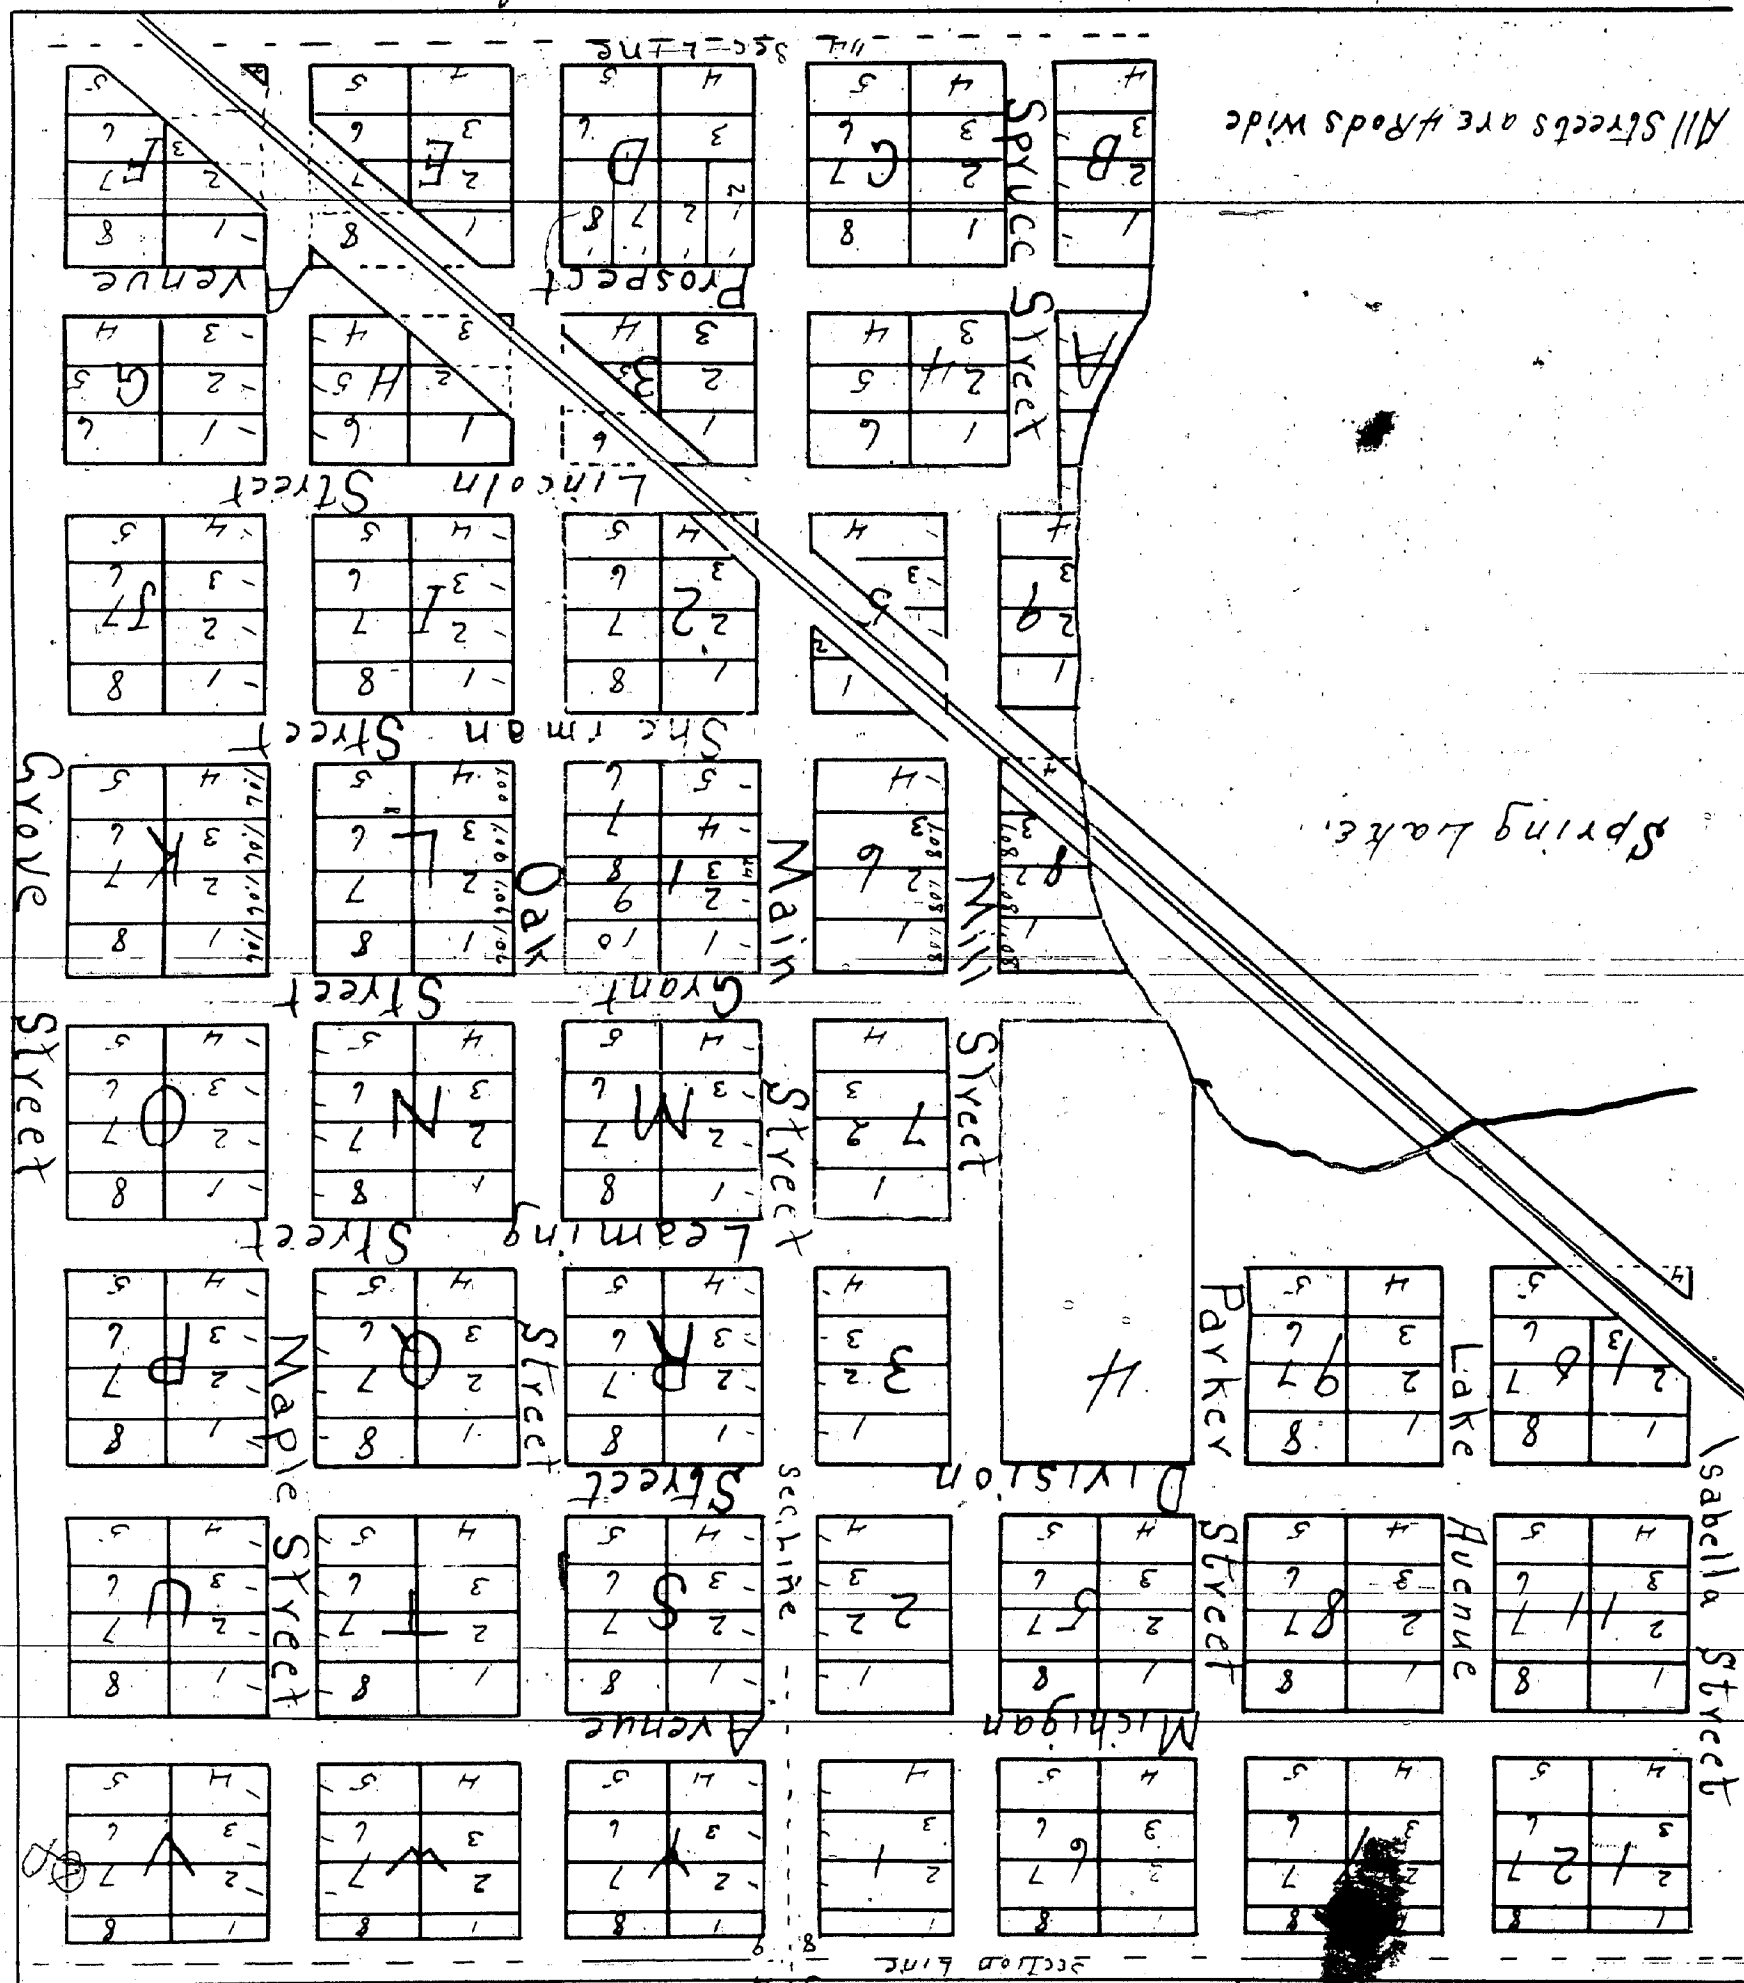

I hereby certify that this plat is a correct copy of the plat now on record in the Register of Deeds office, being made under the supervision of the Auditor General by tracing the plat on record and affixing thereto a carefully compared copy of the dedication and certificate. Dated this 24th day of April 1911 John B. Co. Fountain Clerk Aud Gen Recd

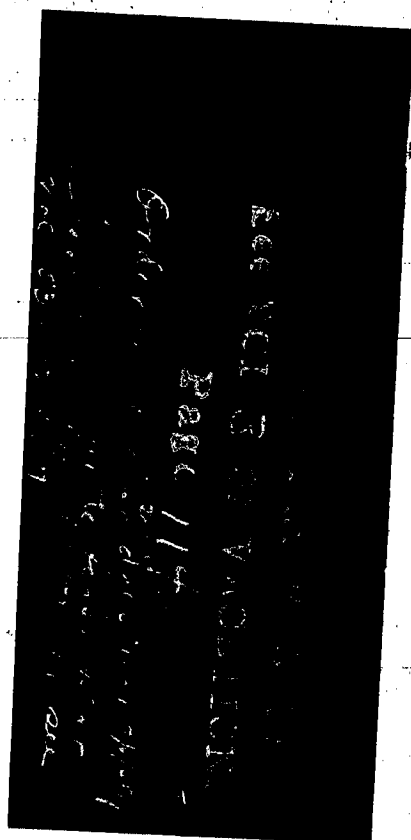

PLAT * --village of CORAL PART VACATED-

Circuit Court April 15-1872 Liber Z Page 411
On mption of Ellsworth and Lewis Attorney for said petitioner, it is ordered,
and adjudged by this courtm that Blocks Three four and Ten, of Chas. Parker's
Plat of the Village of Coral with all these lots and streets now platted,
on record in the Register Office in Liber P Page 489 and 490 be and the same
are hereby vacated.

✓ This is the first plat by Chas Parker, And Gen Vol 151 P 12062

Curts & Taylor
Plat Examiners

Vol 153- Page 12867- Vol 151- Page 12659

PLAT - MACOMBER AND JEFFERDS ADDITION TO Village of Greenville. All va cated


By Circuit Court October 15, 1877 C C Journal
No 2 Page 437

✓ It is ordered and adjudged by the court now here that the said plat known
as Macomber and Jeffers Addition to Greenville with all its lots Parks,
and Streets and Avenues, all platted is hereby vacated. See Fairgrounds Addition
which comes above plat.

And Gen Dept Vol 71 P 4457

Curts & Taylor
Plat Examiners

Vol- 153- Page 12882

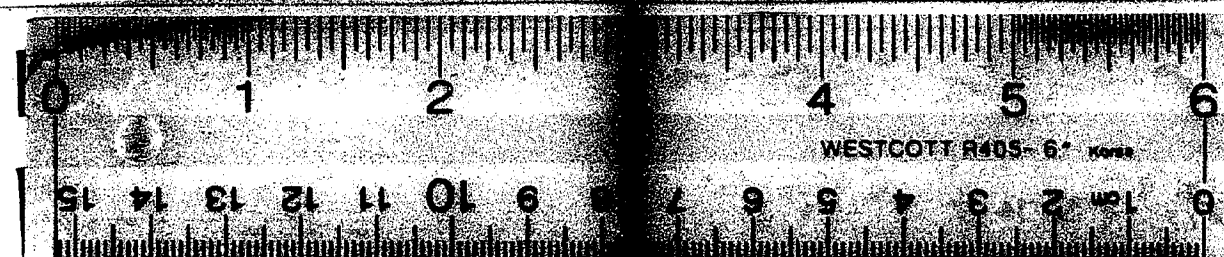

16 X