


MAP

OF THE VILLAGE OF FENWICK

Located on the south side of the south west quarter of the south east quarter of SEC. No 24 & on the north side of the north west quarter of the north east quarter of SEC. No 25 T. No 9 N. R. No 7 W. in MONTCALM County State of Michigan starting Point Quarter Post between SECTIONS 24 & 25. All streets running east & west are parallel with said Sec. line & all streets running North & South are parallel with the North & South quarter lines of said sections.

Scale 125 links to one inch

S. C. ALDERMAN SURVEYOR

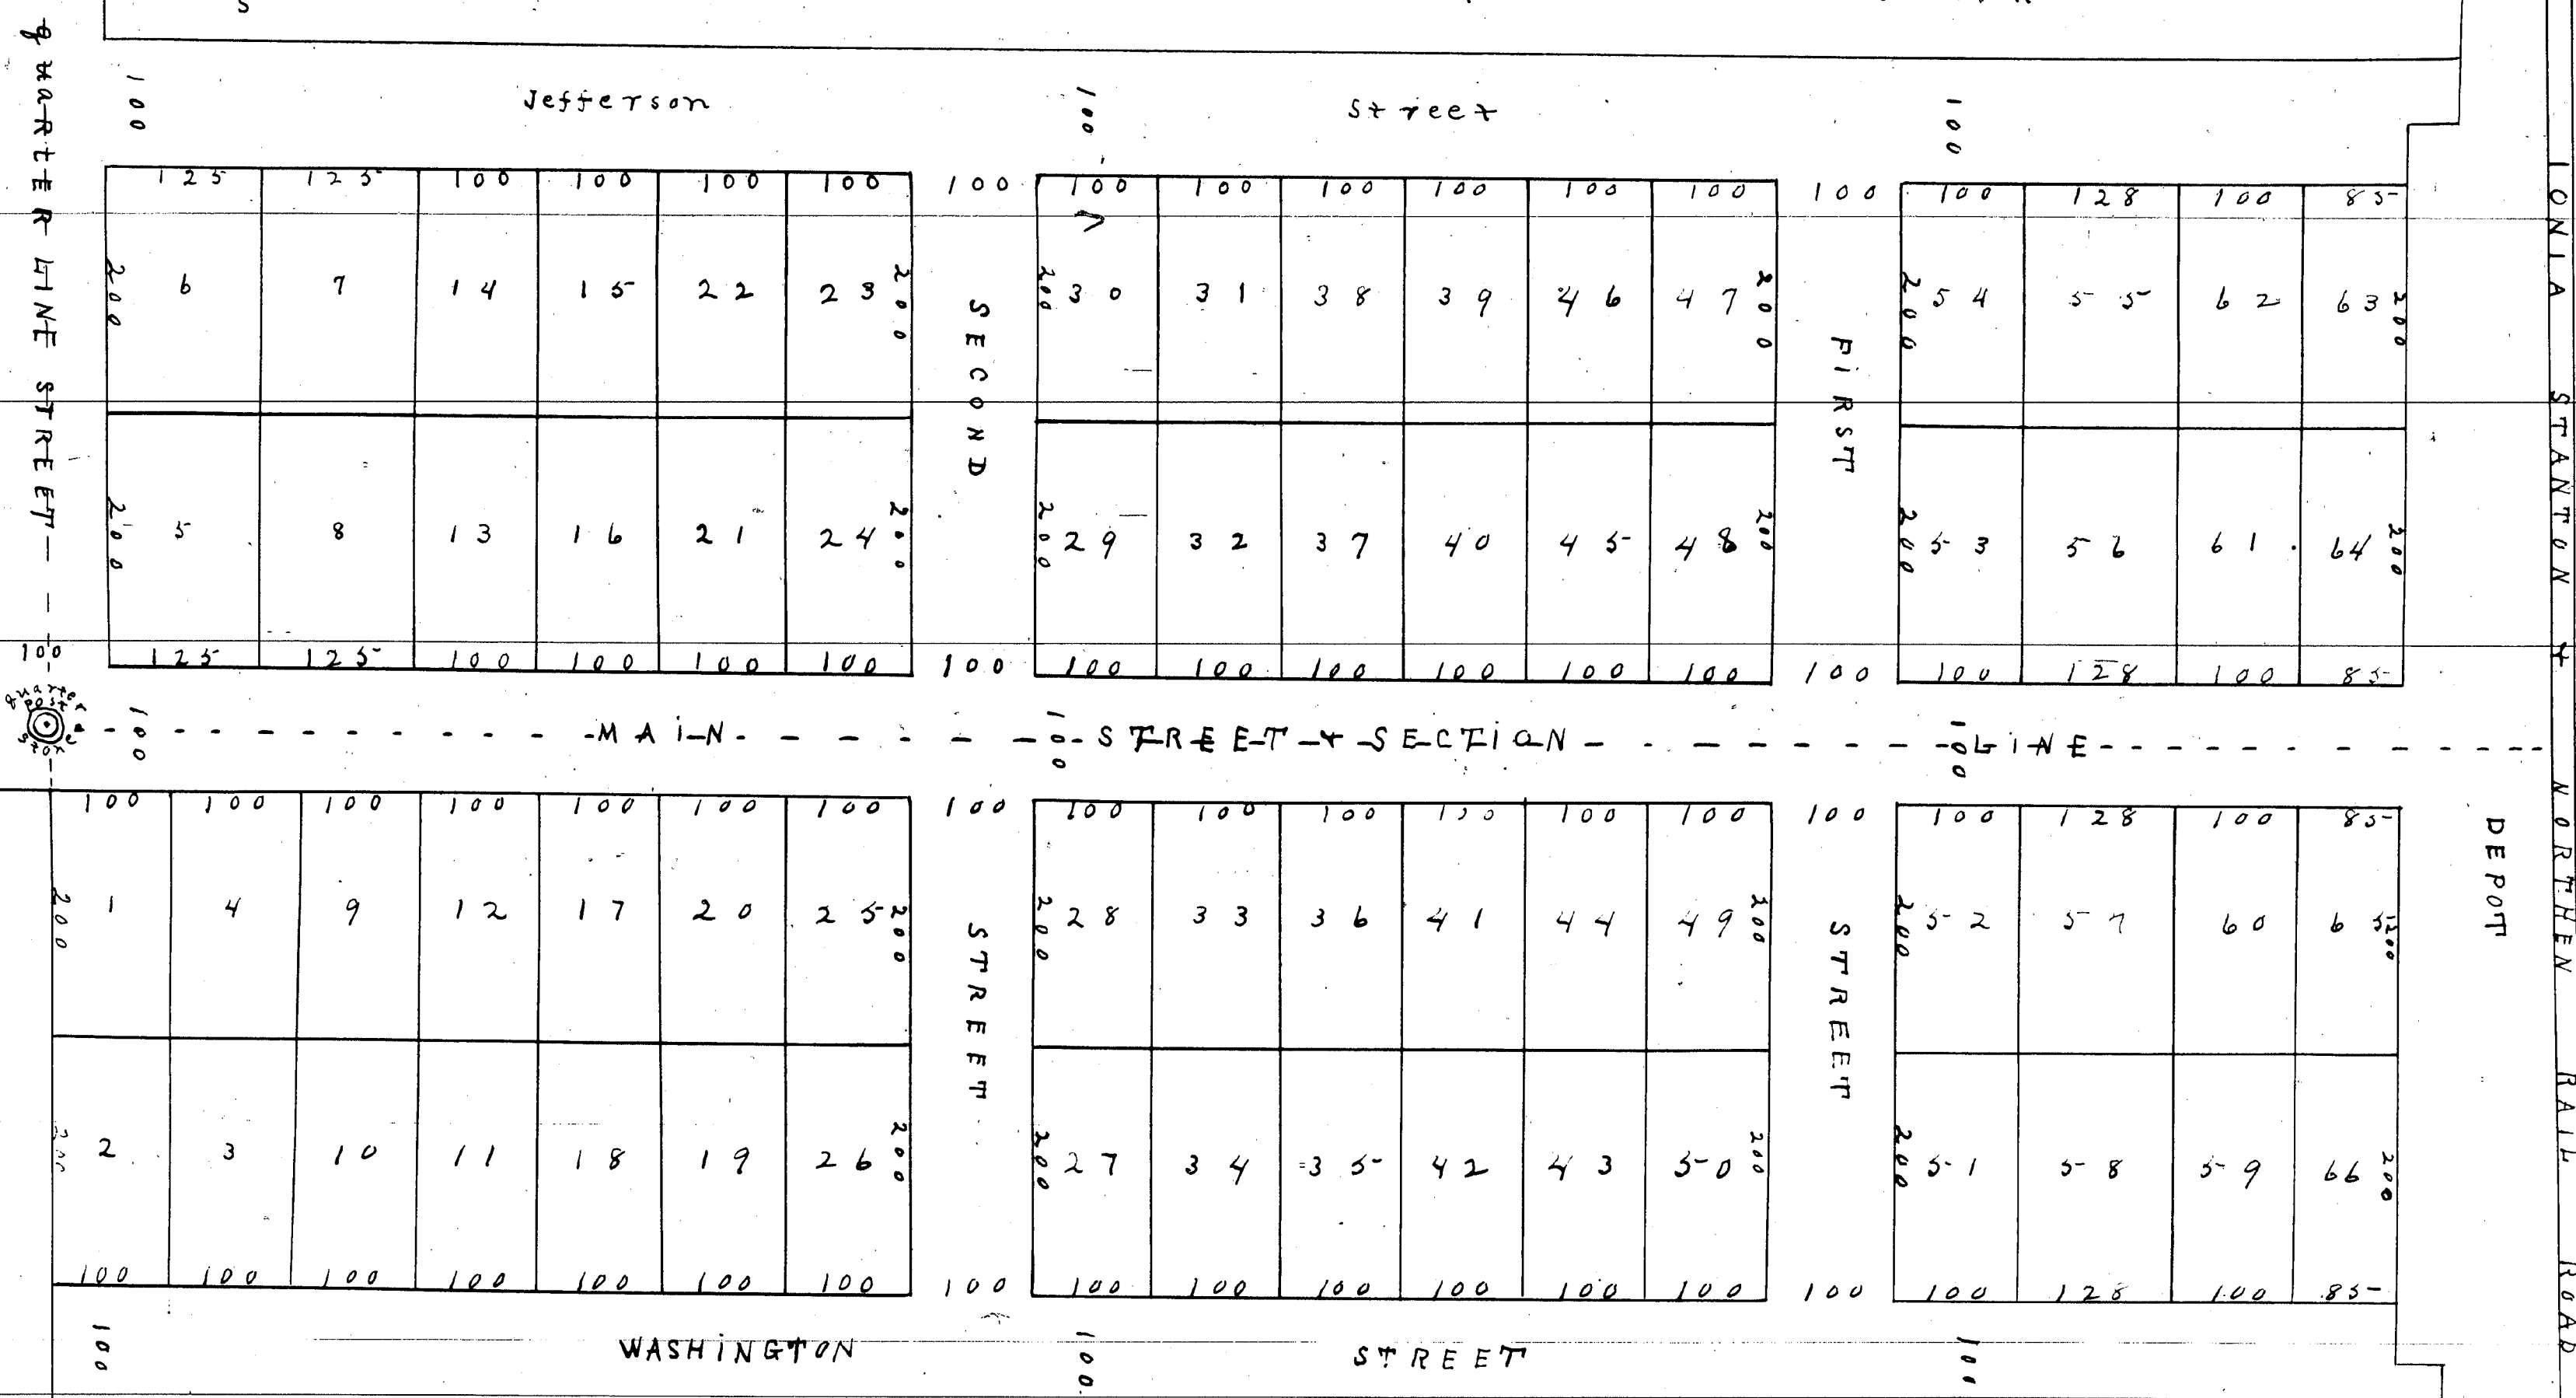

Register's Office -
Montcalm County } ss
Received for Record
May 23, A.D. 1874 at
10 o'clock A.M. and Recorded
in Liber 1 of Plats on page 9
Oscar Fenn
Register

Know all men by these presents that we the undersigned have laid out a Village plat on the lands above described to be known and designated as the Village of Fenwick the length & width of lots also width of streets are given in links by figures on this Map also No of lots by figures all streets represented by this map are hereby set apart as Public Streets and for Public use Witness our Hands and seals at Fenwick on this 22 day of May A.D. 1874

Signed and sealed in Presence of
R. W. Hay
W. E. Kingsbury
State of Michigan
County of MONTCALM

On this twenty second day of May A.D. 1874 Before me a Justice of the Peace for & in said County personally appeared Simon W. Gristwood Sarah Gristwood & David Gristwood as owners & Samuel C Alderman as Surveyor known to me to be the persons described in & who executed the foregoing instrument & acknowledged the same to be their free act & deed for the purpose therein expressed.

Simon W. Gristwood
Sarah Gristwood
David Gristwood
Samuel C Alderman

And the said Sarah Gristwood wife of the said Simon W. Gristwood having been by me privately examined separate and apart from her said husband acknowledged that she executed the same freely without any fear or compulsion from any one.

I hereby certify that this plat is a correct copy of the plat now on record in the Register of deeds office being made under the submission of the Auditor General by tracing the plat on record and affixing thereto a carefully compared copy of the dedications and certificate.

Dated this 25th day of April 1911,
John Robinson,
Clerk and Sec. Dept.

Robert W. Hay,
Justice of the Peace

Register's Office } ss We Oscar Fenn
Montcalm County } Register of Deeds
and S. C. Alderman
Surveyor above named do hereby
certify that we have carefully
compared the above map with
the original and that it is an
exact duplicate thereof and of
the whole of such map or plat.
Oscar Fenn Register of Deeds
Samuel C. Alderman, Surveyor

12662