12663

State of Michigan }
County of Emmet } ss I Denis T. Downing Acting Register of said County as hereby certify that the Plat of the Village of the Cross annexed to this page is a true transcript of the original Plat of said Village as taken from the records of Mackinac County

In testimony whereof I have hereunto subscribed my name this twenty second day of August A.D. 1870 Denis T. Downing acting Register of Deeds

Village of the Cross

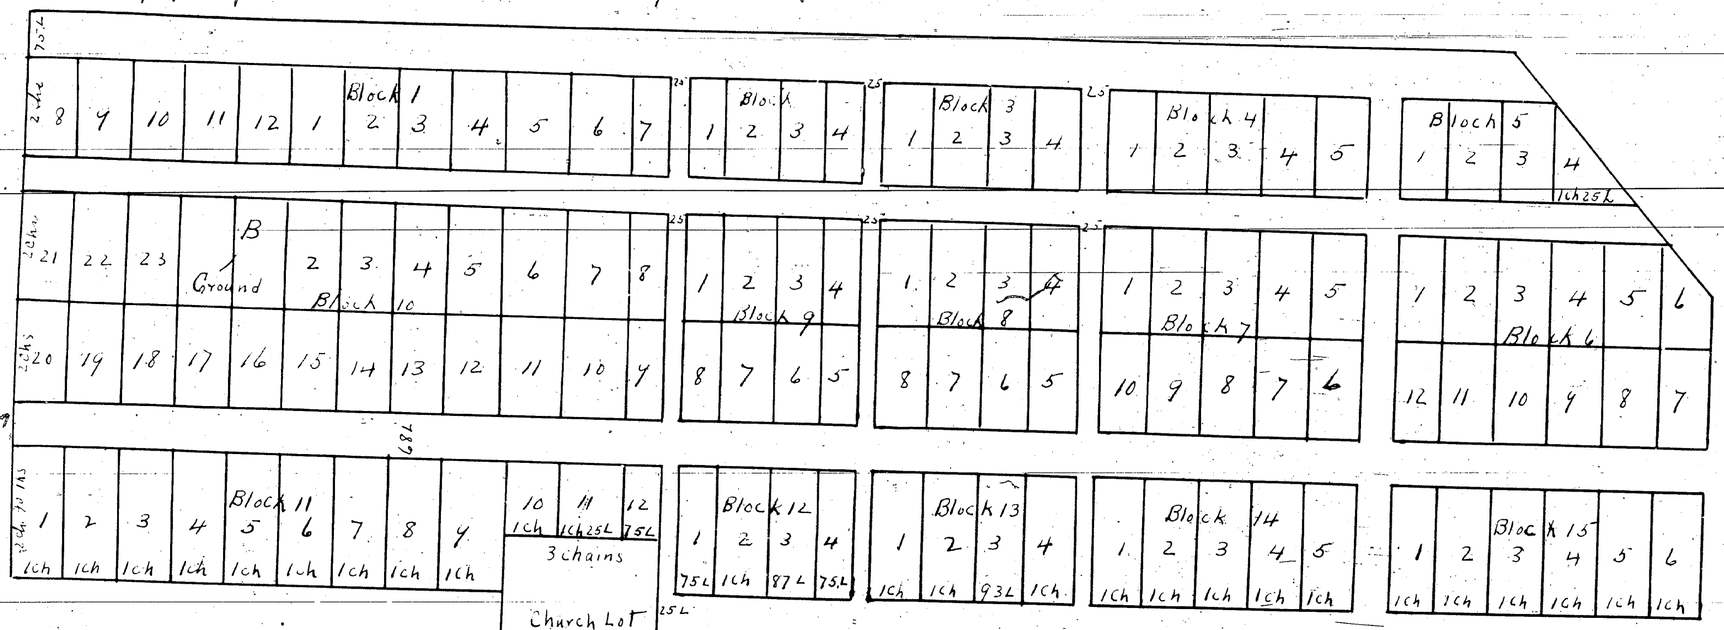

Received for Record November 4th 1850 at 10. o'clock A.M. and Recorded on Pages 276 + 277 Liber N

G. I. Wendell
Register

I hereby certify that this plat is a correct copy of the plat now on record in the Register of Deeds office being made under the supervision of the Auditor General by tracing the plat on record and affixing thereto a carefully compared copy of the certificates

Dated this 26th day of June 1911
John B. La Fountain
Clerk And Ex-Officio