

[illegible]

The land hereplatted is the whole of lot 1, Secs. 7, 30, N. 10, W. The same is described as then E. 1/4 of lot 1, sec. 7, town and Range. The meander and quarter posts were identified by the original witnesses. Measurements of ordinary field stone, the smallest containing 400 cubic inches were set at all the angles of the boundary lines, except on the meander, and at all the intersections of said lines and other lines. A cross was cut on the upper surface and their location is shown on the plat by dotted circles. The following are the measurements of the respective number of inches expressed in fractional manner, as the boundary lines of the tract, by the line in survey, 40, bearing of the line and of the distance from the meanderment in feet (1) in the 105.45, (2) 106.04, (3) 106.04, Sarveyor

KNOW ALL MEN BY THESE PRESENTS, that the old Mission Beach Resort Association is sole owner and proprietor of the above described land, and that they have by virtue of the Navy Laws of 1887 ceded the same to be surveyed and laid out in lots, avenues, streets, and alleys. These we have known as Old Mission Beach, Grand Tourists to Mich. in testimony whereof, we the President and Secretary of said Association duly authorized, have hereunto set our hands and seals this 2nd day of April, A.D. 1898

W. E. Ransom
Charles D. Stephens
[ES] President
[LS] Secretary

Dated this 10th day of July 1911
John B. Kauffman
to Clerk and Ben Dept.

N. R. Pratt
Deputy Auditor General

Registers Office }
Grand Traverse County }
Received & Recorded the 1st day of July A D 1888 at 1 o'clock
P.M. and recorded in Liber 2 of U111 Page 145 on page 34
of P 6 annu
Register of Deeds

State of Michigan³¹ on this second day of April, 1888 before me the subscriber a notary public in and
County of Ingham personally appeared Willis C. Ransom President and Charles C. Hopkins Secretary to me
known to be the persons described in and who executed the foregoing instrument and acknowledged
the same to be their free act and deed

W. H. Baugher

O P Lauer Register of Deeds
H. A. Bartholmeu Surveyor

PLAT- HANNAH LAY & CO'S 7th Addition VILLAGE TRAVERSE CITY.

Order Vacating Plat
Circuit Court Journal Liber B Page 445
October 20-1891

Received for record Nov 18-
1891

Miss Liber 2 page 170

Perry Hannah & Others,
By order of Circuit Court
to
James R. Adsit

A Petition by James R. Adsit, to vacating a portion of the plat described, as follows; All of Lot 23, Block 1 of Hannah Lay & Co's Seventh Addition to the Village of Traverse City, Michigan, according to the recorded plat thereof. The said petition of James R. Adsit, is hereby granted and by virtue of the power and authority in the Court, vested and by virtue of the Statute in such cases made and provided, it is ordered that that portion of Hannah Lay & Co's Seventh Addition to the Village of Traverse City, in Grand Traverse County, State of Michigan, known and described as follows to wit; All of Lot 23 of Block 1. of Hannah Lay & Co's Seventh Addition to the Village of Traverse City, in Grand Traverse County, State of Michigan according to the recorded plat thereof, be and the same is hereby vacated.

J.G. Ramsdell
Circuit Judge

Curts & Taylor
Plat Examiners

Vol- 194- Page 15442

PLAT- OLD MISSION BEACH

Circuit Court Journal C Page 49-January 2-1893
Received for record January 10-1893
Miss Liber 2- page 235


In the petition of the Old Mission Beach Resort Association and of Joseph H. Tompkins Petition.

One reading and filing the petition in this matter it is hereby ordered, on Motion, of J.H. Tompkins, solicitor for Petitioners, that said petitioners, be authorized and empowered to take up and replant the stake and stone at the North West corner of Block B, in the plat of old Mission Beach and replant the same at a point in the North Western boundary line of said Block B continued Northeastly from the present location of said stake and stone which point shall be 55 3/100 feet from said stake and stone, and that the stake so relocated and planted be considered and held as correctly marking the Northwestern corner of said Block B in accordance with the prayer of said petitioner and in accordance with the figures and distances indicated in the recorded plat of said Old Mission Beach also that said petitioners be empowered and authorized to corresponding by re-locating the state opposite the said Northwest corner of Block B which marks the terminus of the Northern line of Echo Avenue at its Junction with Central Avenue, so as to make and continue said Echo Avenue of its original uniform, width of 50 feet along the entire Northern boundary of Block B and the Southern line of Echo Avenue, coincide.

J.G. Ramsdell
Circuit Judge

Curts & Taylor
Plat Examiners

Vol- 151- Page 12665

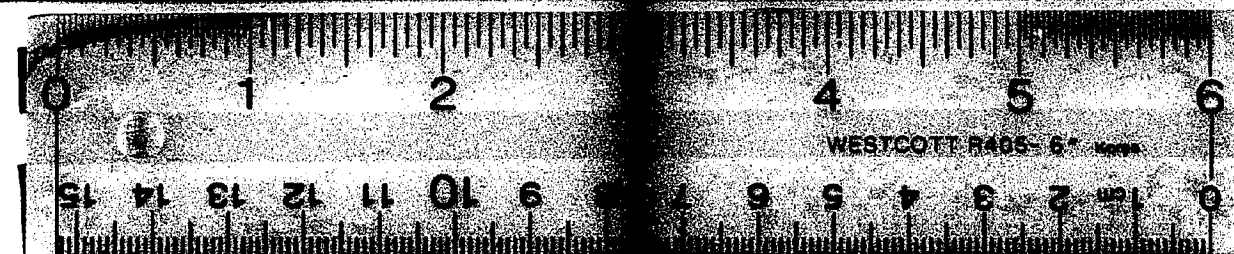

16 X