


I Perry Harnish for myself and as attorney for Albert J. Fay, William Morgan and James Morgan of the City of Chicago, Cook County, State of Illinois, do hereby certify that I have by a decree of the Circuit Court of the County of Cook and County of Cook, Illinois, caused to be surveyed and started into lots and alleys of the divisions herein shown the lots of land known on the original Plat of the Village of Lawrence City in Grand Traverse County, Michigan known and designated in the

Perry Harnish and as attorney for
Albert J. Fay
William Morgan
James Morgan

BLOCK NO 21 of TRAVERSE CITY

Court House Square

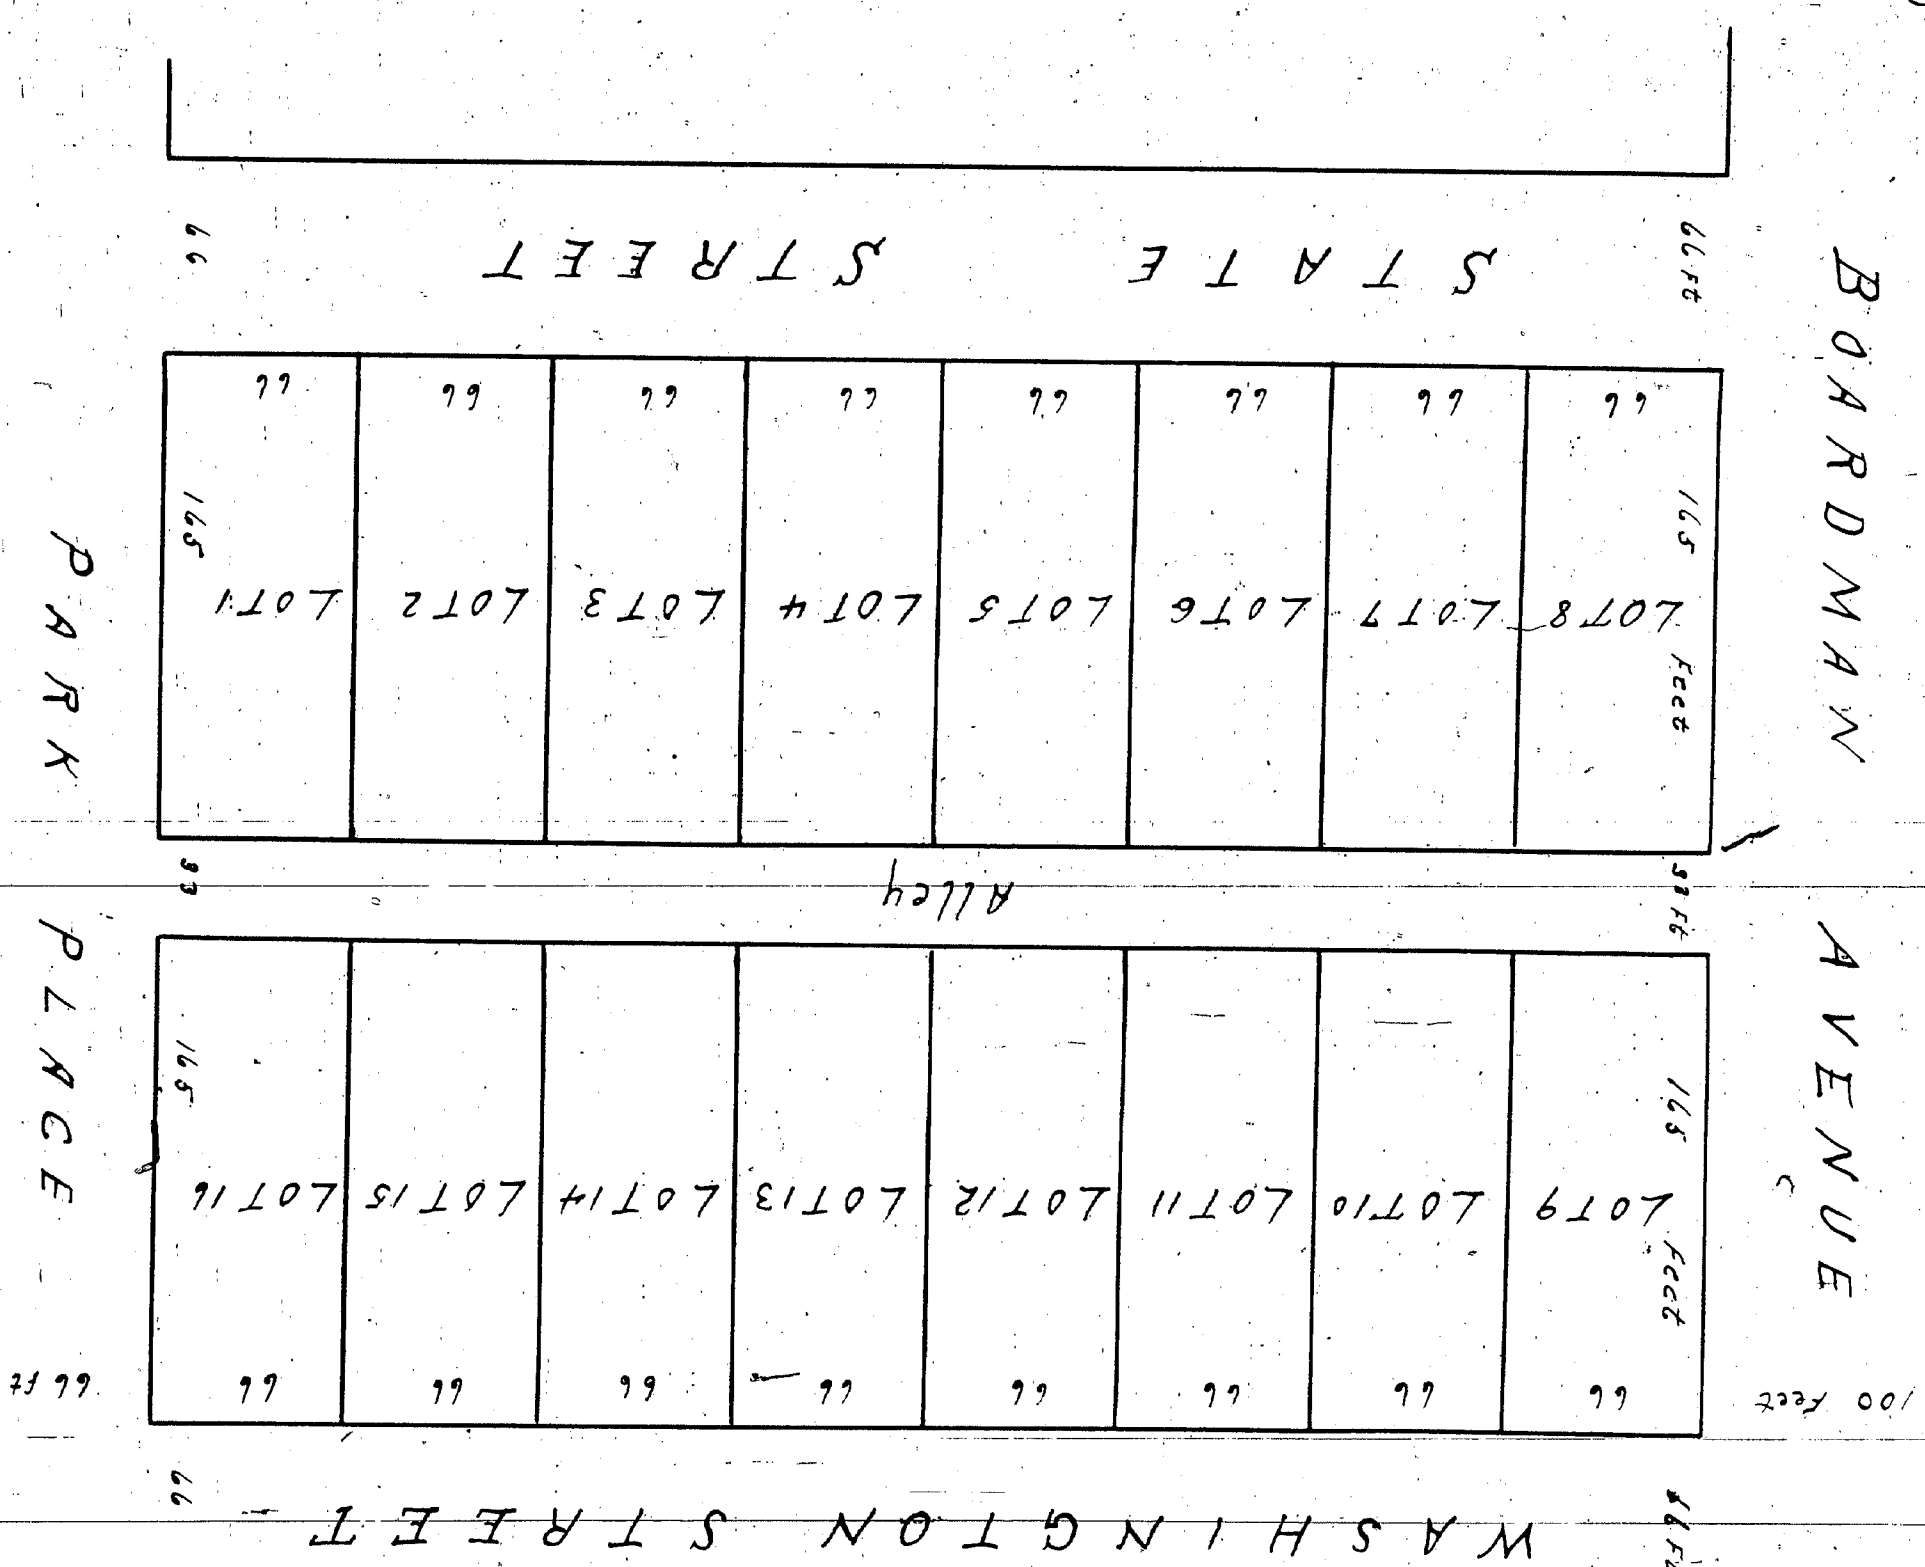

I hereby certify that this Plat is a correct description of the lots and alleys in Block No. 21 surveyed and laid out by me on the basis of land known as the Park in the Village of Lawrence City, County of Grand Traverse State of Michigan

Wm. H. Harnish
Surveyor and David Engman

State of Michigan
County of Grand Traverse
Register Office

This Plat was received for Record this 2nd day of May A.D. 1873 at 10 o'clock P.M. and Recorded in the Records of Plate Book one Page 11

James Brown
Register

I hereby certify that this plat is a correct copy of the plat now on record in the Register of Deeds office being made under the supervision of the Auditor General by tracing the plat on record and affixing thereto a true and full copy of the dedication and certificate

Dated this 5th day of July 1871
John B. Hamilton
Clerk of said Court

Plat of Block No. 21 of the Village of Lawrence City in Grand Traverse County, Michigan known and designated in the original recorded plat of said town as the Park, as the same is now surveyed and altered by an order of the Circuit Court for said County made and entered on the 18th day of April A.D. 1873

A certified copy of said order is recorded in the Register Office in and for said County in Book 12 of Records on Page 52

Signed and acknowledged before me the County Clerk of the County of Grand Traverse State of Michigan this 2nd day of May A.D. 1873
James Brown
County Clerk