


MAP OF Dwyer's Addition TO NESSEN CITY, Benzie County, Mich.

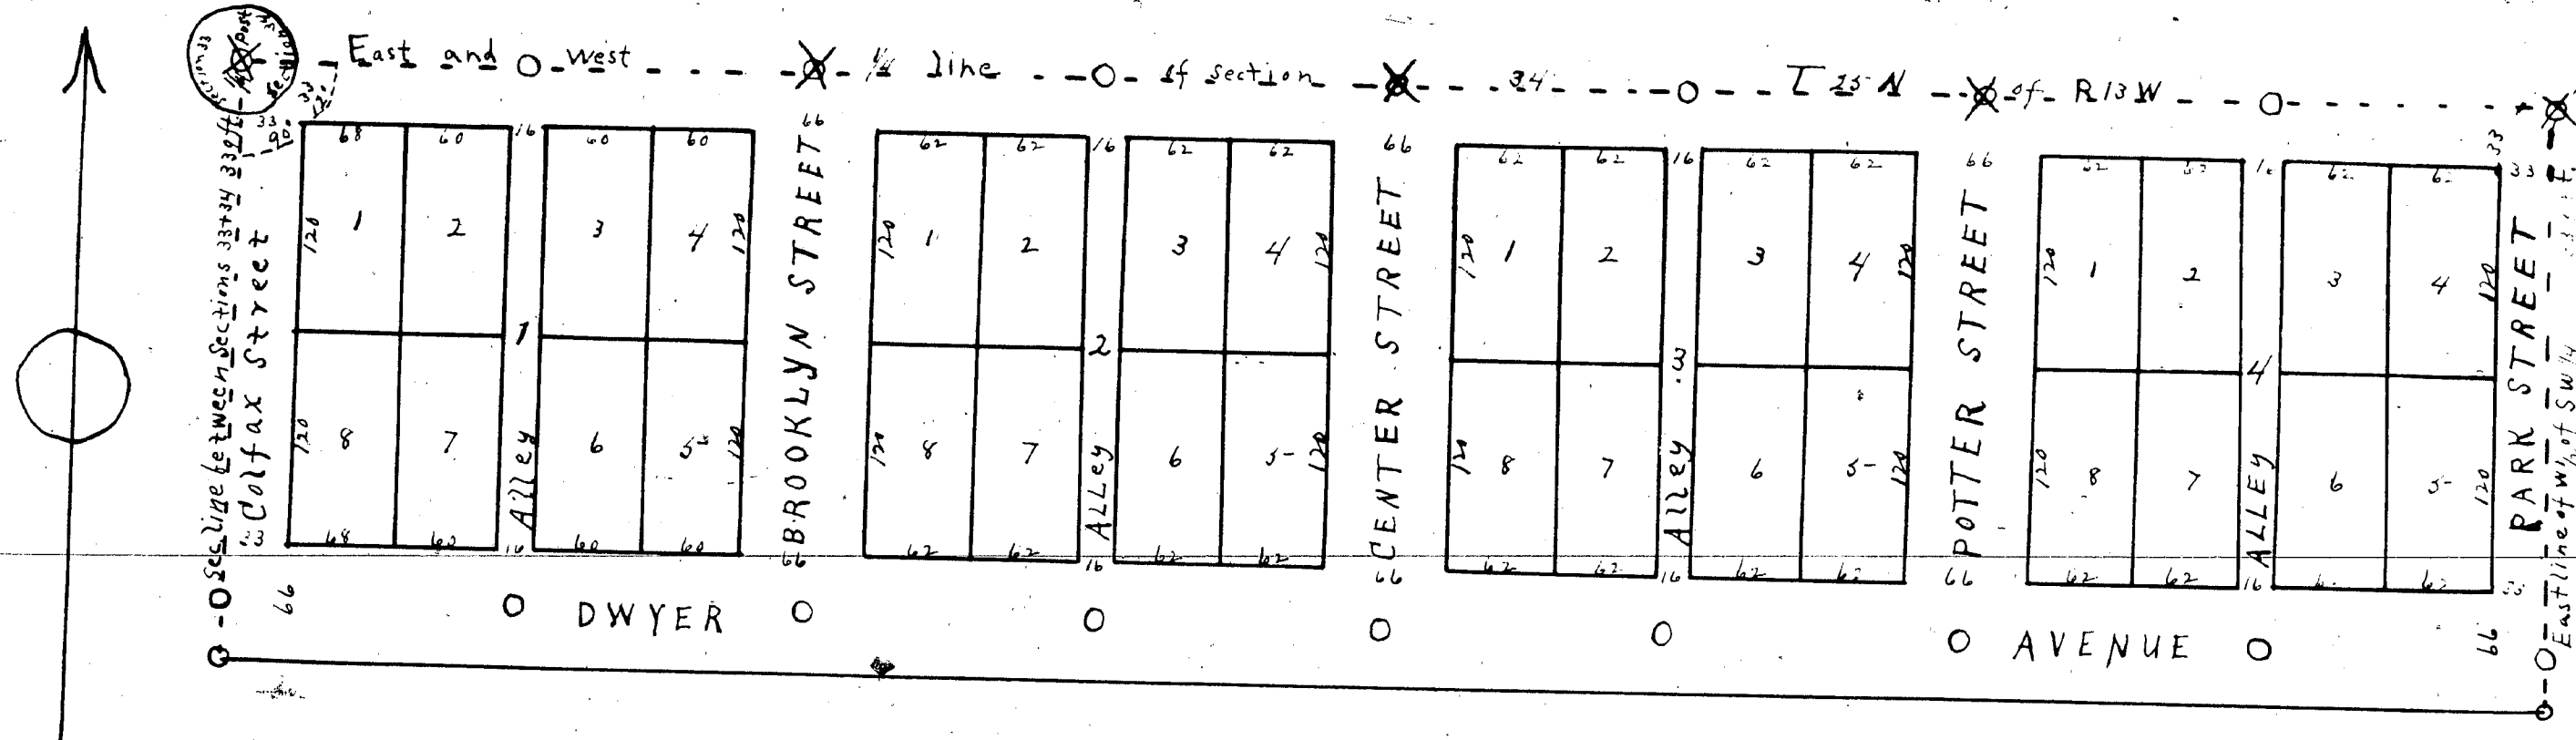

DEDICATION.

Know all Men by these Presents, That we Patrick Dwyer as proprietor, and Sarah Dwyer his wife, have caused the land embraced in the annexed plat to be surveyed, laid out and platted to be known as Dwyer's Addition to Nessen City, that the streets and alleys as shown on said plat are hereby dedicated to the use of the Public.

signed and sealed in presence of

A. W. Thurston
Candace Thurston

Patrick Dwyer
Sarah Dwyer
her mark

L.S.
L.S.

State of Michigan, }
County of Benzie }

On this Fourteenth day of April 1890 before me, a Notary Public in and for said county, personally came the above named Patrick Dwyer and Sarah Dwyer his wife, known to me to be the persons who executed the above dedication and acknowledged the to be their free act and deed

Allyn W. Thurston

Notary Public Benzie Co., Mich.

Description of Land Platted.

The land embraced in the annexed plat of Dwyer's Addition to Nessen City is described as follows: A strip of land 339 feet wide off of the North end of the West one-half of South-west quarter of section 34, town 23 north, range 13 West. (Colfax Township)

Surveyor's Certificate

I hereby certify that the plat hereon delineated is a correct one and that permanent monuments, consisting of two inch drain tile, have been planted at points marked thus: O and of stone marked X as thereon shown at all angles in the boundaries of the land platted, and at all intersections of streets or streets and alleys

Donald A. McLeod, Surveyor.

State of Michigan, }
County of Benzie }

WE, Lat. Nevius, Register of Deeds, and Donald A. McLeod, Surveyor, hereby certify that we have each carefully compared this copy with the original plat of Dwyer's addition to Nessen City, and that it is an exact copy thereof and of the whole of such original map or plat.

Lat. Nevius, Register of Deeds.
Donald A. McLeod, Surveyor.

Examined and Approved
MAY 21, 1890
H. R. PRATT,
Deputy Auditor General.

Office of Register of Deeds }
Benzie Co. Michigan }

Rec'd for record Dec. 23^d A.D. 1890 at
7 P.M. and recorded in Liber one of plats on page 52.
Lat. Nevius Register of Deeds

I hereby certify that this plat is a correct copy of the plat on record in the Register of Deeds office Benzie made under the supervision of the Auditor General by tracing the plat on record and affixing thereto a copy of the dedication and certificate.

Dated this 18th day of July 1911
Solon Robinson
Clerk and Sec. Regt.