


PLAT OF ADDITION
TO THE
VILLAGE OF ROSENDALE

Rosendale

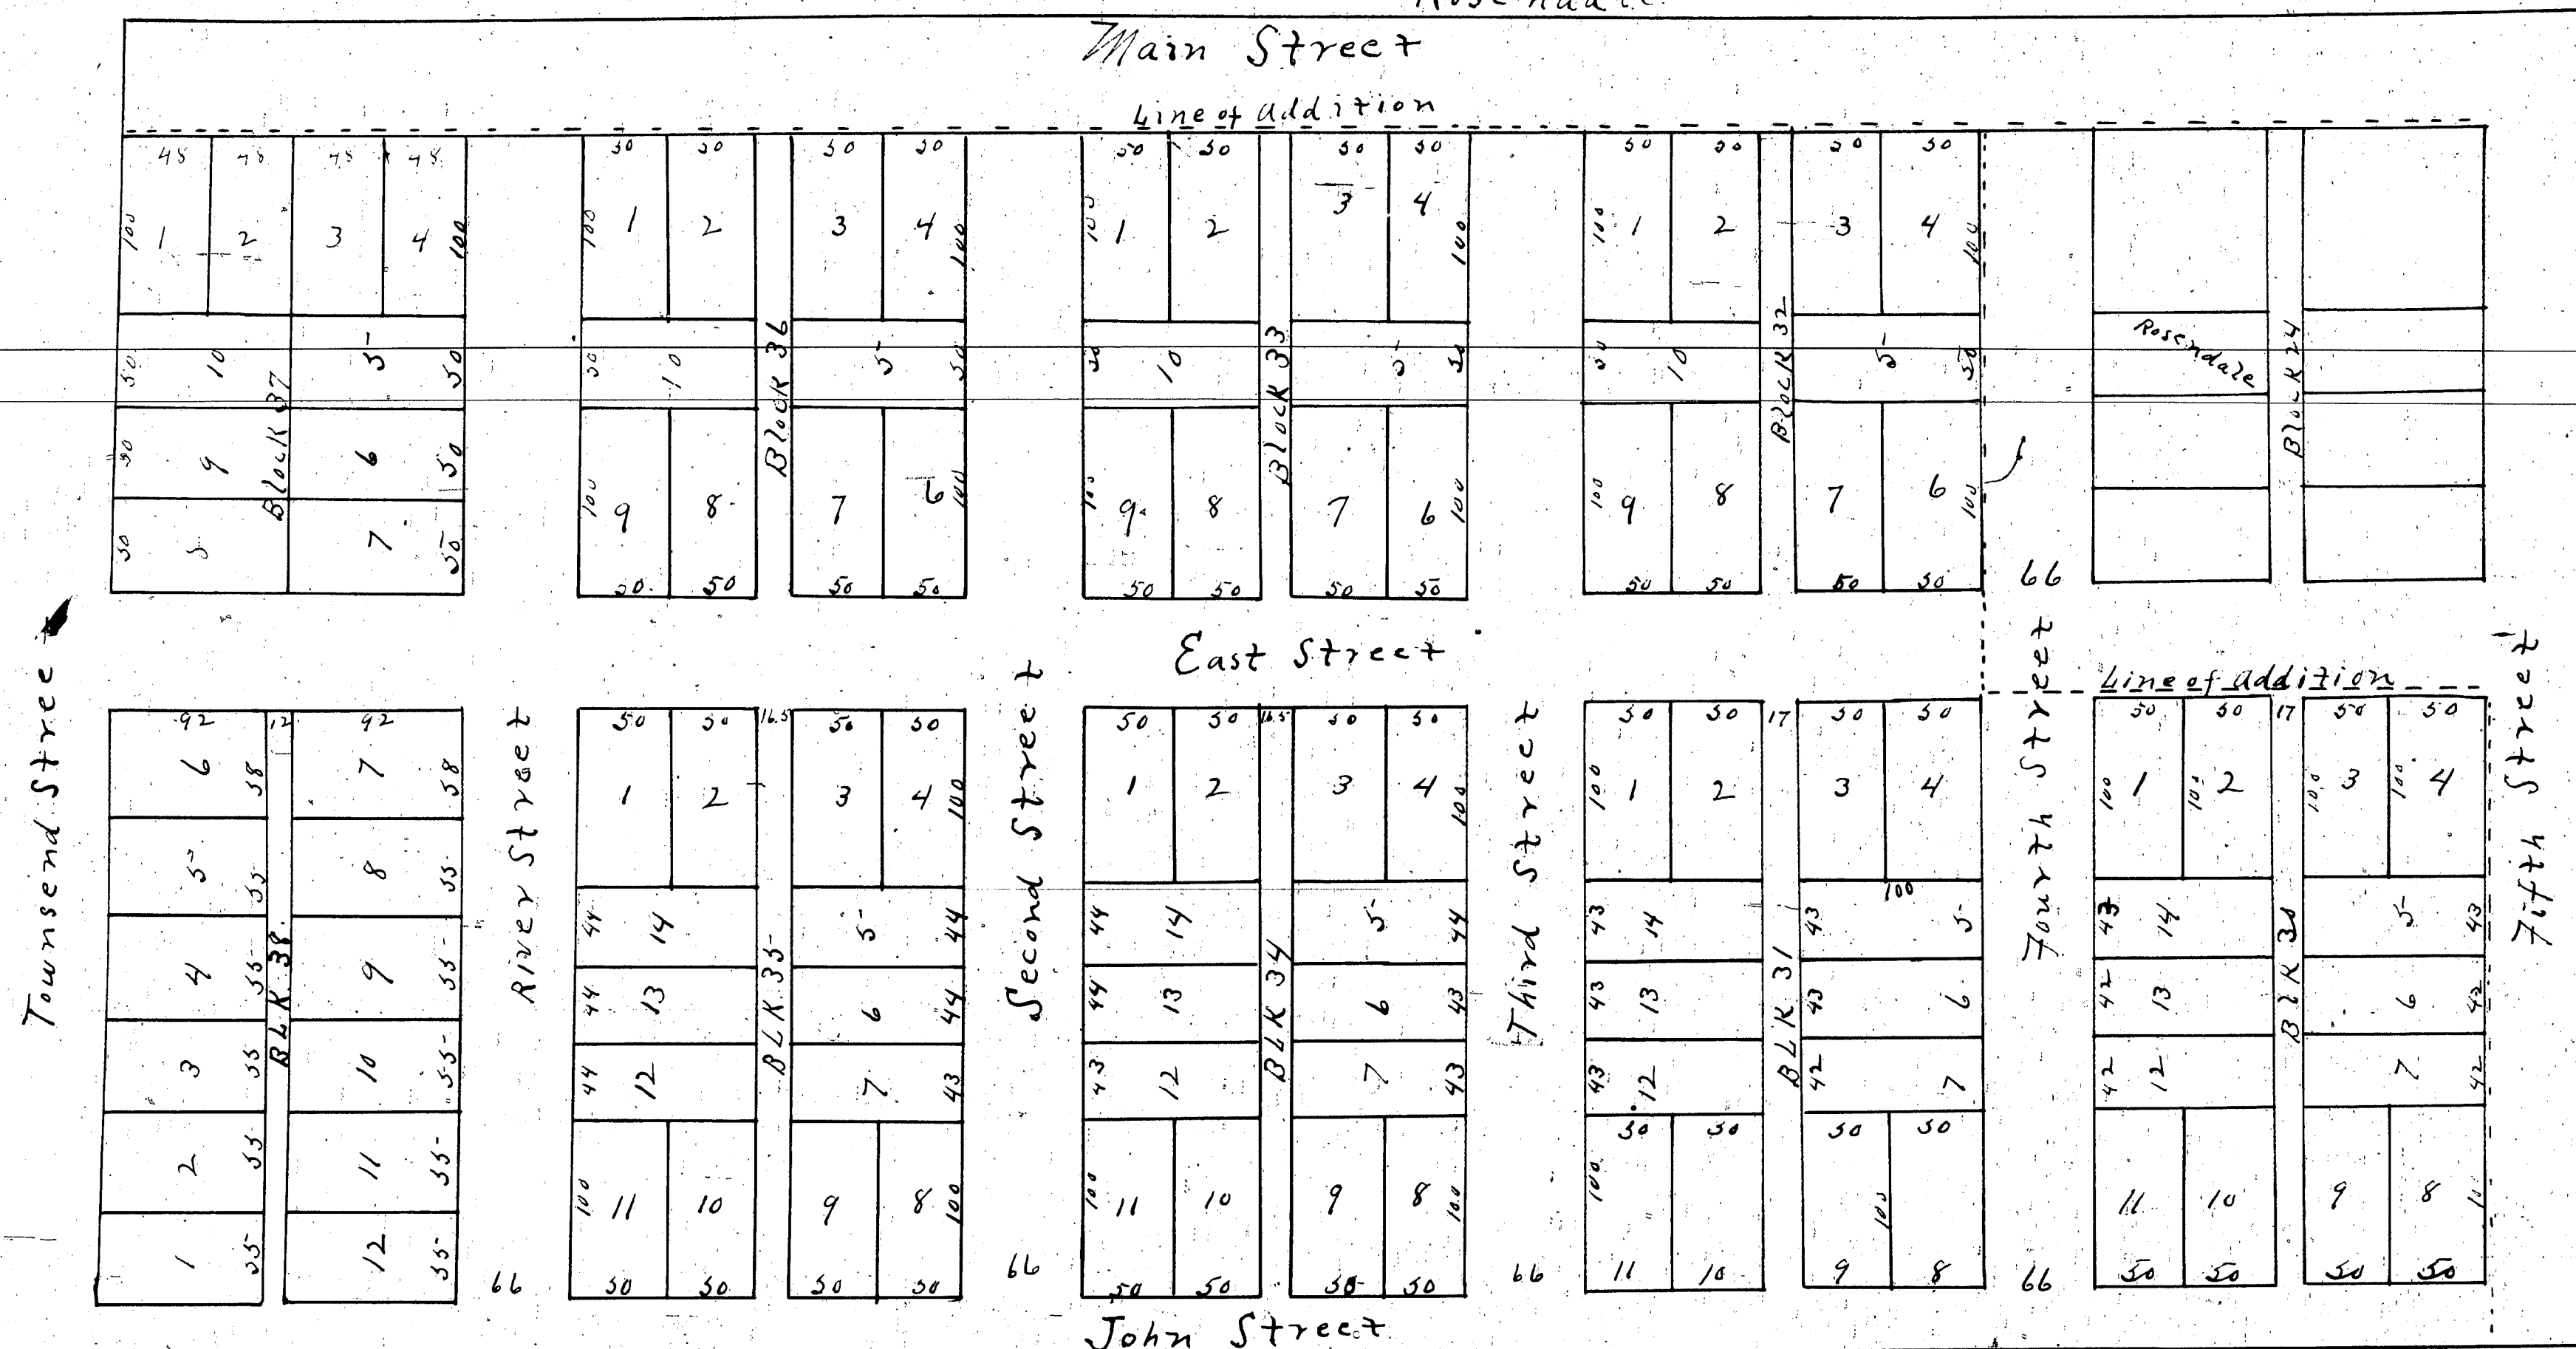

* p. 52
Corner sections 9, 10, 15, 16

PART TWO PLAT OF ADDITION TO THE VILLAGE OF ROSENDALE

44	44	44	44	44	44
12	11	10	9	8	7
BLOCK 41					
1	2	3	4	5	6
44	44	44	44	44	44

41	41	41	41	100	100
12	11	10	9	8	7
BLOCK 40					
1	2	3	4	5	6
44	44	44	44	44	44

National Avenue

41	41	42	16	42	41	41
1	2	3	4	5	6	7
BLOCK 40						
1	2	3	4	5	6	7
42	42	42	42	42	42	42

SPORTS FIELD

41	41	42	16	42	41	41
1	2	3	4	5	6	7
BLOCK 40						
1	2	3	4	5	6	7
42	42	42	42	42	42	42

Line between sections 15 & 16

Part of addition to the Village of Rosendale

Being the remainder of the E 1/2 of SE 1/4 sec 9 (and) ten acres in the NE corner of section 16 T50 N R 39 W. Madison Twp.

Surveyed by Luther Emerson

Under direction of J B Leonard

Agent to the Minnesota Mining Company

Assembled before me this 26th day of November 1860

Wm Cox Quendenbury

Commissioner of the State of Wisconsin

Wiscigane

Office No 142 Broadway New York

Ontonagon County
Register's Office

Record & Record 11th day of February
A.D. 1861 at 3 P.M. in Book 6 of
Books Page 793

D. Pittman

Register

I hereby certify that this is a correct copy of the plat and map recorded in the Register's Office of the County of Ontonagon, Michigan, the distribution of the addition being made by tracing the plat in record and giving the same a copy of the location and application.

Witness my hand and seal this 11th day of February 1861
John Pittman
Clerk of the Court.

