

Traverse City
Michigan


burned and blown 1852 by Thomas Whiffery

Det. W. J. Shannon

We are on average or fairly to commingled a survey of
Stamora City. I think certainly that the south west corner
of lot number sixteen 16. I have found in black pitons
have found the rock corner. Corner of lot 8. 3. 10 + 11
in township twenty seven North of range 11. West. South
84° West 396 feet.
Also verify that the corners of the streets are North +
South East + West
latitude 30° 05' East

R W. Brown

A. W. Bacon

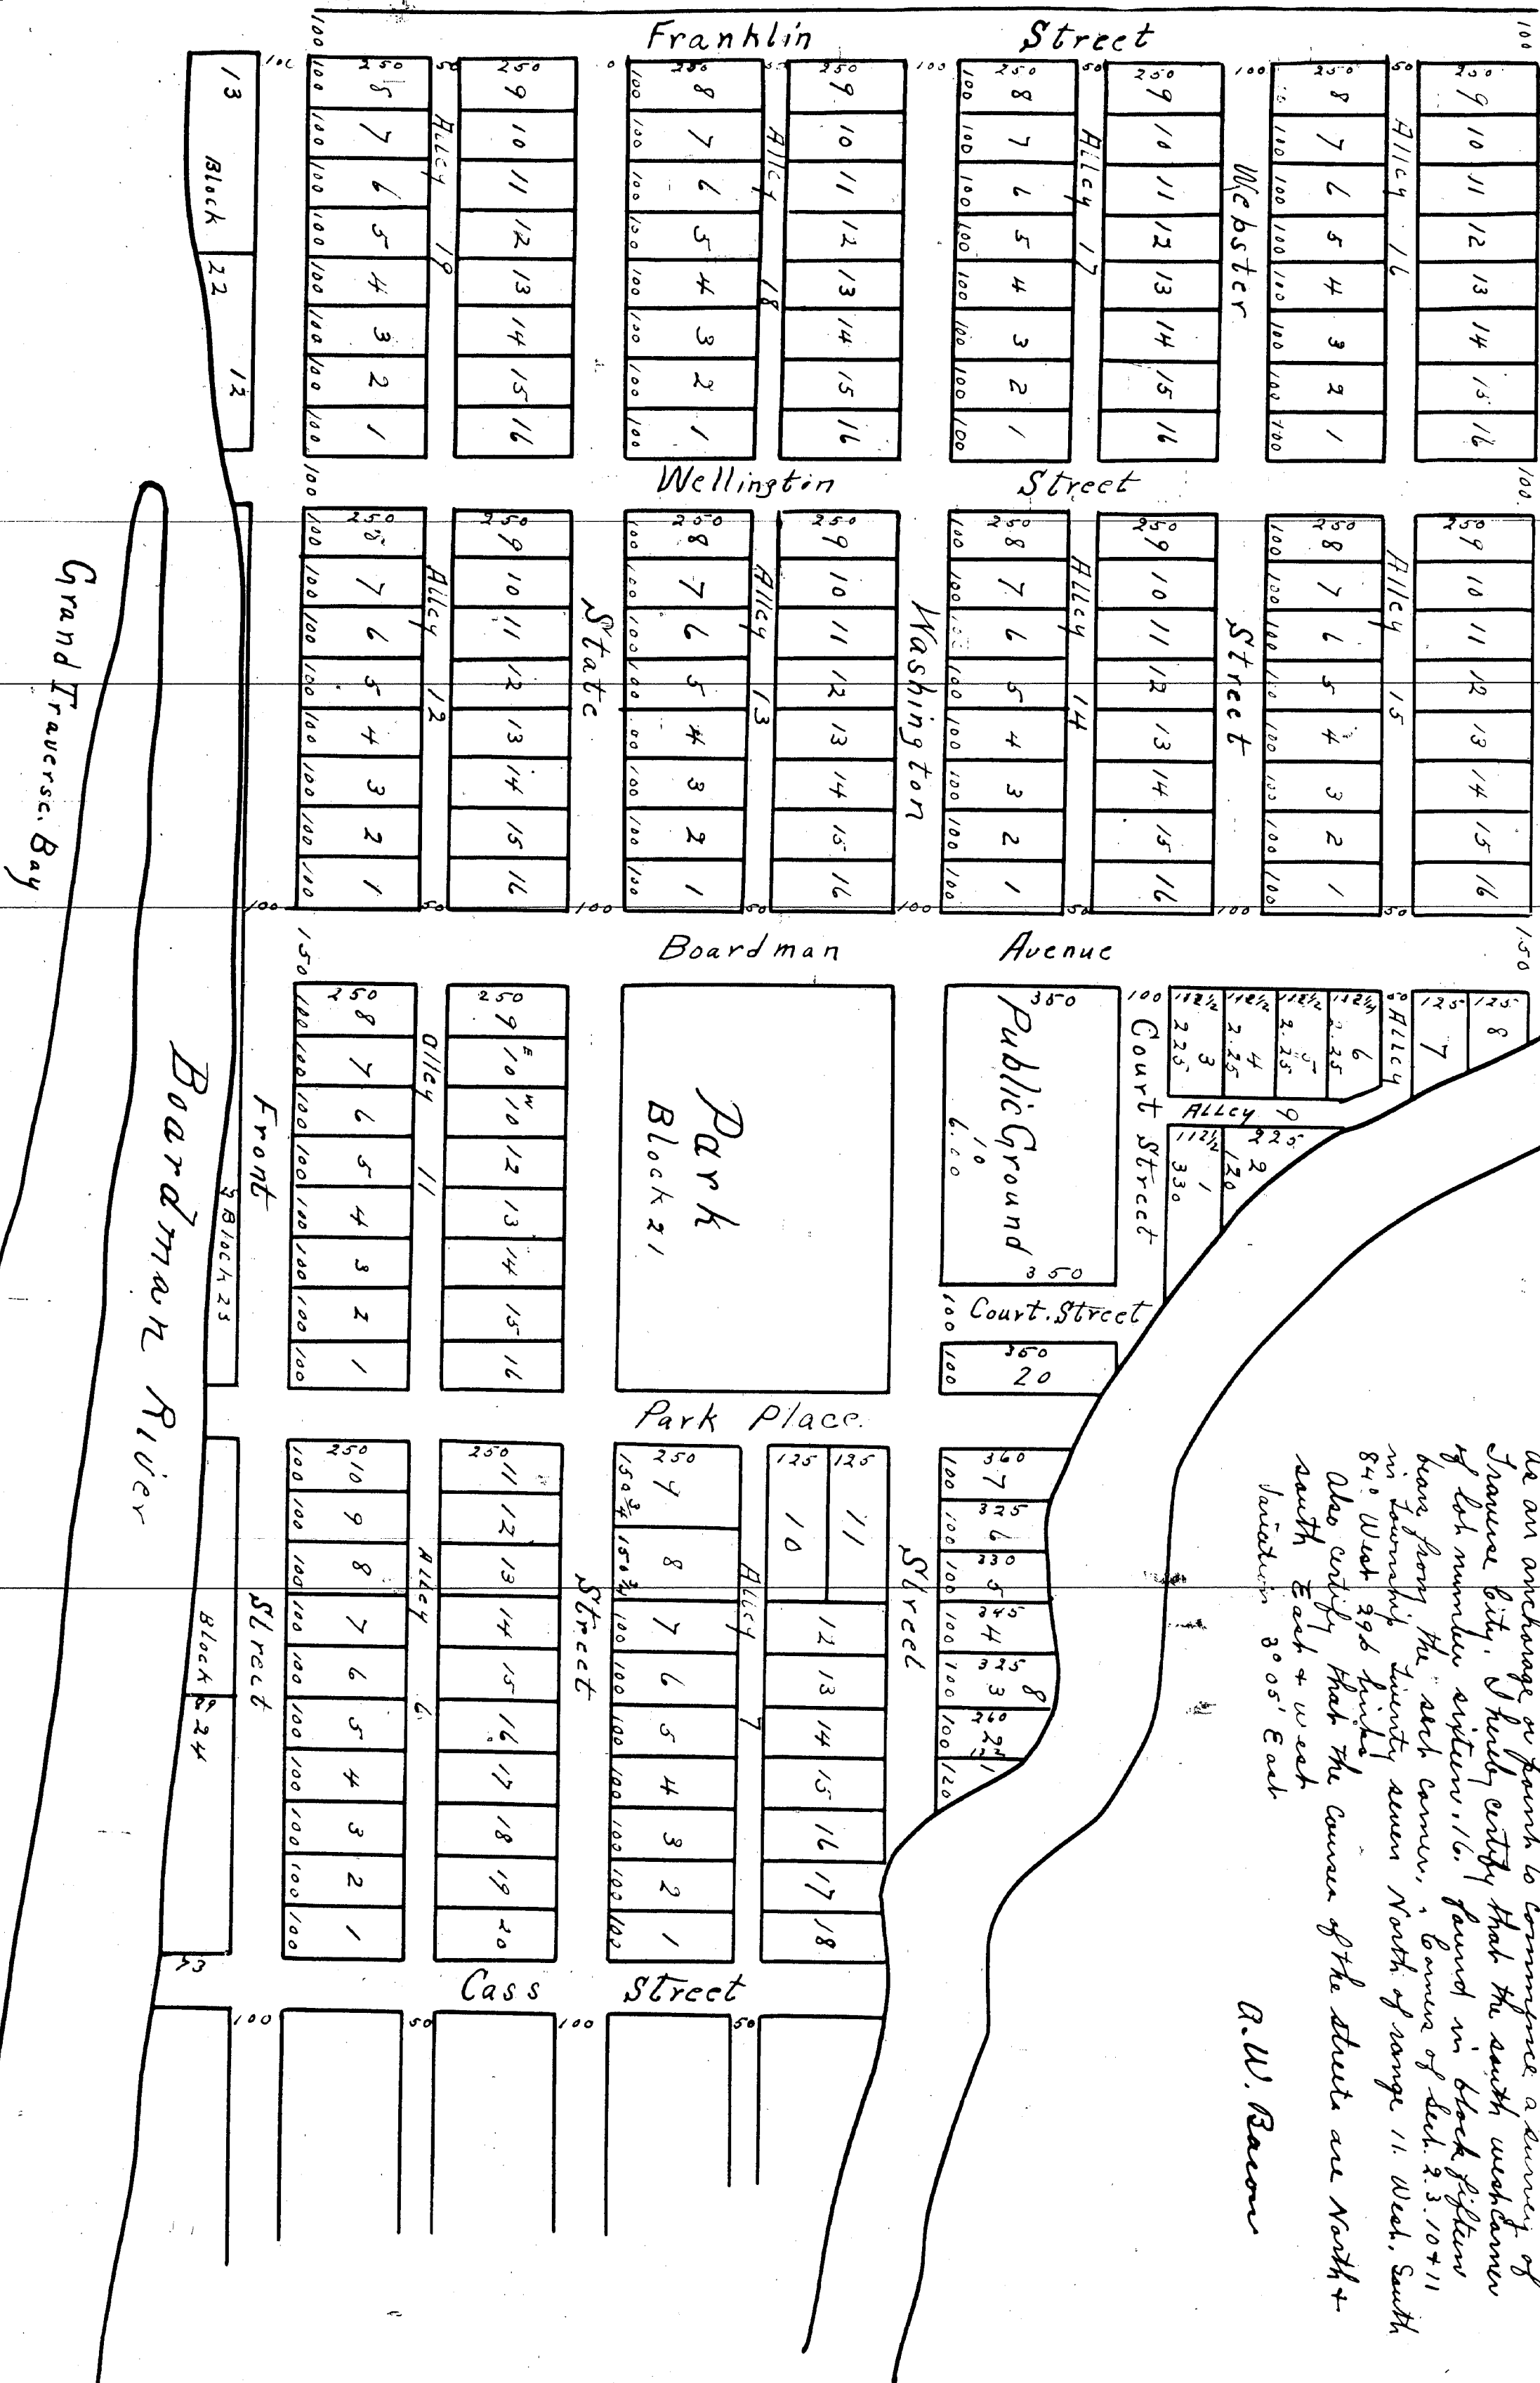

I hereby certify that this plot is a correct copy of the plot now on record in the Register of deeds office being made under the supervision of the auditor General by tracing the plot on record and adding thereto a copy of the dedication and certificate.

Dated this 5th day of July 1911
John B. Fountain
of Clerk and Ex. Dep't.

MICHIGAN.

Dep U.S. Surveyor

Part II

SS


from west of road in section, June (8)

Signed and sealed this fifth day of August A.D. 1859

In presence of
Jas Dought
J W, while

S.E.A.

Every Name
 Alford Tracy Day
 James Morgan
 W. William Morgan
 I have been told not to
 send any of my
 office in the City of Chicago this year. Day of
 August, we have had just hundred & fifty more
 O. R. W. still
 Commissioned for Michigan

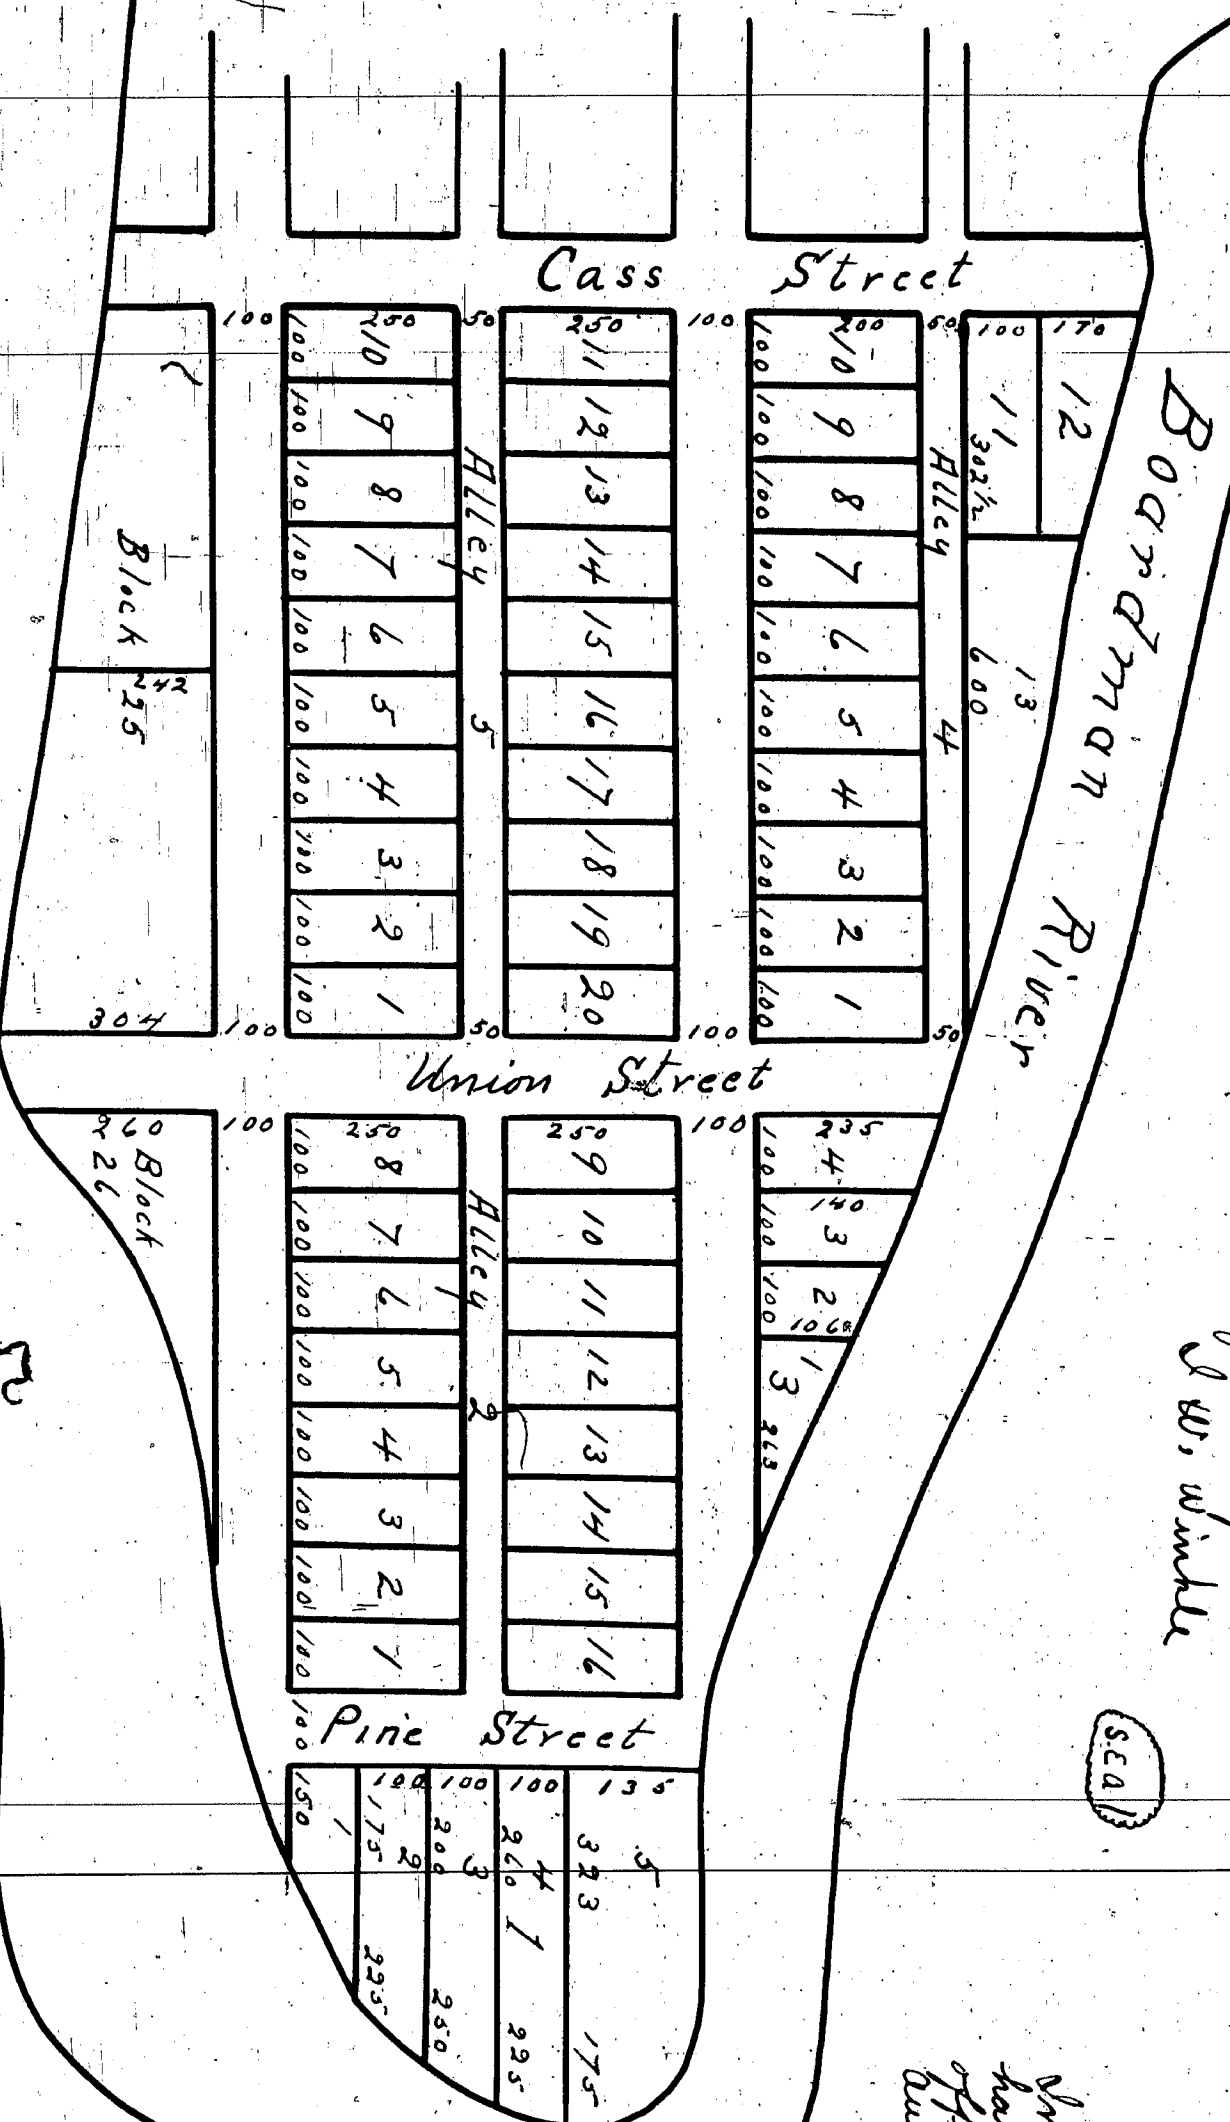

Railway From old saw mill

PLAT - TRAVERSE CITY


C Court Journal Liber A page 254
April 15-1873

In the matter of the petition
of Perry Hannah for the
vacation of the Park in Traverse City

On motion of Pratt and Hatch Attorneys
for Petitioner, it is ordered that a certain tract of land in Traverse City,
known and described on the recorded plat of said Town as the Park, be and the
same is hereby vacated, and that title to the same be and it is hereby vested
in William Morgan, Albert S. Lay and James Morgan, and Perry Hannah, the
rightful owners thereof and it is further ordered that said tract of land,
be and the same is hereby altered by dividing the same into sixteen lots each
four rods, by ten rods, making two tiers with an alley two rods, in width be-
tween running east and west across said Park, and that the same may be known
as Block 21 of the said Village of Traverse City and the lots
numbered the same as those in other blocks in said village.

Curts & Taylor
Plat Examiners

Vol- 151- Page- 12675

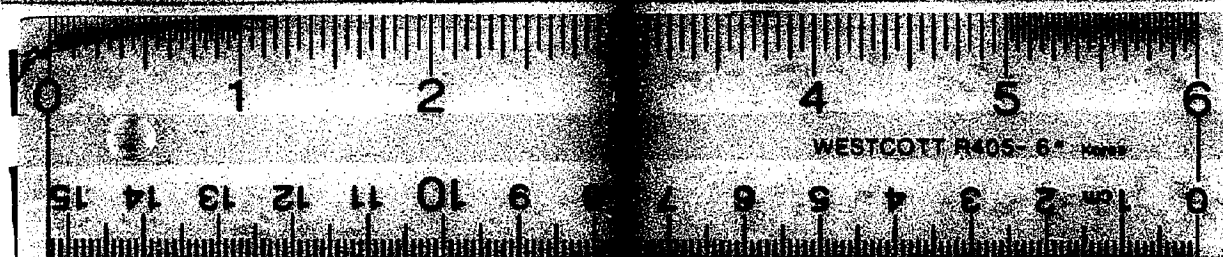

16 X