


MAP OF
Chambers and Day's
ADDITION
FRANKFORT
MICH.

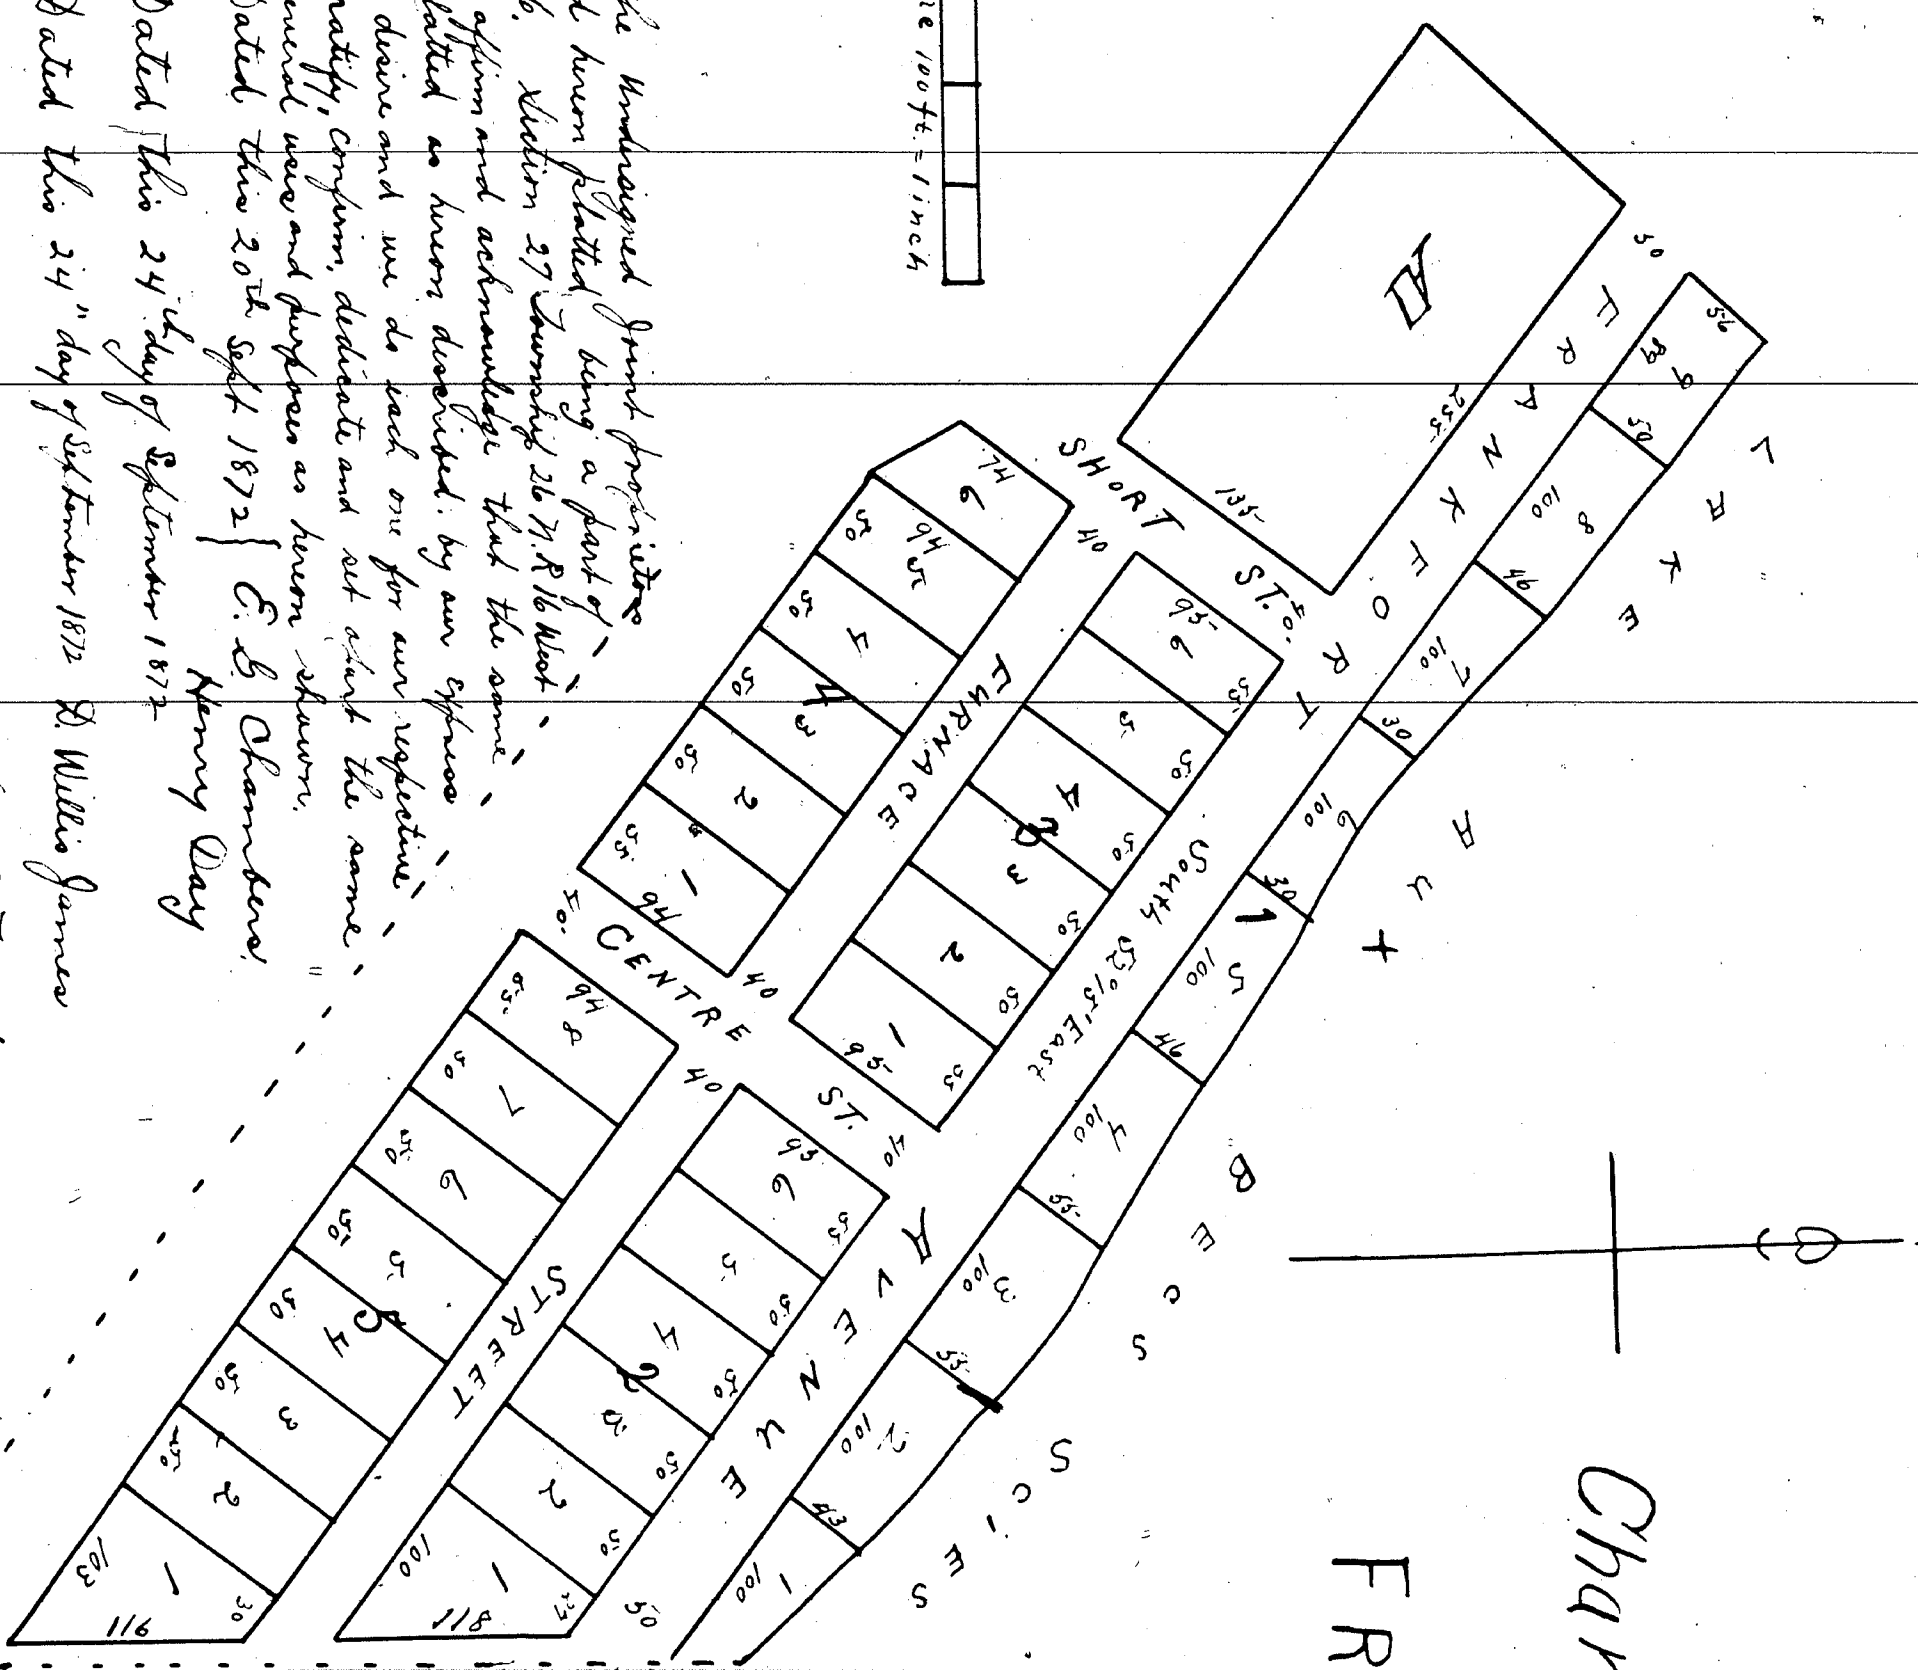

North and South $\frac{1}{4}$ line section 27 T 26 N R 16 W.

The undersigned joint proprietors of the land herein platified being a part of Lot No. 6. Section 27 Township 26 N. R. 16 West do hereby affirm and acknowledge that the same has been platified as herein described by our spouses with and devise and we do each own for our respective interest, namely, certain, definite and set apart the same for the several uses and purposes as herein shown.

Dated this 30th Sept 1872 C. & Charlotte

Henry Day

Dated this 24th day of September 1872

Dated this 24th day of September 1872 R. Willis James

Dated this 24th day of November 1872 Geo. S. Frost

State of Ohio } ss On the 20th day of September 1872 County of Cuyahoga } ss In the presence of a Notary Public in and for said County the above C. & Charlotte of Cuyahoga State of Ohio to said County the above Geo. S. Frost of District State of Michigan to me known to be the persons who acknowledged the foregoing instrument and acknowledged the same to be his free act and deed.

Frank W. Adams
Notary Public in
and for Cuyahoga County, Ohio

State of Michigan } ss On the 2nd day of September 1872 County of Monroe } ss In the presence of a Notary Public in and for said County the above William Vincent City Surveyor of the City of Monroe State of Michigan to me known to be the persons who executed the above instrument and acknowledged the same to be his free act and deed.

Marvin Morrison

Notary Public Monroe Co.

State of Michigan } ss On the 25th day of November 1872 County of Wayne } ss In the presence of a Notary Public in and for said County the above Geo. S. Frost of District State of Michigan to me known to be the persons who acknowledged the foregoing instrument and acknowledged the same to be his free act and deed.

Charles W. Foster
Notary Public
Wayne Co. Mich.

State of Michigan } Received for Record the 6th day of December 1872 Register Office } 1872 at 10 o'clock A.M. & Recorded in the 1st Book on page 737.
Benzie County } Chas. H. Parker Register Ben. Co. Parker Regt.

Handy certify that this plat is a correct copy of the plat now on record in the Register of Deeds office being made under the supervision of the Auditor General by tracing the plat on record and affixing thereto a copy of the deeds and certificates.

Dated this 14th day of July 1911
Notary Public
West and Sun Dept