12678

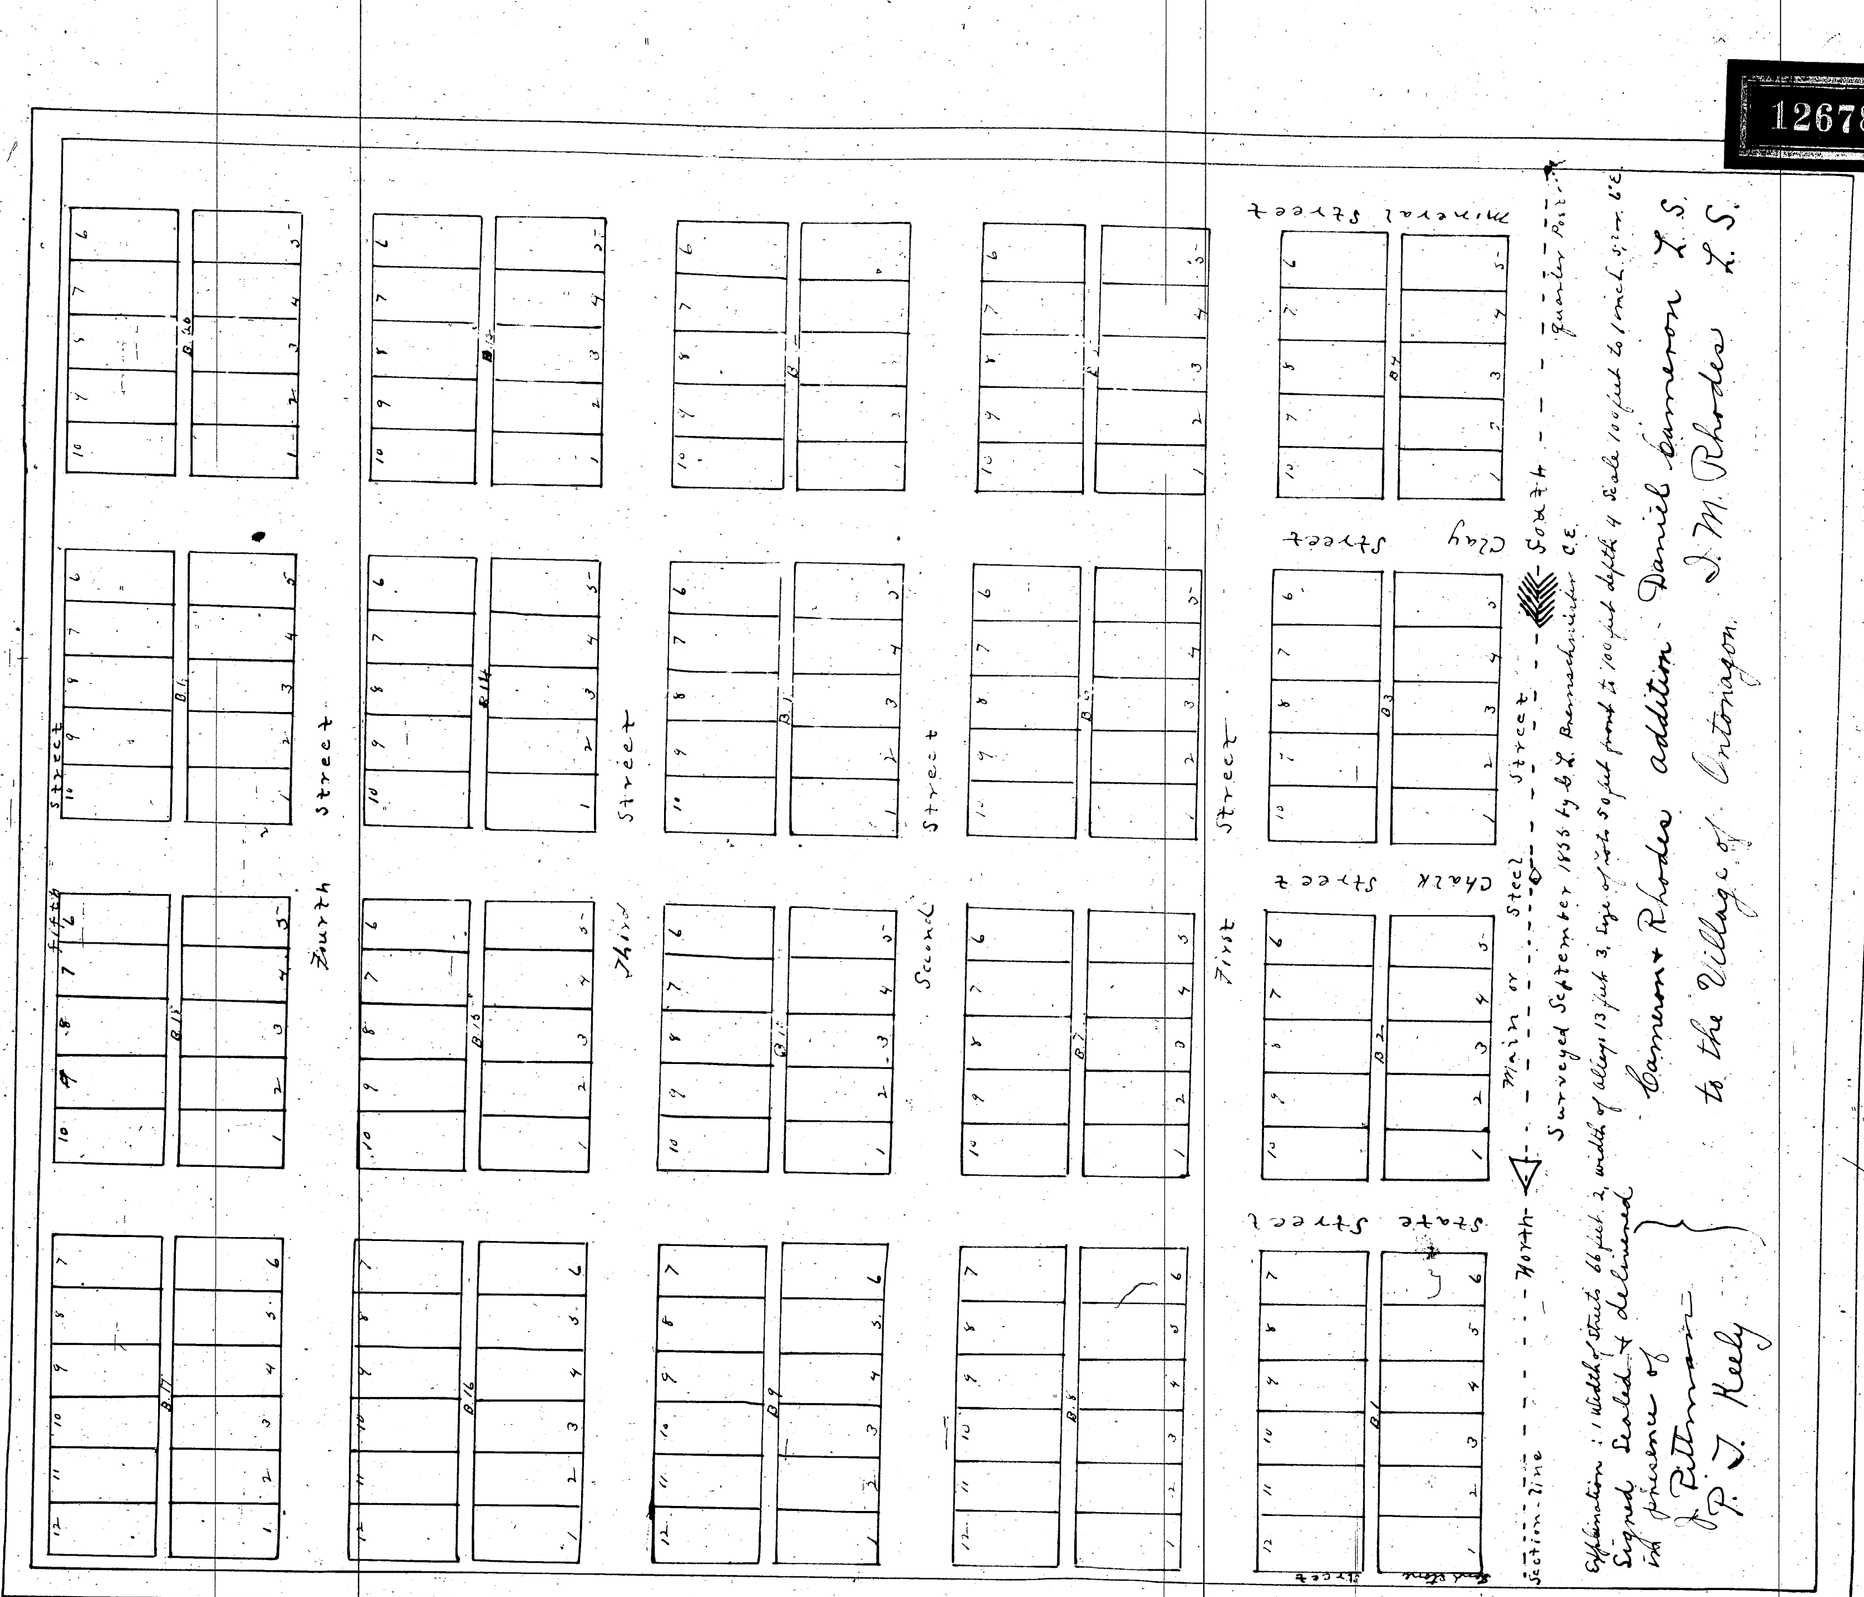

State of Michigan } ss
County of Ontonagon }

On this fourteenth day of September A. D. 1850 before me the undersigned a justice of the peace in and for said County personally came Daniel Cameron and D. M. Rhodes known to me to be the persons who signed & executed the above plat and conveyance and acknowledged the same to be their free act & Deed & intended the same as a Plat of Village Lots surveyed & laid out & platted for the purpose of a Village in conformity with the statute in such made & provided

P. Pittman

Justice of the Peace

Recorded in the Office of Register of Deeds for Ontonagon County on the 18th Day of September A. D. 1855 in Liber B. of Deeds Page 133

P. J. Keely

Register

I hereby certify that this plot is a correct copy of the plot now on record in the Register of Deeds Office being made under the supervision of the Auditor General by tracing the plot on record and affixing thereto a copy of the dedication and certificates.

Dated this 22 day of [illegible]

Solon Robinson

Clerk and Ex. Desk.

Ontonagon County Vacations

PLAT- CAMERON & RHODES ADDITION TO THE VILLAGE OF ONTONAGON

In re petition)
Geo. M.Schoch)
et al to Vacate)
part of Plat)

ORDERED: That so much of said Town Site as is enclosed within following boundaries;
to wit;
BLOCKS 5,6,7,10,11,12,13,14,15,18,19 and 20
ALL of MINNESOTA ,CLAY ,CHALK and SLATE STREETS lying East of First Street;
And all of SECOND, THIRD, FOURTH and FIFTH STREETS lying South of SLATE STREET in said Cameron & Rhodes Addition be and the same is hereby VACATED.

Order Judge James O'Grady
June 7, 1871
C C Jour 2 page 230

Aud Gen Dept Vol 151
Page ~~1280~~ 1267 8

Eddy & Bennett
Plat Examiners
September 1915

16 X

ClibPDF - www.fastio.com