



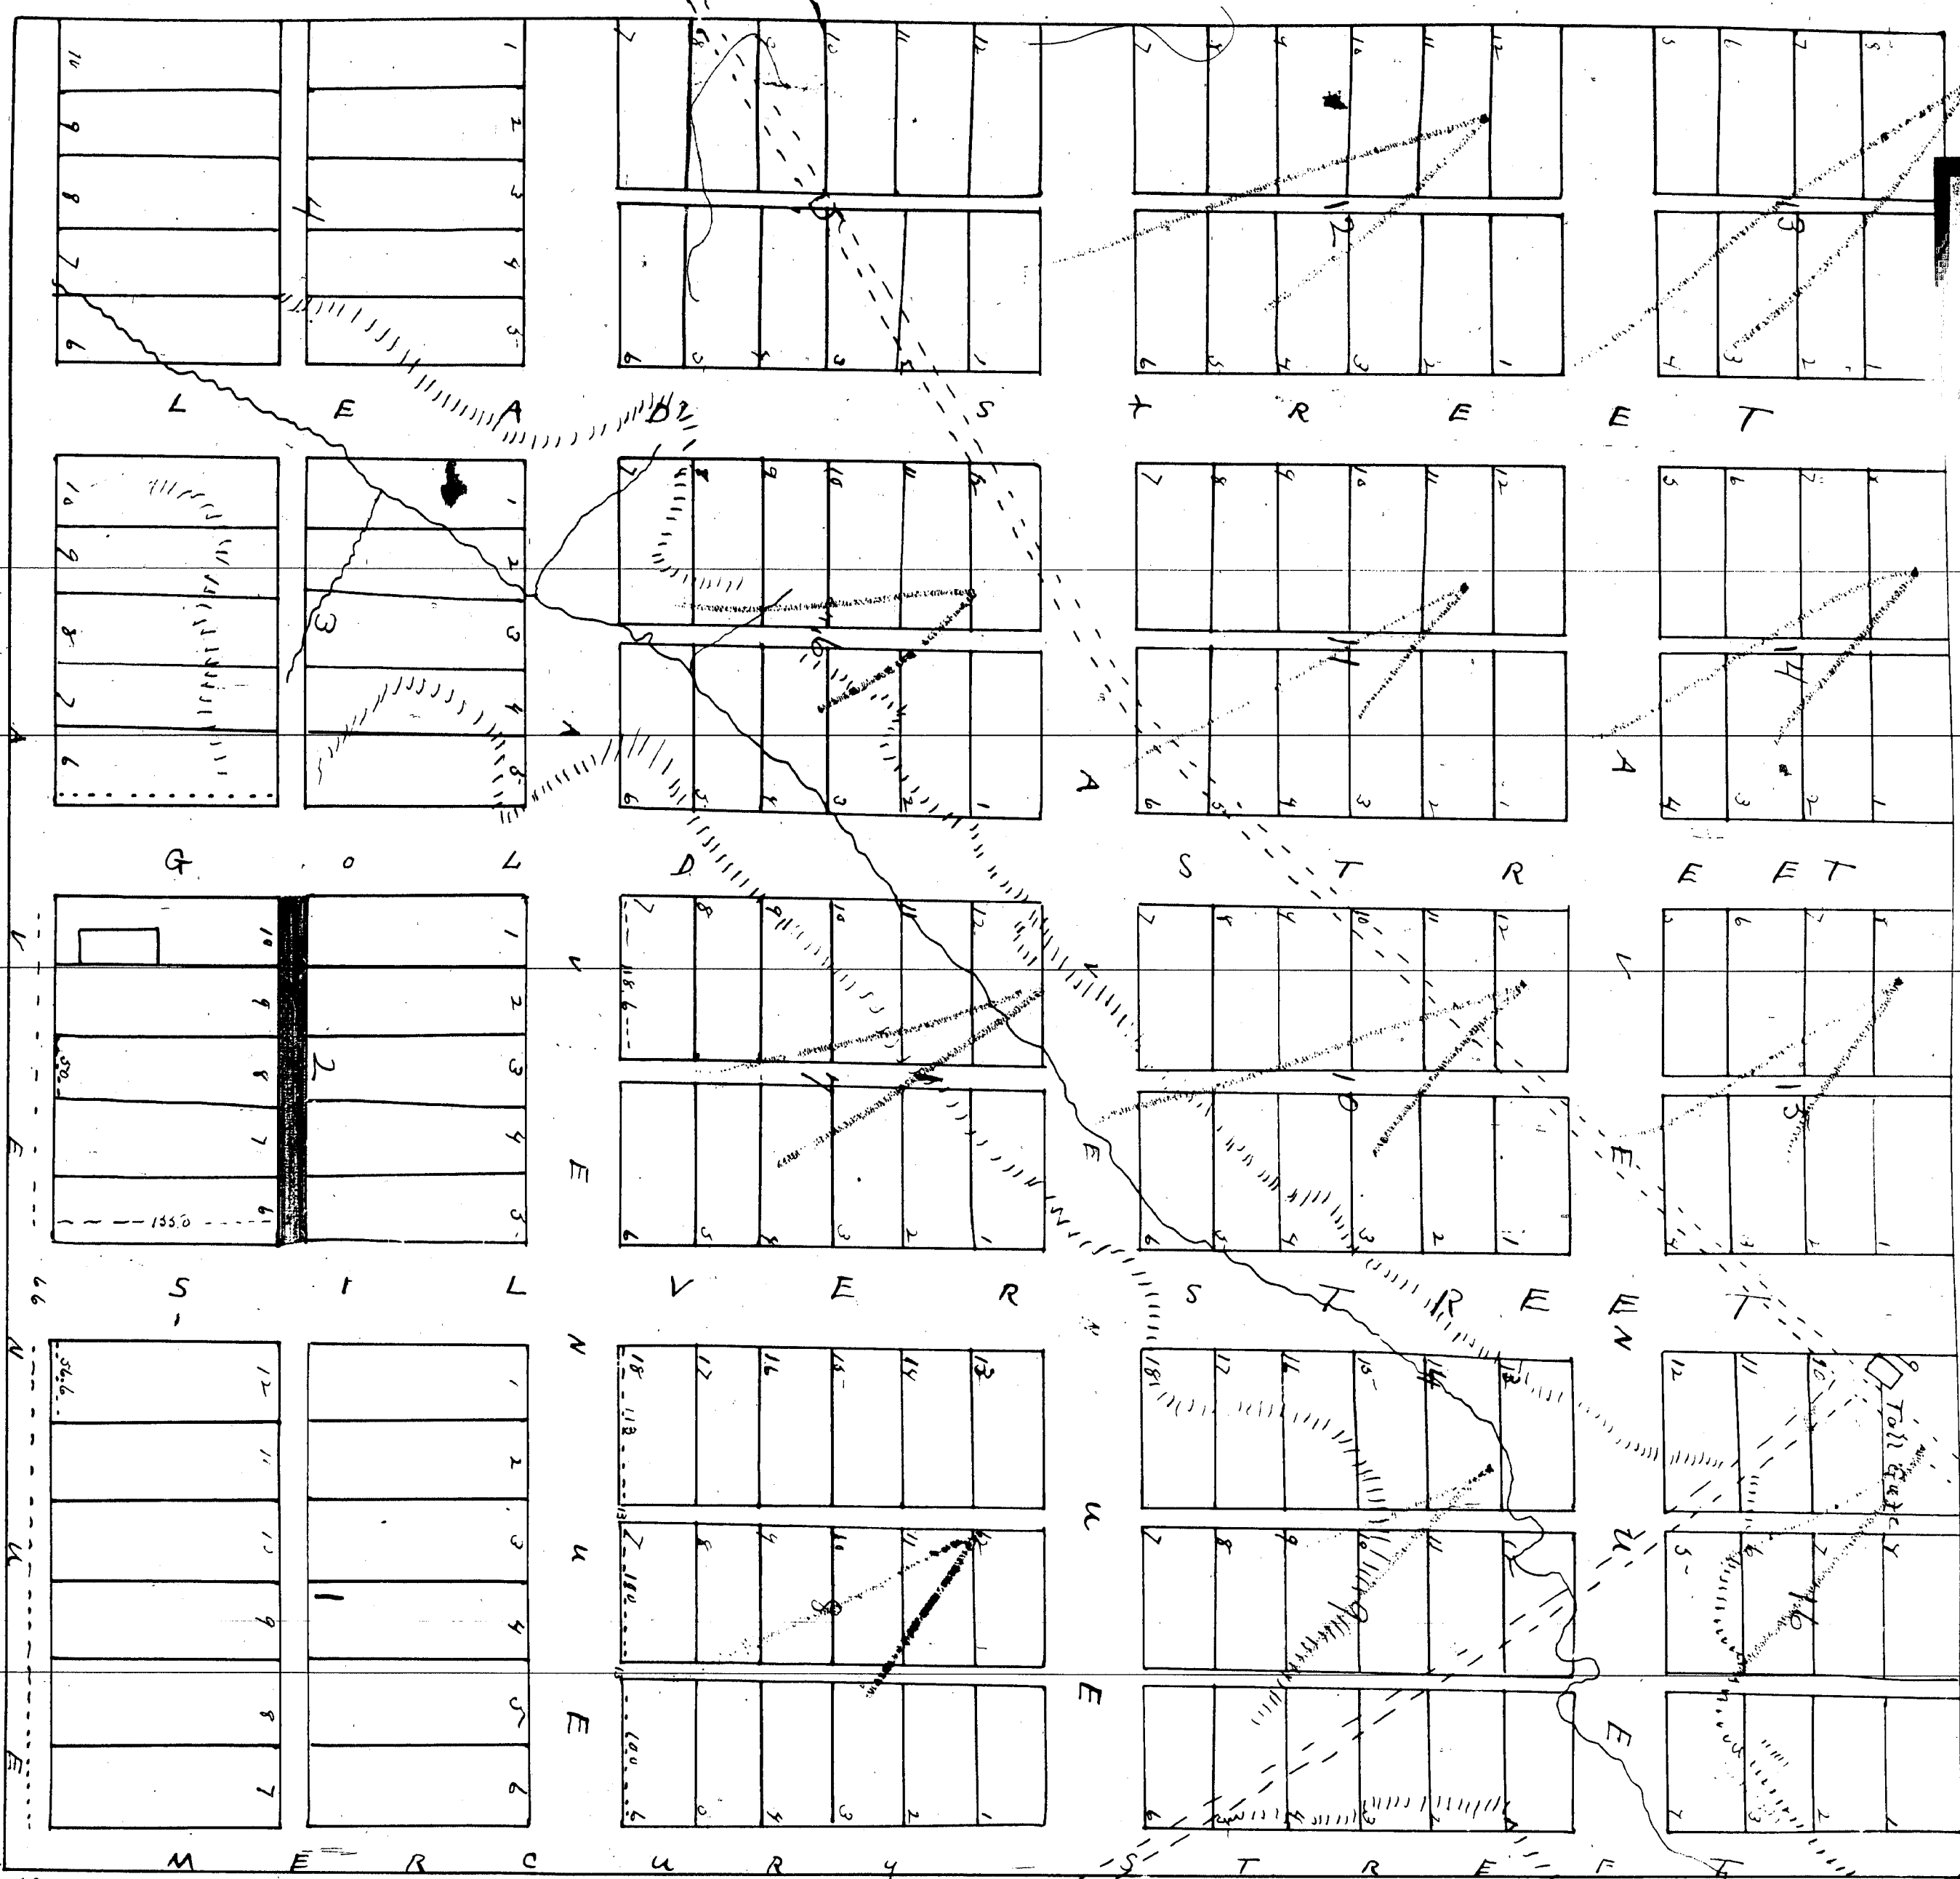

signed sealed & delivered
in presence of
J. Pittman
Janna Hanna

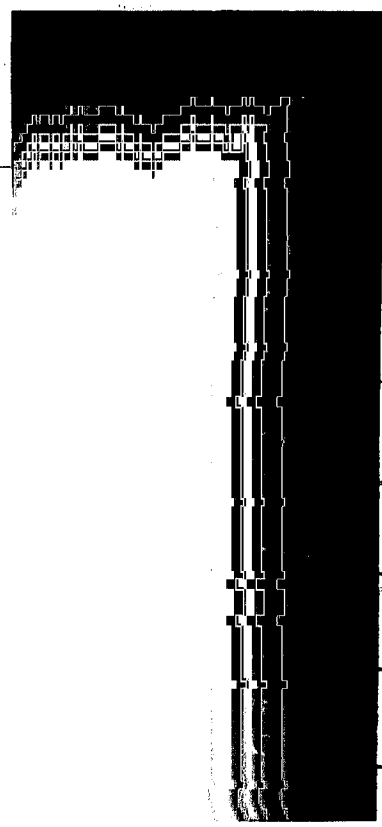

Zinc

Street

Levi Hanna
Nancy Hanna

24
25

Book 1 of Trusts
Pages 721-723
756-57

Register's Office
Antonogon County, Mich

This plat so far as the title
of the land is in Levi Hanna &
Nancy Hanna his wife and by
them executed is hereby Recorded
in Liber B. of Deeds Folio 722, 723
December 4, 1957

J. Pittman
Register

Section Corner

State of Michigan }
County of Antonogon } ss Notary Public in and for said County personally came Levi Hanna
executed the above plat and conveyance and acknowledged the same to be their act and deed and that they intended the same as a plat of an addition in the village of Antonogon, surveyed and laid out & platted for the purpose of a village in conformity with the statute in such case made and provided. And the said Nancy, wife of the said Levi Hanna, having been by me questioned separately & apart from her husband acknowledged that she executed the same freely and without any fear of or compulsion from any person what soever.

J. Pittman
Notary Public
Antonogon County, Michigan.

Placed all of Levi Hanna's Addition to the Village of Antonogon. I hereby certify that this plat is a correct copy of the original as recorded in the books of the Register of Deeds of this County. Under the supervision of the Auditor General by reason of the fact on record and of my duty to do a copy of the declaration and certificate.

Witness my hand and the seal of the State of Michigan this 20th day of May 1957.