Auditor 5239 Co [illegible] Cert-

O✓

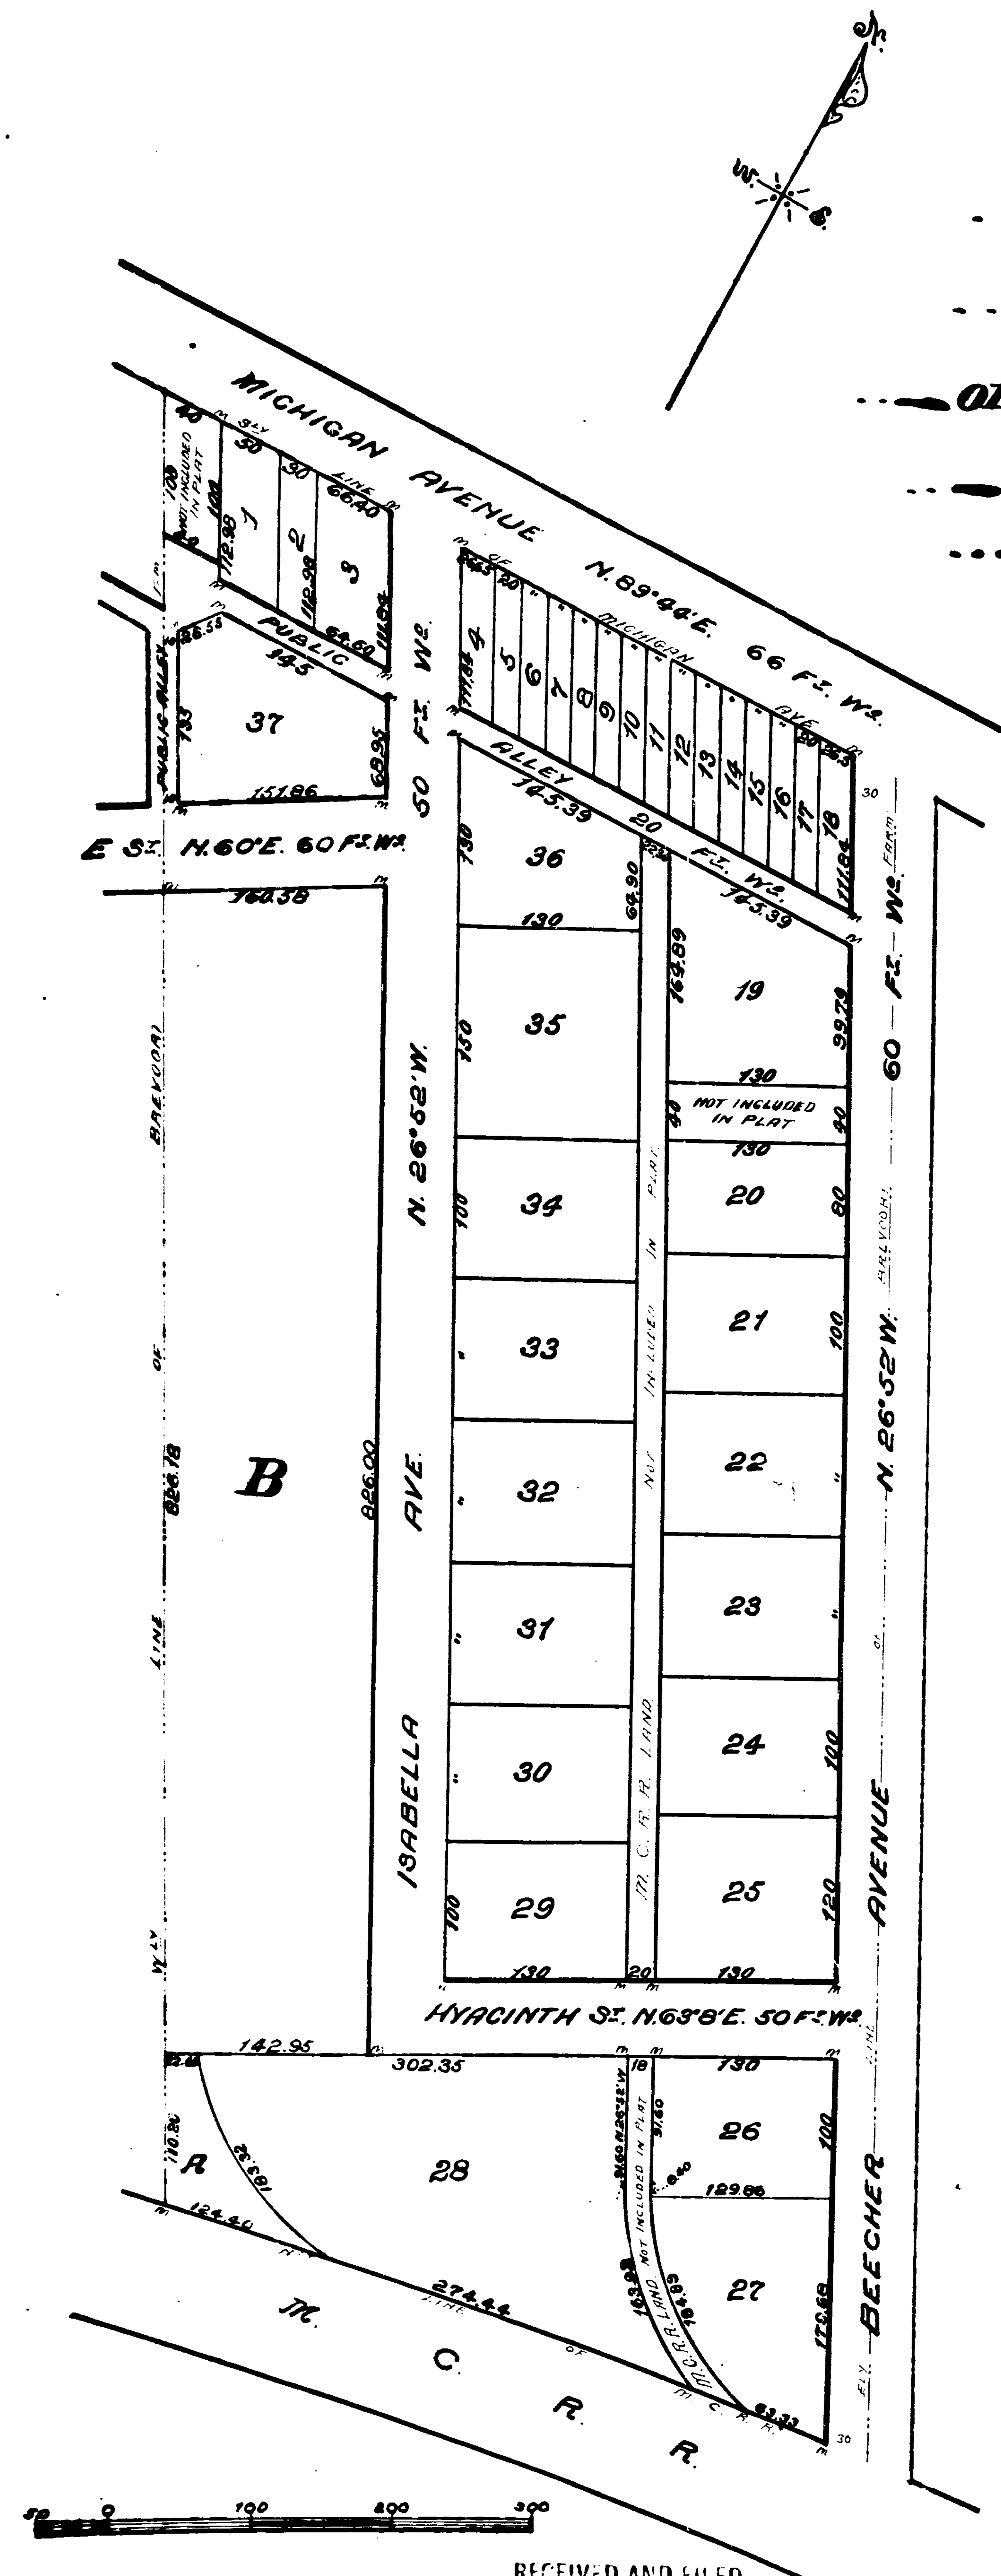

N
W
E
MICHIGAN AVENUE N.63°44'E. 66 FT. Wd.
PUBLIC ALLEY
NOT INCLUDED IN PLAT
PUBLIC
37
1
2
3
4
5
6
7
8
9
10
11
12
13
14
15
16
17
18
ALLEY 20 FT. Wd.
E St. N.60°E. 60 FT. Wd.
Wly LINE OF BREVOORT
B
826.18
826.00
ISABELLA AVE. N.26°52'W. 50 FT. Wd.
36
35
34
33
32
31
30
29
M.C.R.R. LAND NOT INCLUDED IN PLAT
19
NOT INCLUDED IN PLAT
20
21
22
23
24
25
BEECHER AVENUE N.26°52'W. 60 FT. Wd.
HYACINTH ST. N.63°8'E. 50 FT. Wd.
28
26
27
M.C.R.R. LAND NOT INCLUDED IN PLAT
R
M. C. R. R.
50 0 100 200 300
Scale, One inch = 100 Ft.

GEO. L. BEECHER'S FACTORY SITE SUBDN. of that part of the BREVOORT FARM BETWEEN MICHIGAN AVE. & M.C.R.R.

DETROIT, MICH.

REGISTER OF DEEDS OFFICE } ss.
WAYNE COUNTY,
This instrument was received for record this 29th day of November 1902 at 9.05 o'clock A. M. and recorded in Liber 22 of ~~deeds~~ Plats, on page 93 as proper certificate was furnished in compliance with Sect. 135, of Senate Bill No. 199 File 212, Act of 1893.
S.R. Kingsley
Register of Deeds.

Know all men by these Presents– That we George L. Beecher and Fannie Isabella Beecher, his wife, have caused to be made for record this map of "Geo. L. Beecher's Factory Site Subdivision of that part of the Brevoort Farm lying between Michigan Avenue and the Michigan Central Railroad, Detroit, Michigan" by Thomas Campau & Son, Surveyors, and we hereby adopt the same and dedicate the streets and alleys shown for the use of the public.

Witness our hands and seals this 16th day of Oct. AD Nineteen hundred and two

In presence of
[illegible] Seibert
Frank C. Beecher

George L. Beecher [L.S.]
Fannie Isabella Beecher [L.S.]

State of Michigan } ss
County of Wayne

On this Sixteenth (16th) day of October A.D. [illegible] before me, the subscriber, a Notary Public in and for said county, personally appeared George L. Beecher and Fannie Isabella Beecher, his wife, to me known to be the same persons who executed the above instrument and who severally acknowledged the same to be their free act and deed.

[illegible] Seibert
Notary Public
Wayne County, Michigan

State of Michigan } ss
County of Wayne

We, S. R. Kingsley, Register of Deeds and Thomas Campau & Son, Surveyors, hereby certify that we have each carefully compared this copy with the original plat of "Geo. L. Beecher's Factory Site Sub. of that part of the Brevoort Farm between Michigan Ave. and the M.C.R.R., Detroit, Michigan" and that it is an exact copy thereof and of the whole of such original map or plat.

S.R. Kingsley Register of Deeds.
Thomas Campau & Son Surveyors.

State of Michigan } ss
County of Wayne

We, S. R. Kingsley, Register of Deeds and Thomas Campau & Son, Surveyors, hereby certify that we have each carefully compared the annexed copy with the plat of "Geo. L. Beecher's Factory Site Subn. of that part of the Brevoort Farm between Michigan Avenue and M. C. R. R. Detroit, Michigan" now of record in the office of said Register of Deeds, and that it is a true transcript therefrom and of the whole of such record.

S.R. Kingsley Register of Deeds.
Thomas Campau & Son Surveyors.

RECEIVED AND FILED.
IN AUDITOR GENERAL'S OFFICE,
Dec 22 – 1902
John F. Wilkinson
Deputy Auditor General.

Examined and Approved
Oct 25, 1902
John F. Wilkinson
Deputy Auditor General.

Approved NOV 28 1902
D W H. Muland
Commissioner of Public Works.

We hereby certify that the plat hereon delineated is a correct one and that permanent monuments consisting of white oak stakes have been planted at points marked "M" as thereon shown at all angles in the boundaries of the land platted and at all intersections of streets or streets and alleys.

Thomas Campau & Son
Surveyors.

CITY TREASURER'S OFFICE,
Detroit, Mich. NOV 15 1902
I hereby certify that according to the records of this [illegible] City Taxes and [illegible] that above described property are paid to date, including the General City Taxes for 1902.
Wm. B. Thompson
City Treas.
Geo W Doran

The above plat conforms to the resolution adopted by the Common Council Oct 21, 1902
S. A. Ferguson
City Engineer.

51154

Auditor 5239 Co Cert

1268

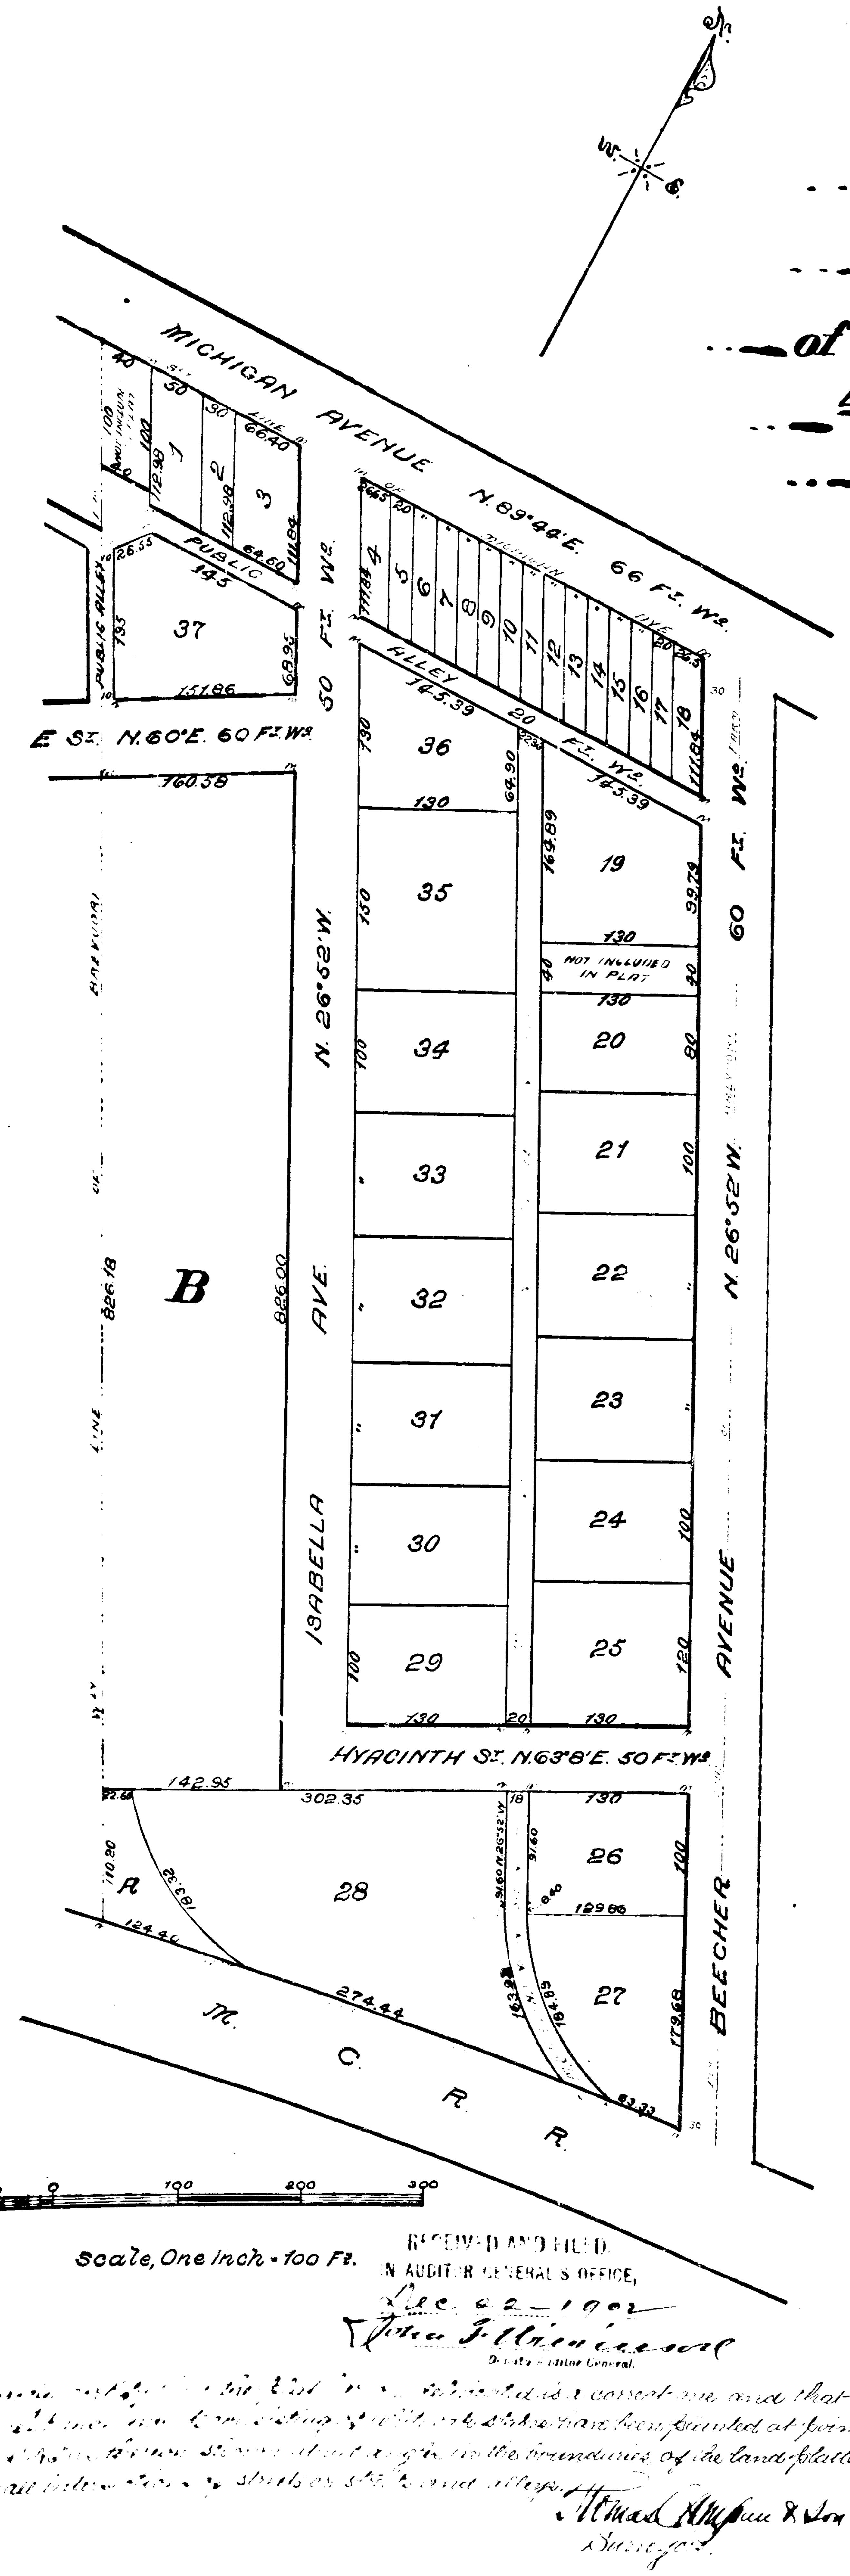

GEO. L. BEECHER'S

FACTORY SITE SUBn

of that part of the BREVOORT FARM

BETWEEN MICHIGAN AVE. & M.C.R.R.

DETROIT. MICH.

REGISTER OF DEEDS OFFICE, WAYNE COUNTY, } ss.

This instrument was received for record this 20th day of November 1902 at 9.05 o'clock A. M. and recorded in Liber 22 of Plats, on page 93 as proper certificate was furnished in compliance with Sect. 135, of Senate Bill No. 199 File 212, Act of 1893.

S.R. Kingsley
Register of Deeds.

Know all men by these Presents That we George L. Beecher and [illegible] Isabella Beecher, his wife, have caused [illegible] "Geo. L. Beecher's Factory Site Subdivision of [illegible] Brevoort Farm [illegible] Michigan Avenue [illegible] Detroit, Michigan [illegible] for the use of the public.

[illegible]

George L. Beecher L.S.

[illegible] Isabella Beecher L.S.

[illegible] } ss.

[illegible]

State of Michigan } ss.
County of Wayne

We, S. R. Kingsley Register of Deeds [illegible] "Detroit, Michigan" and that it [illegible]

S.R. Kingsley Register of Deeds.
Thomas Campau & Son Surveyors.

State of Michigan } ss.
County of Wayne

We, S. R. Kingsley Register of Deeds and Thomas Campau & Son [illegible] "Geo. L. Beecher's Factory Site Sub. of that part of the Brevoort Farm between Michigan Ave and M.C.R.R. Detroit, Michigan" now of record in the office of said Register of Deeds and that it is a true [illegible] therefrom [illegible] of the whole of such record.

S.R. Kingsley Register of Deeds
Thomas Campau & Son Surveyors.

RECEIVED AND FILED
IN AUDITOR GENERAL'S OFFICE,
Dec 22 - 1902
John F. Wilkinson
Deputy Auditor General.

[illegible] this plat [illegible] is a correct one and that [illegible] stakes have been planted at points [illegible] in the boundaries of the land platted and at all intersections of streets and alleys.

Thomas Campau & Son
Surveyors.

Examined and Approved
Oct 25, 1902
John F. Wilkinson
Deputy Auditor General.

CITY TREASURER'S OFFICE,
Detroit, Mich. NOV 15 1902

I hereby certify [illegible] to the records [illegible] City Taxes [illegible] above described [illegible] paid to date including the General City Taxes for 1902

Wm B Thompson
City Treas
Jelw Doran

Approved NOV 28 1902

D.W.H. Moreland
Commissioner of Public Works

The above plat conforms to the resolution adopted by the Common Council Oct 21, 1902
J. A. Ferguson
City Engineer.

51154