

TOWN OF WILLIAMSBURG STATE OF MICHIGAN

Ontonagon Co.^{ty}

APRIL, 1858.

12680

1	2	20	3
4			

1	2	3	19	4	5
6					

1	2	3

8	7	6	5

12	11	10	9	8	7

12	11	10

Michigan

1	2	13	3
4			

1	2	3	14	4	5
6					

1	2	3

8	7	6	5

12	11	10	9	8	7

12	11	10

Street.

Street.

Monroe

1	2	12	3
4			

1	2	3	11	4	5
6					

1	2	3

8	7	6	5

12	11	10	9	8	7







Cooke

12	11	10







Mary

PART 7th W
TOWN OF WILLIAMSBURG
ONTONAGON CO.th
STATE OF MICHIGAN

Jefferson

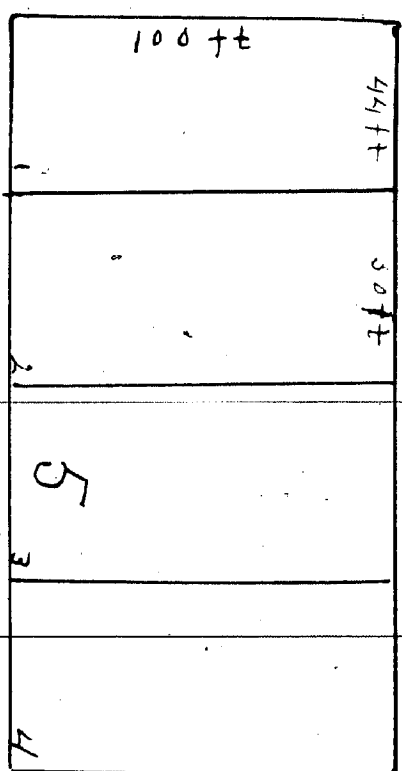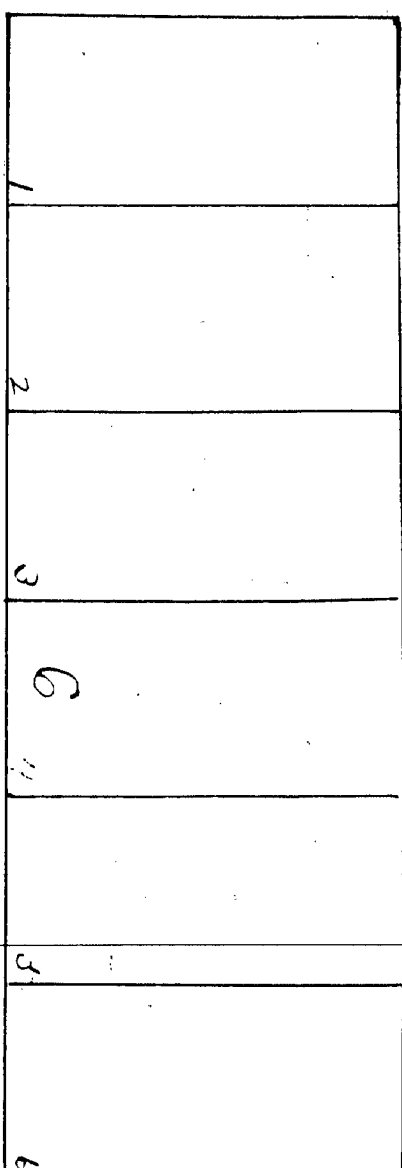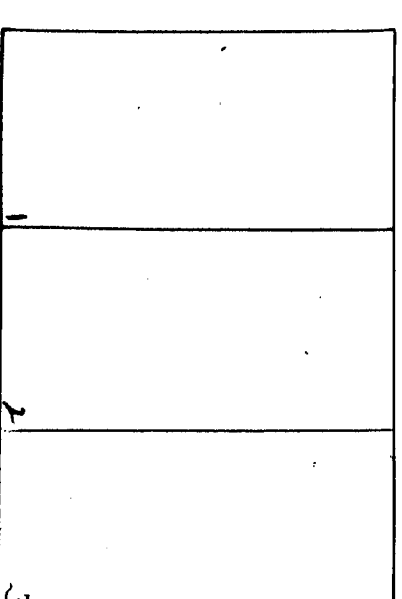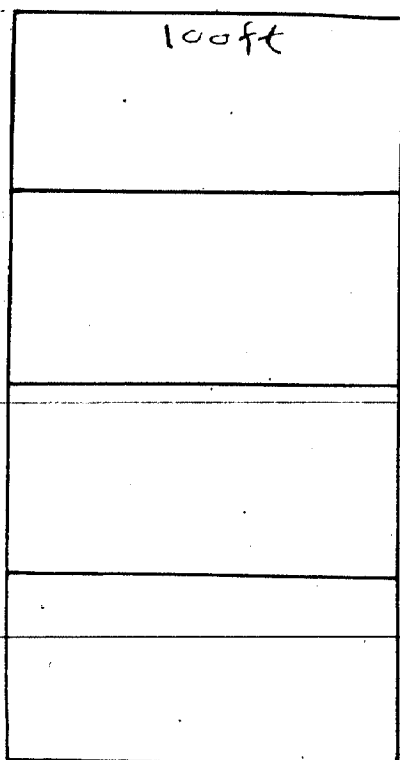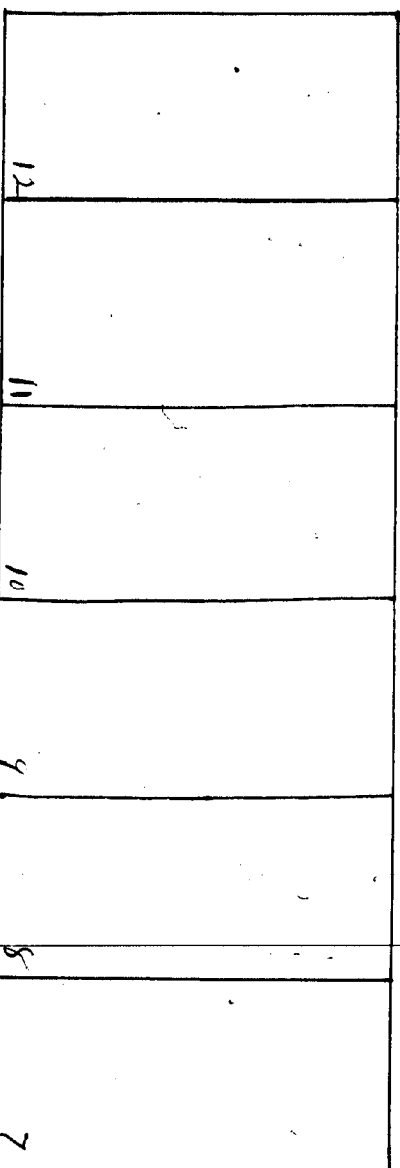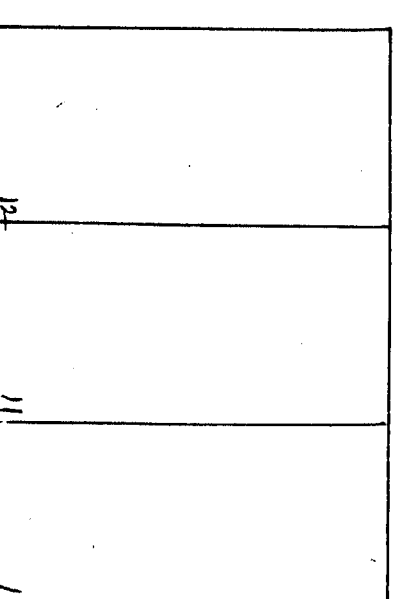

Washington

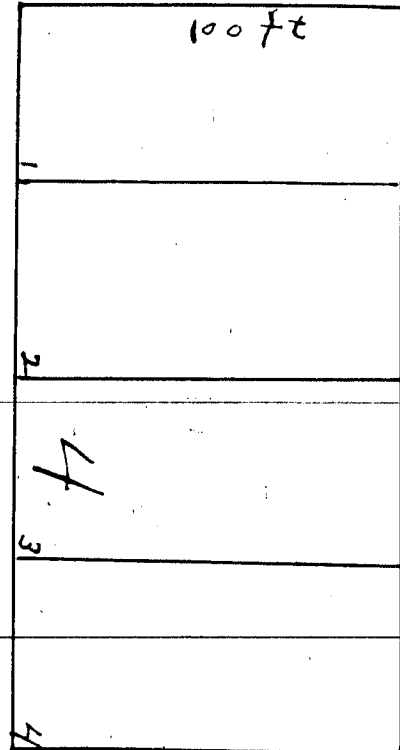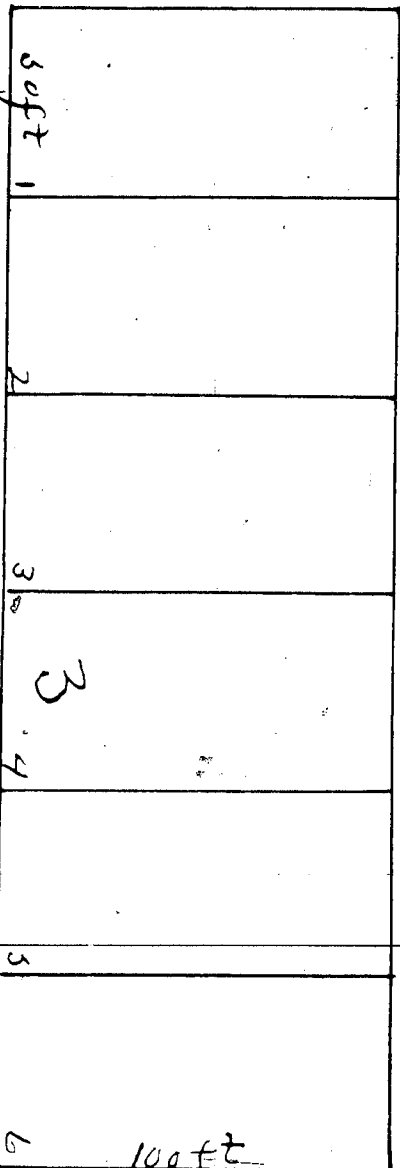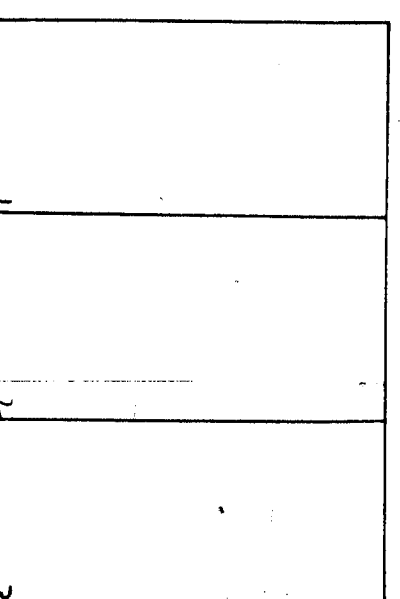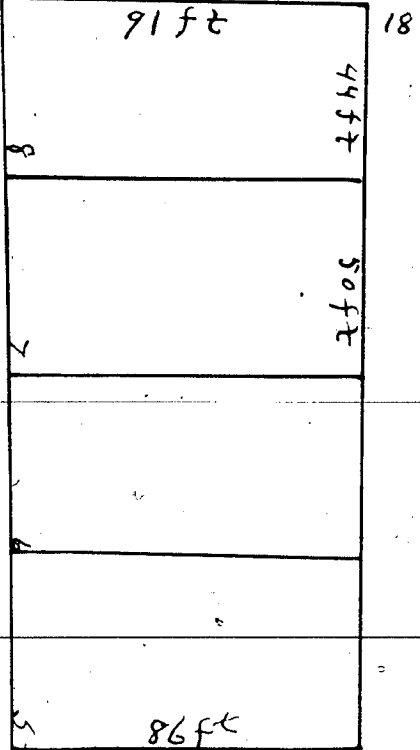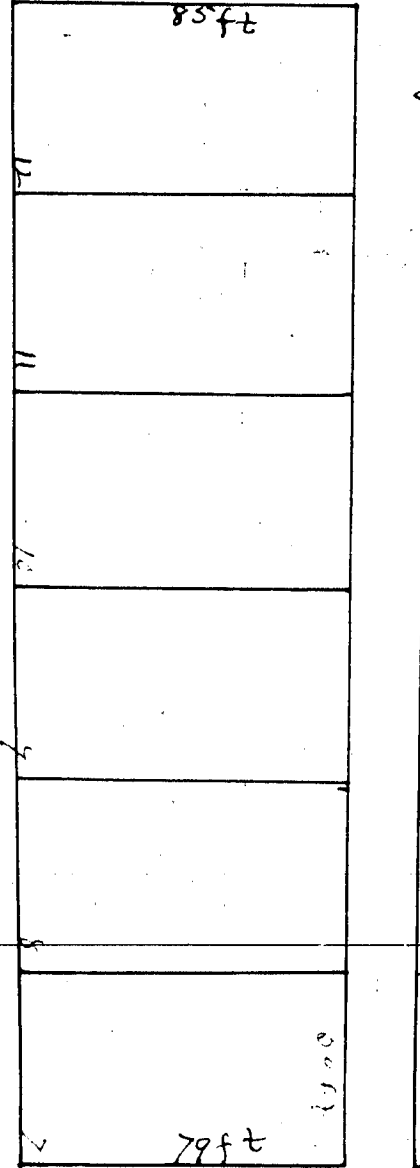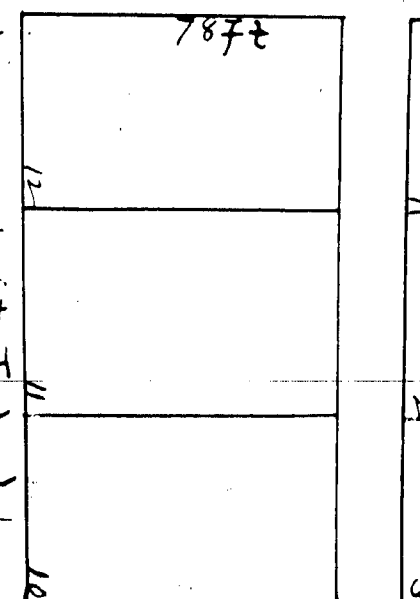

East and West Sec. Line 131 ft Total Length

Reference

The Streets are sixty feet wide and parallel with and 300 feet from each other.
The Avenues are sixty feet wide and parallel with and 200 feet from each other
and abright angles with the streets.
The alleys are 18 feet wide.
The lots are fractional one 50 ft. wide by one hundred ft.
Scale 50 feet to an inch.

Henry and Charles Merryweather.

SURVEYORS.

ONTONAGON

Ontonagon County

Registers by price at 10 A.M.

Received & Recorded this tenth day of May

A.D. 1858 in W.B. 714 & 715

J. Pittman
Register

Whereby certifying that this plat is a correct copy of the
plat now on record in the Register of the County of
Jefferson under the supervision of the Auditor
General by tracing the plat on record and verifying
there is a copy of the
dated Jan 22 day of May 1911
John Pittman

TOWN OF WILLIAMSBURGH

Ontonagon Co^{ty}

STATE OF MICHIGAN

APRIL 1858.

18		
4	5	6
7		

1	2	3	17	4	5
6					

9	1	8
7		

12	11	10	9	8	7

Avenue.

15		
4	3	6
7		

1	2	3	16	4	5
6					

9	8	7

12	11	10	9	8	7

Avenue.

Street.

Street.

10		
4	5	6

4	2	3	9	4	5
6					

9	8	7

12	11	10	9	8	7

Jason

Shephard

66 Ft

100 ft

Avenue.

[illegible]

6	
8	
72	72 ft

	71 ft
12	
11	
10	
9	
8	
7	65 ft

Seal
Seal
Seal
Seal

Description: Land comprised in the above
 Town of Williamsburg is the Property of William Sutherland
 and William Doney. It was divided into South
 West quarter of the South East quarter, Section 9,
 Township 35 North of Range 39 West, in the
 Township of Richland, Cameron County,
 State of Michigan.

State of Michigan) ss On this
Ingham County } tenth day of May in the year A. D. Eighteen hundred and fifty-eight

(Michigan) ss On this tenth day of May in the year A. D. Eighteen hundred and fifty-eight
 } Before me the undersigned a Notary Public in & for said County of Ontonagon some
 William Sheppard and Eleanor Sheppard his wife and William Doney & Henry Doney his wife and
 severally acknowledged that they had executed the within plot & conveyed as their free act and deed and
 further that they intended the same as a Town Plot for a Village under the name and title
 of "Williamburgh," conveyed and laid out into blocks & lots and streets for the purpose of
 Village as aforesaid in conformity with the statute in such case made and provided. And
 the said Eleanor wife of the said William Sheppard and the said Henry wife of the said William
 Doney having been examined by me separate and apart from their said husbands, and fully
 understanding the intent and object of the said plot and conveyance acknowledged
 that they executed the same of their own free will, and without any fear of or compulsion
 from their said husbands, or from any person or persons whatsoever. And I do hereby
 that the above named persons making said acknowledged plot and conveyance are all known to me to be the
 individuals mentioned in, and who severally executed the said plot and conveyance.

Ontonagan County Vacations

✓ PLAT - TOWN OF WILLIAMSBURGH (ORIGINAL)

In re petition)
WM Davey to)
Vacate part of)

ORDERED: That ALL of said Village of WILLIAMSBURGH EXCEPT BLOCK 1 and adjoining Streets and Avenues Described as commencing at Southeast Corner of Block 2, thence North to Southeast Corner Block 7, thence East to boundary line of said Village, thence South along East boundary said Village, to South boundary line, thence West to place of beginning; Be and the same is hereby VACATED

Order: Judge Clarence E. Eddy
February 7, 1866
C C Journal No 2, Page 85

And Gen Dept Vol 181
Page ~~1268~~
12680

Eddy & Bennett
Plat Examiners
September 1915

✓ PLAT - VILLAGE OF ONTONAGON (ORIGINAL)


In re petition)
Alfred Meads to)
Vacate Alley)

ORDERED: That the ALLEY running through Block 47 from Chippewas Street to Houghton Street between Lots 1, 2, 3, 4 and 5 said Block 47 on one side of the ALLEY and Lots 6, 7, 8, 9 and 10 of Block 47 on other side of ALLEY be and the same is hereby VACATED;

Order Judge C.E. Eddy
February 12, 1866
C C Jour 2 page 90
Cal No. 1129

And Gen Dept Vol 7897
Page ~~450~~
6501

Eddy & Bennett
Plat Examiners
September 1915

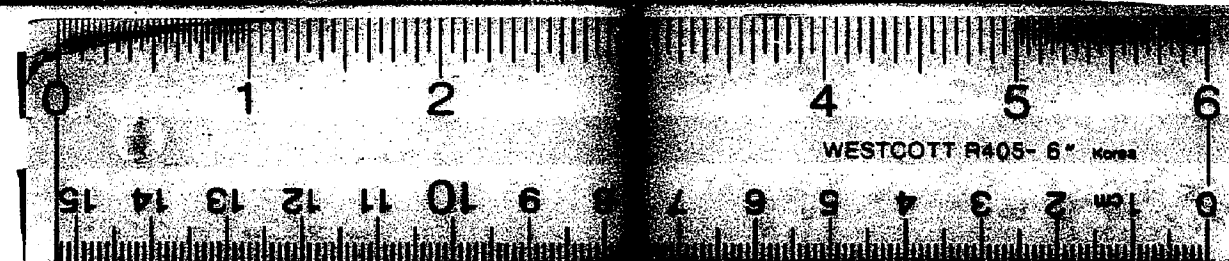

16 X