
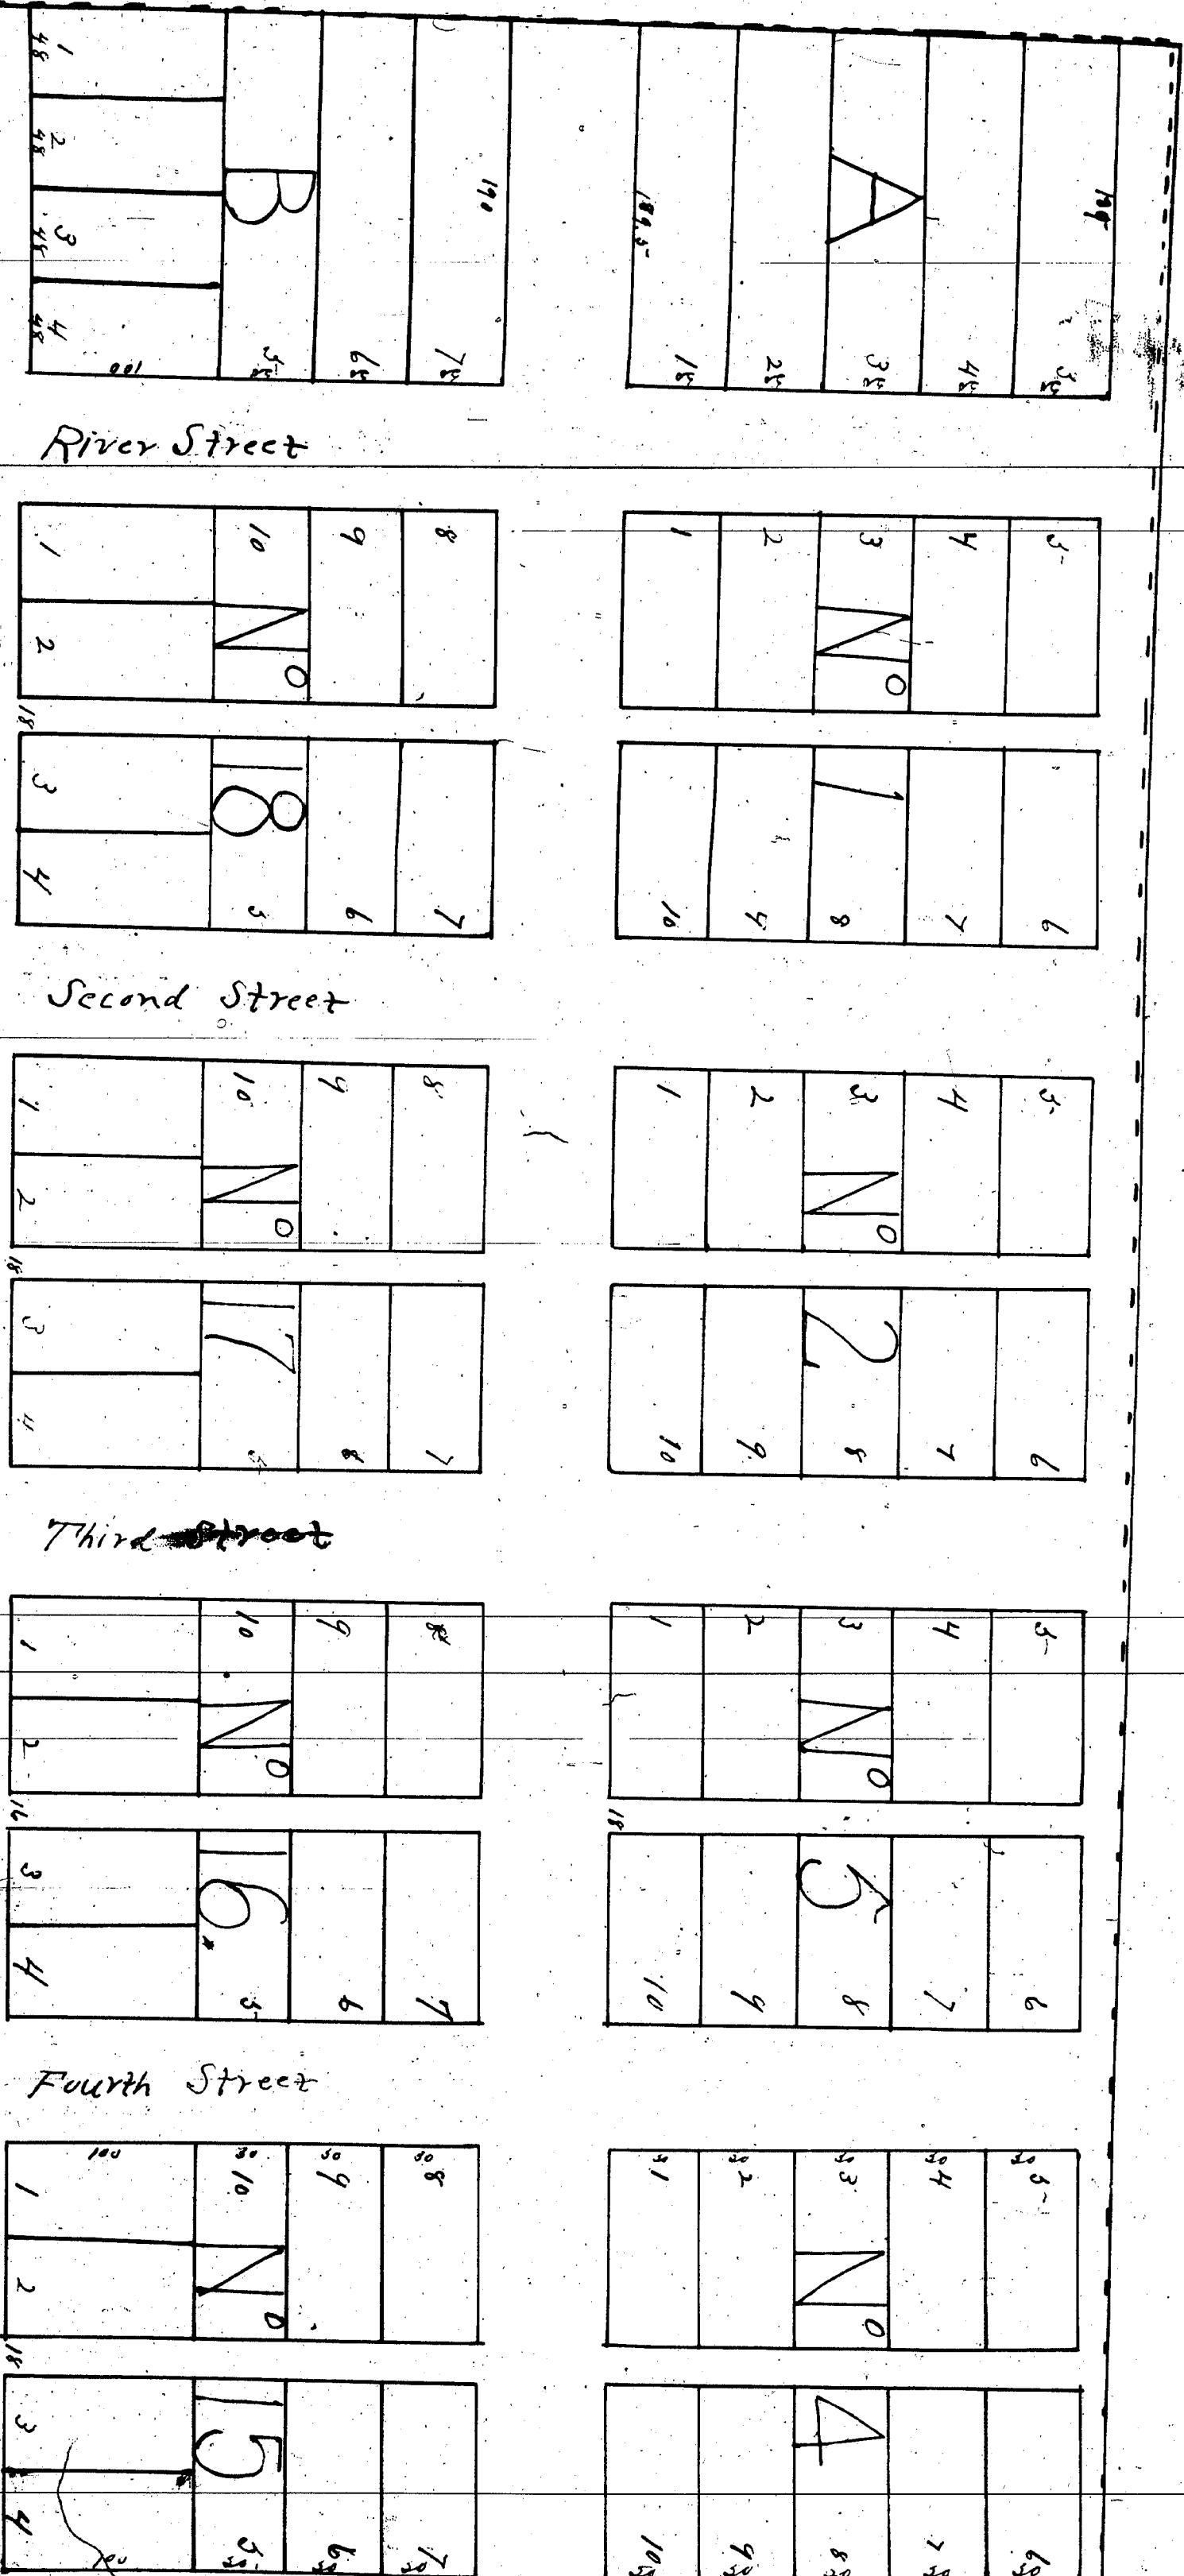


PART ONE

12683

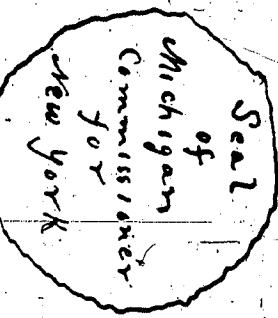


Dr. A. L. C. Conklin
for Michigan
Oct 13, 1858

PLAT OF THE VILLAGE SITE OF ROSENDALE EMBRACING


A part of E 1/2 of S. E. 1/4 of Section Nine
Town 50, North, Range 39 West
Mer. Mich.

The tract laid out is bounded by the Red lines.
Scale 1 inch equals 50 feet.
The principal streets are 66 feet wide.
The regular blocks are 280 by 218 feet including the alley.
The small figures indicate the measurements of 2015.
Division Street is 18 feet wide at the northern end and 33 feet at the southern extremity.
John Streets 30 feet in width.

 


Regulation Office
Cass County
Recorded & Recorded the 27th day of
October 1858 at 5 PM in Book C of deeds Folio 500.
J. F. Johnson
Register

Geo. D. Emerson C.E.

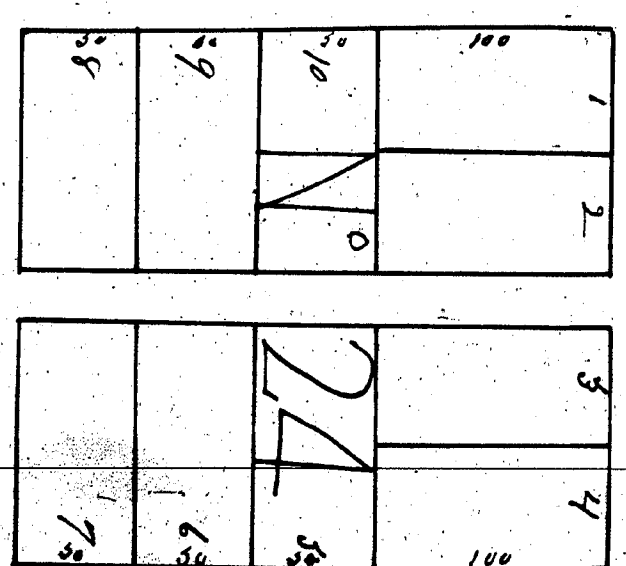

12683

PART 11 MC
PLAN OF THE VILLAGE
SIDE OF
ROSENDALE

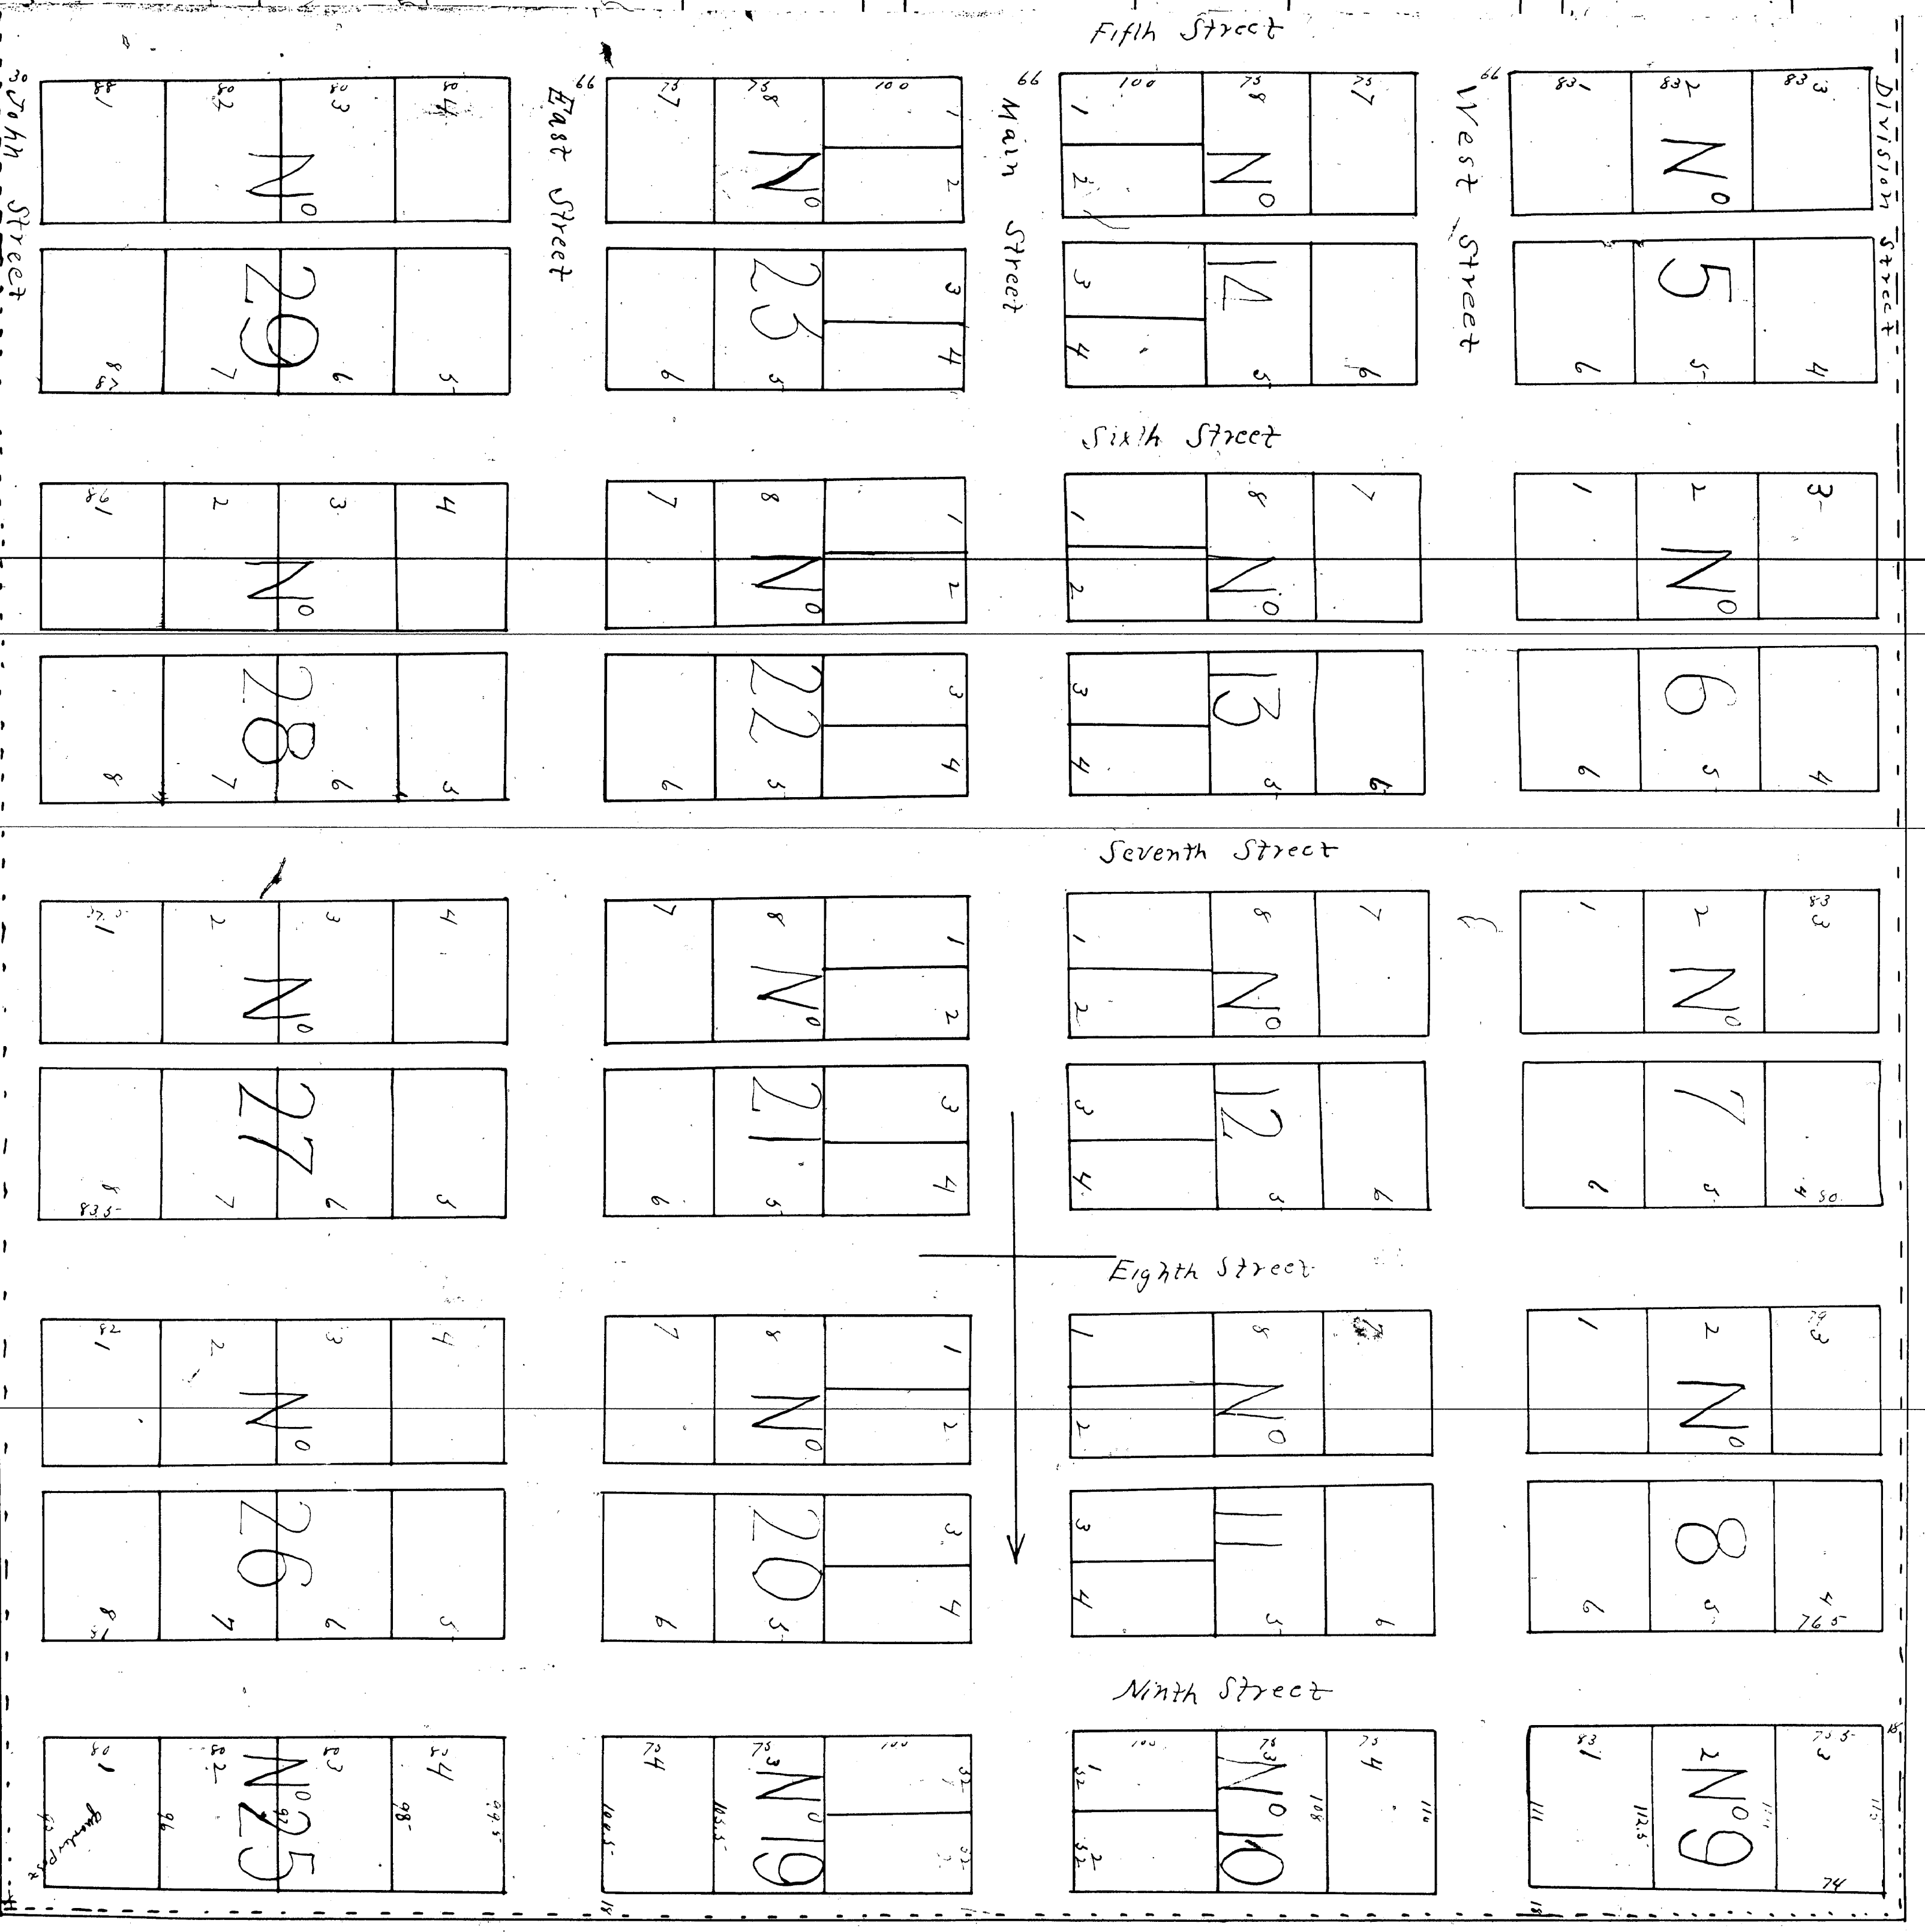

I hereby certify that this plan is a correct copy of the
plat map on record in the Register of Deeds and being
made under the supervision of the undersigned and
by tracing the plat on record, and affixing thereto a
copy of the dedication and certificate.

Witness my hand and seal this 24 day of May 1911
John W. Robinson
County Clerk and Ex. Sec.