


PART ONE

MAP
OF

GREENLAND

County of Ontonagon

MICHIGAN

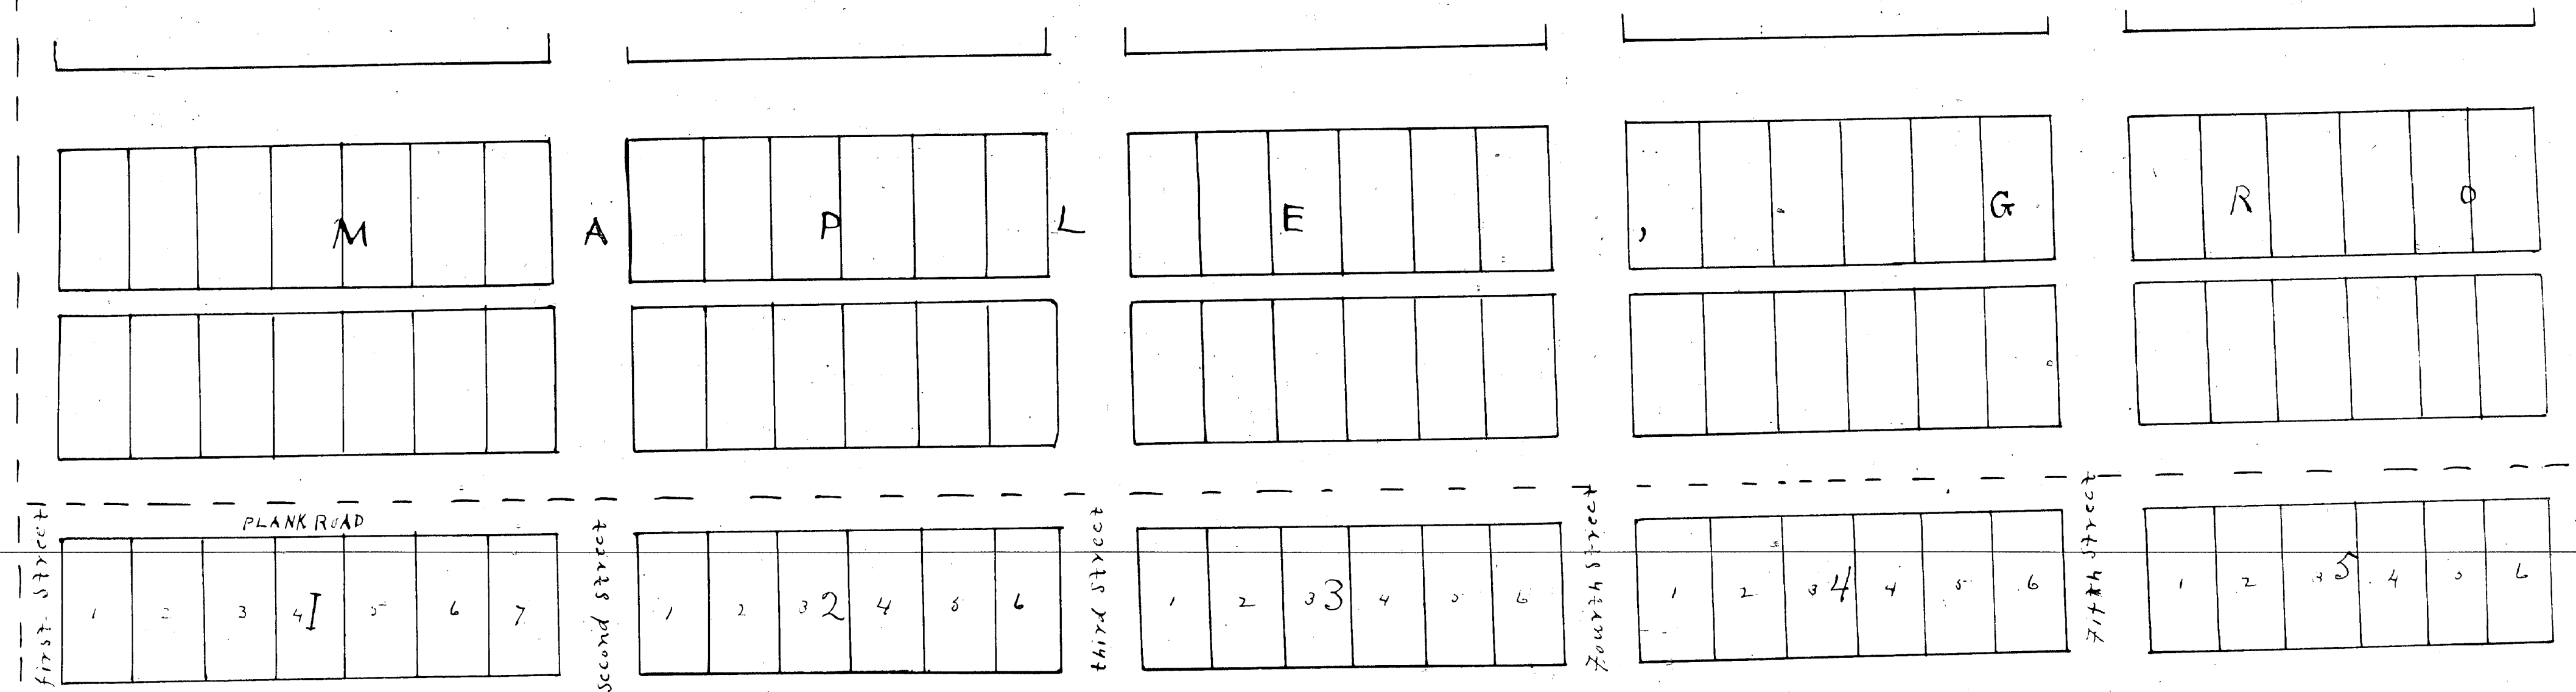

NOTE. The Town of Greenland situated in the North
part of the North half of section 35 Town 51. N
of Range 38. W

The Lots are 60 feet by 120

Scale 100 Feet to an Inch

September 27th 1858


1266

PART TWO MAP OF GREENLAND County of Ontonagon Michigan


State of Pennsylvania } ss
City of Pittsburgh }



Record for the State of Pennsylvania and authorized by the Governor of the State of Michigan is: (personally appeared to A. H. Hays, President of the Adventure Mining Company of Michigan and acknowledged that he had received the within deed and conveyance so the record and deed of the said Adventure Mining Company and applied their corporate seal thereto by order and direction of said board. And further that the same was intended to a Town Plot for a village under the name of Greenland - designed and laid out into lots and blocks and plotted for the purpose of a village of reference in conformity with the State of Michigan in such case made and provided and a further certify that A. H. Hays, who makes the above acknowledgment is personally known to me so the President of the said Adventure Mining Company of Michigan & that the said record is attached to the corporate seal of said company.

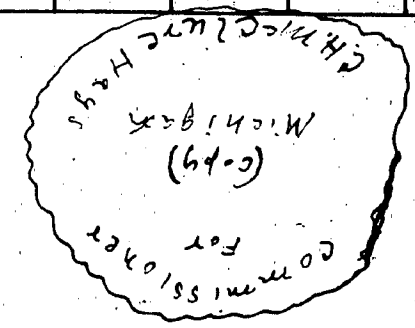

In testimony whereof I have hereunto set my hand & official seal this 26th day of October A.D. 1868
A. H. Hays
Commissioner for Pennsylvania

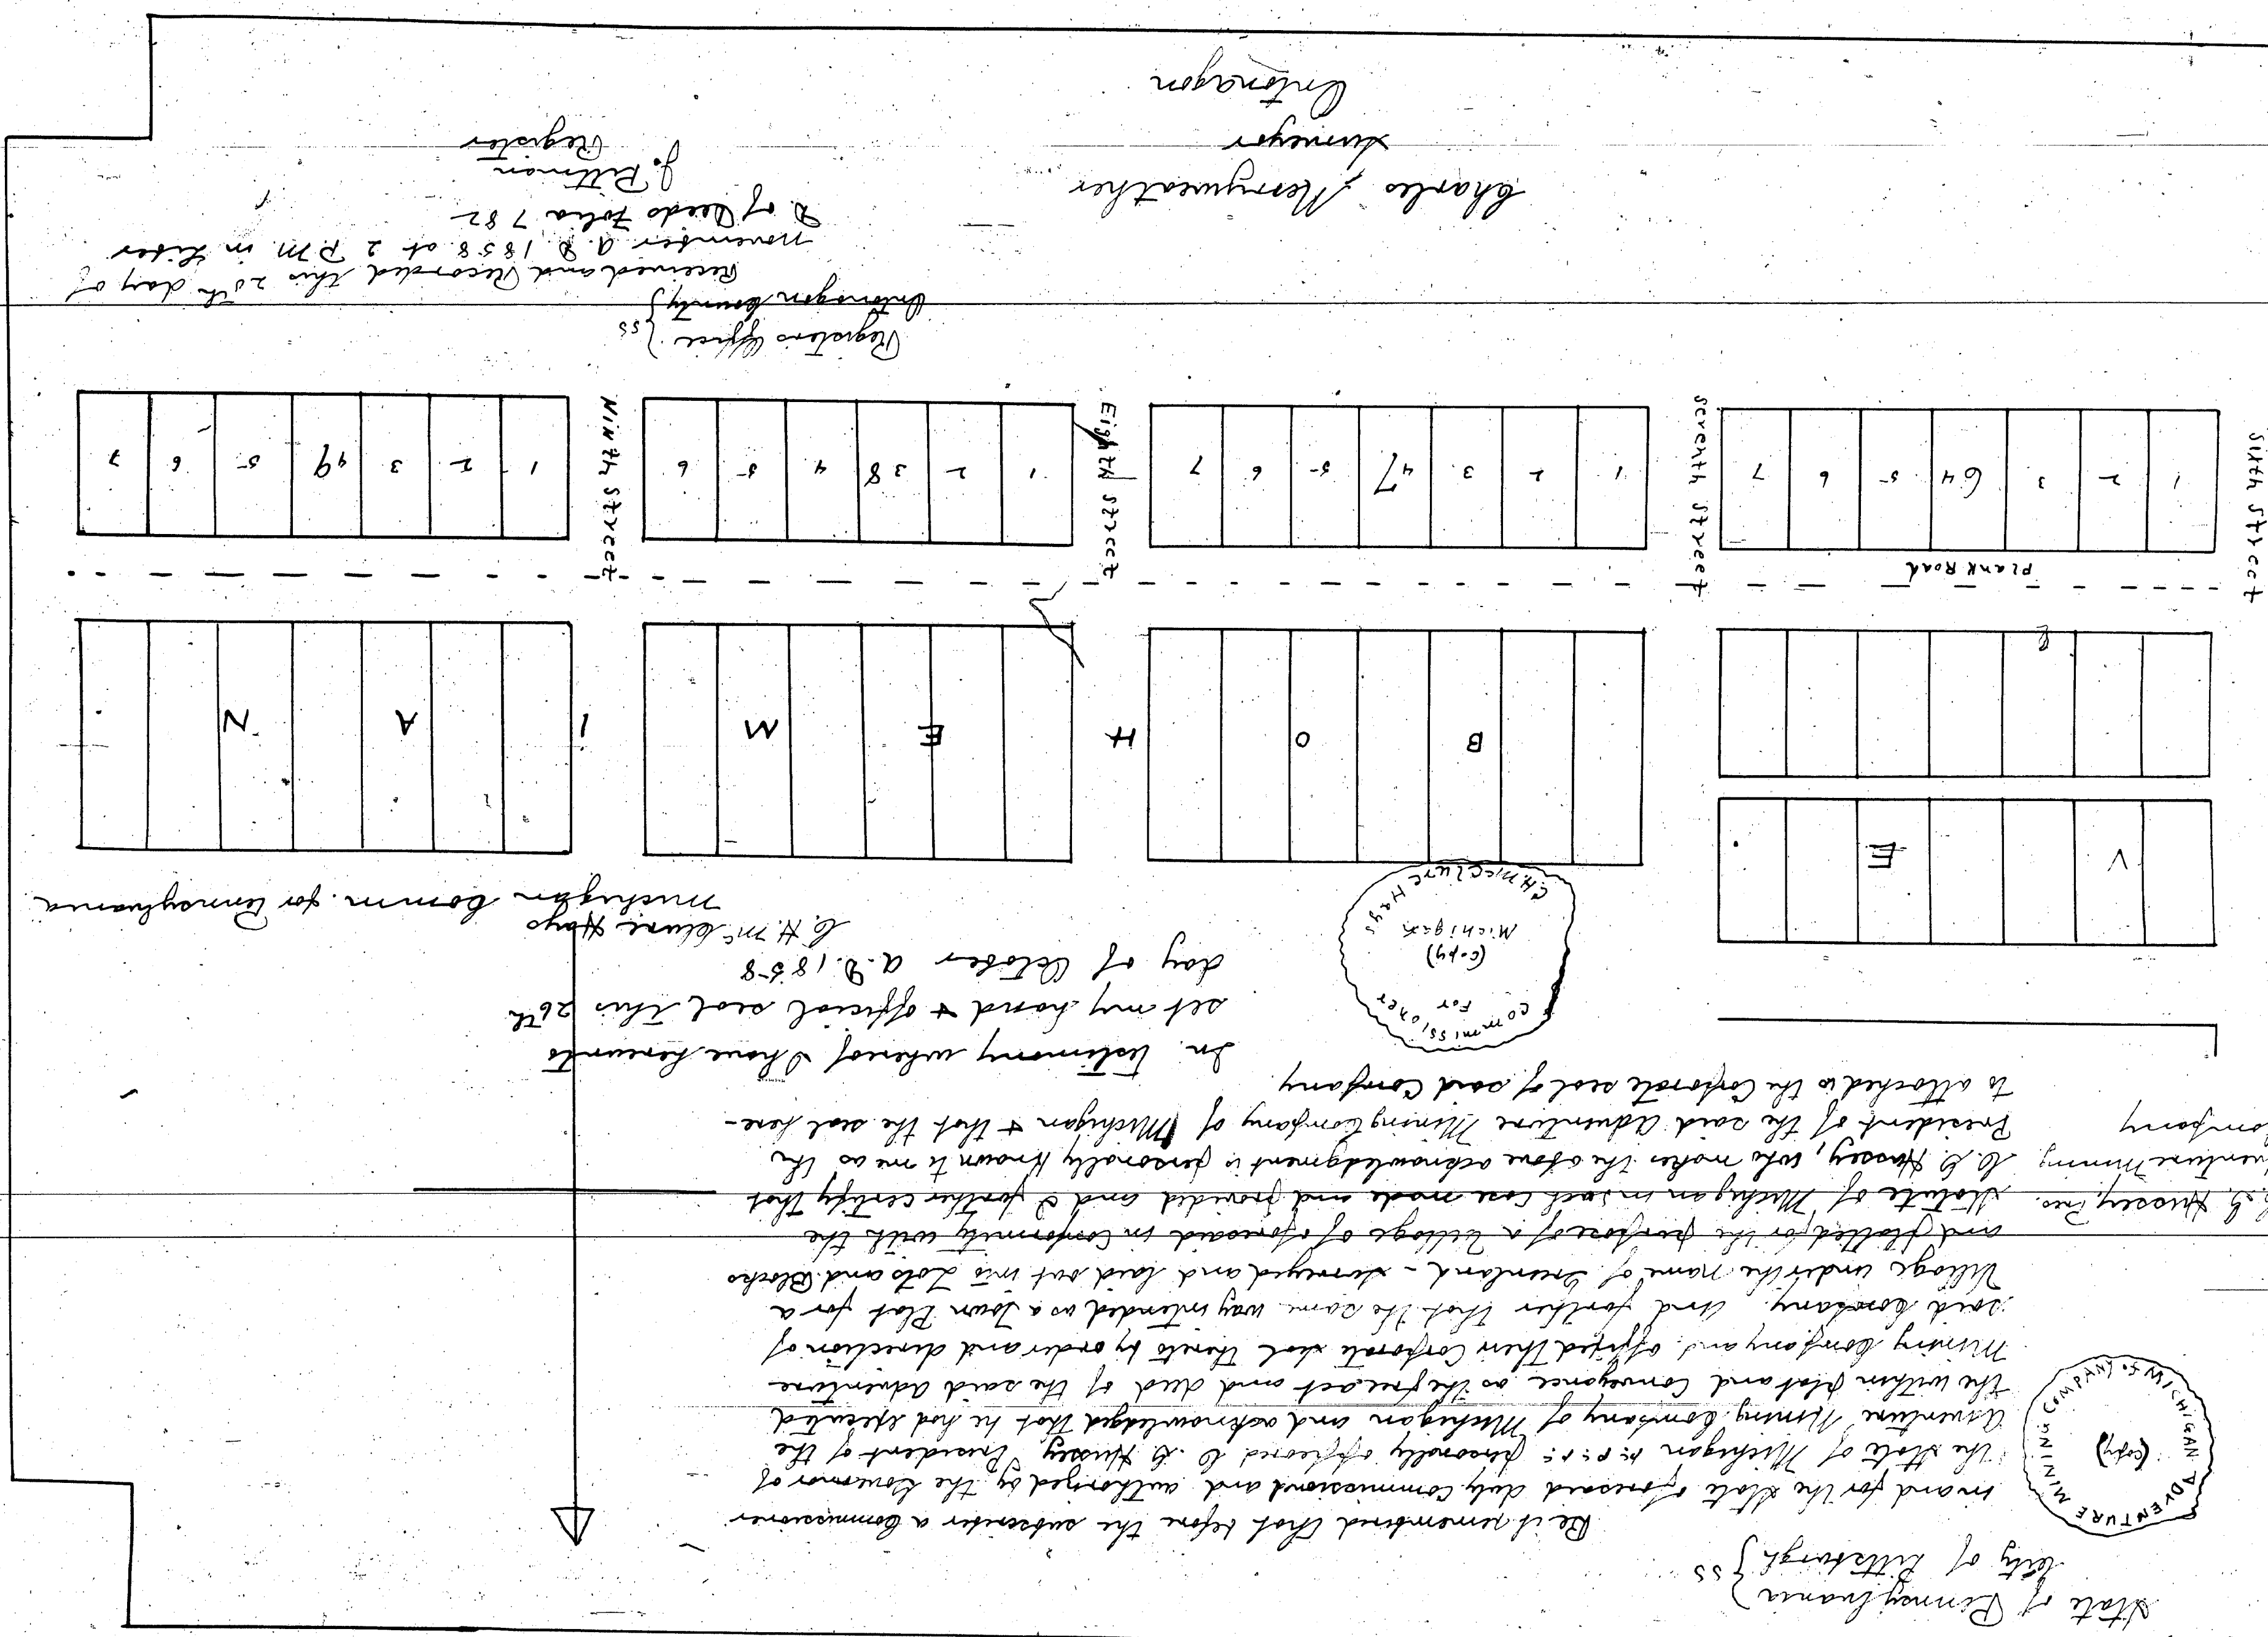

I hereby certify that this plot is a correct copy of the plot now on record in the Register of Deeds office being made under the supervision of the Auditor General by tracing the plot on record and affixing thereto a copy of the dedication and certificate dated this 23 day of May 1904
John Robinson
Clark and Son, Depts.

Registered and Recorded this 20th day of November A.D. 1858 at 2 P.M. in the
County of Ontonagon
Register
of Deeds
J. Robinson