


Catterson Addition to
Cheboygan Village No. 1.

A. W. Robertson
Registrar

Filed this 15th day of October A.D. 1869
at 10 O'clock P.M.

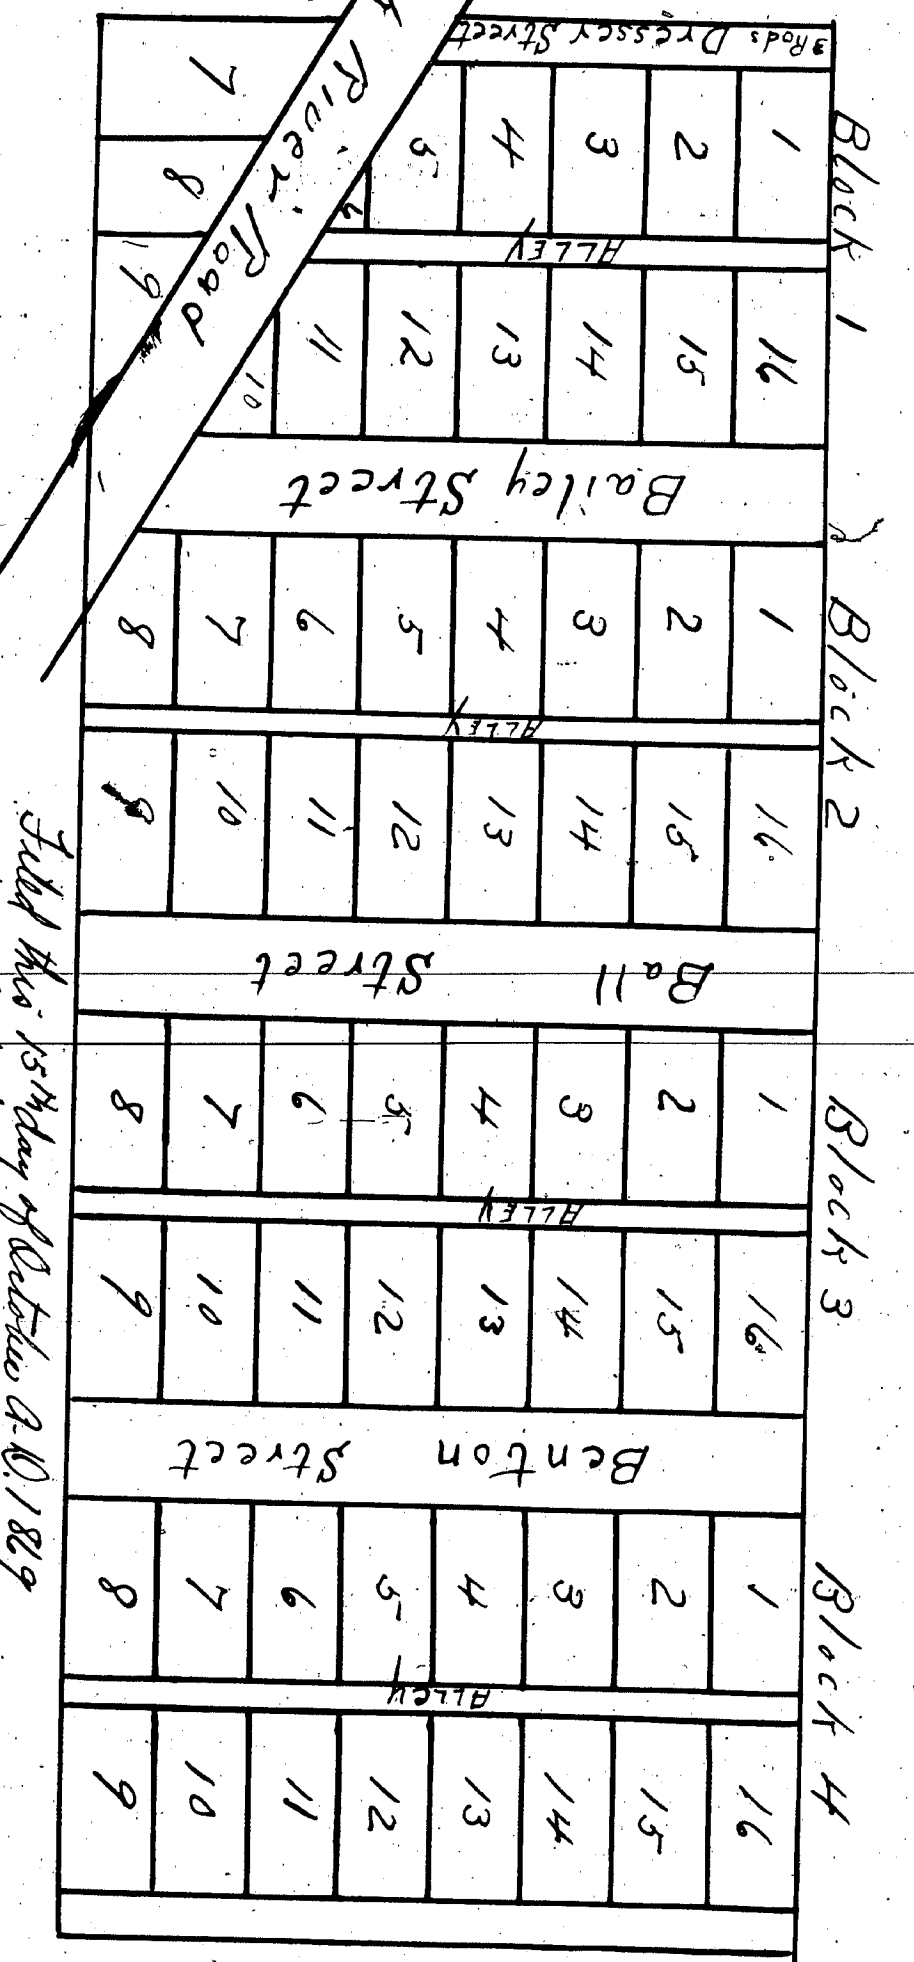

Lot 122 feet by
61 feet with
four rods street
and 20 foot
alley

W. S. Humphrey
Cheboygan Co.
10th County Surveyor

I now all men by these presents that Robert Patterson
of Cheboygan, Cheboygan County Michigan proprietor and
owner of Patterson addition to Cheboygan Village No. 1,
has had the same surveyed and subdivided into blocks, lots
streets and alleys as set forth and fully described by the
surveyed plat or map denominated "Patterson addition to Che-
boygan Village No. 1." to wit: two fifths of the south west quarter
of the south east fractional quarter of section thirty (30) town
38. north of range one (1) West. commencing on the south east
corner thence north thirty two (32) rods thence west eight (80) rods
thence south thirty two (32) rods thence east eight (80) to the place
of beginning containing sixteen (16) acres of land.

Now therefore in consideration of the premises the said Robert
Patterson do hereby dedicate and convey to public
use forever all the streets and alleys laid down in the annexed plat
or map. The said streets being in width four (4) rods and the said
alleys being twenty (20) feet in width. The same to be used only as
public highways subject only to the following restrictions to
wit: Twelve feet in width on each side of each street to be reserved
and appropriated only to the use of public use within the surface
thereof to remain forever unobstructed by sections or improvements
of any kind provided however that shade trees and covering posts
may be set out and planted or set in line such within the curb
stone all improvements fronting on said streets to be within the
line of said lots respectively and in no wise to project upon
road side walks.

In witness whereof the said Robert Patterson has hereunto set his
hand and seal this 11th day of September A.D. 1869.
W. S. Humphrey
W. A. Barnard.
State of Michigan } ss
County of Cheboygan } On the 11th day of September A.D. 1869 before
me a circuit court commissioner for said county personally appeared
Robert Patterson known to me to be the person who executed the within
instrument and acknowledged the same to be his free act and
deed.
W. S. Humphrey
Circuit Court Comm.
Cheboygan Co.
Much.

Dated this 21st day of June 1911
John J. no. 3
Clerk and Sec. of Court