12691

PART ONE

PLAT

OF

FARM LOTS

PART of EAST ½ of NORTHEAST ¼

SECTION 9. T.50 N. R.39 W.

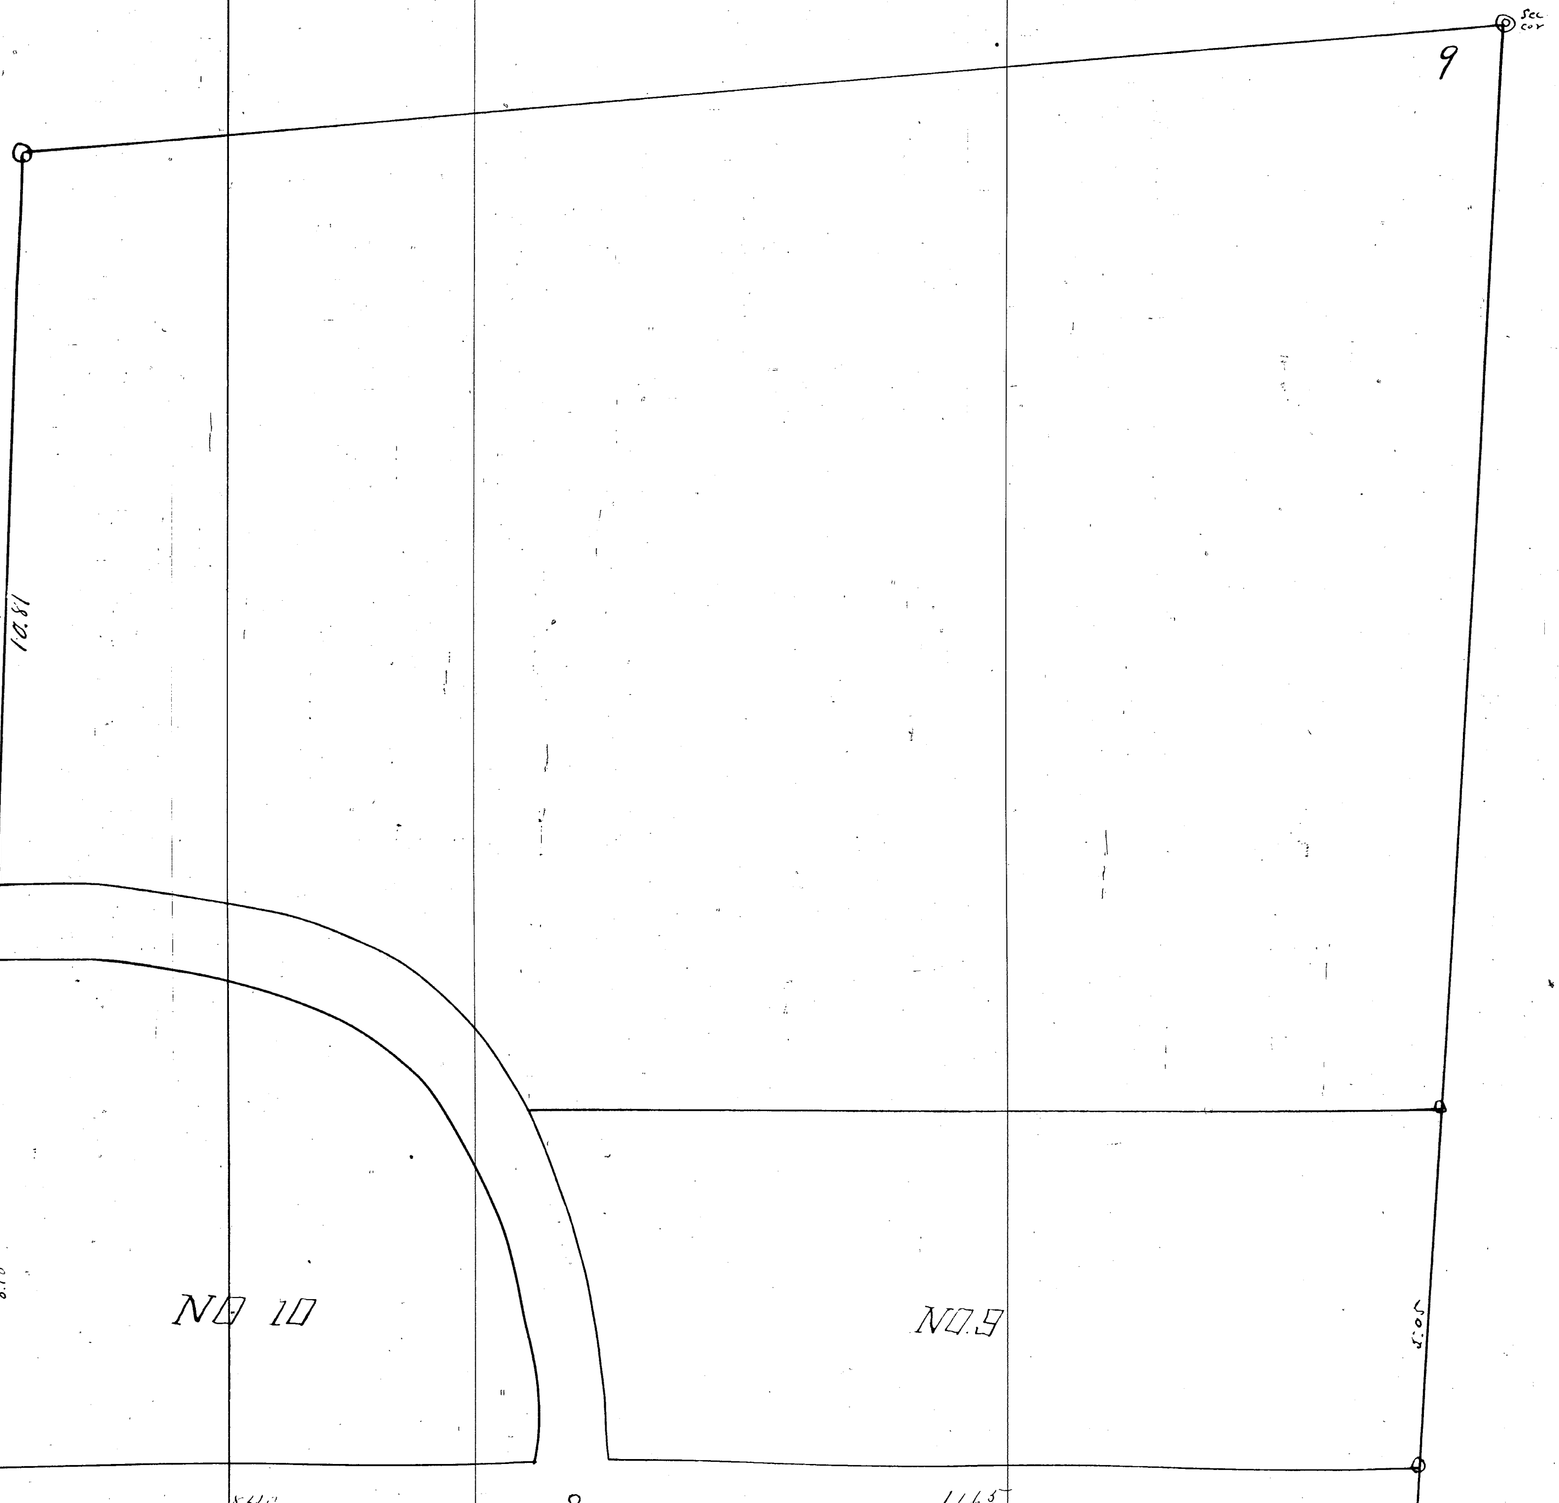

ClibPDF - www.fastio.com

12691

PART TWO

PLAT

OF

FARM LOTS

PART OF EAST ½ OF NORTHEAST ¼

SECTION 9, T 50 N. R. 39 W.

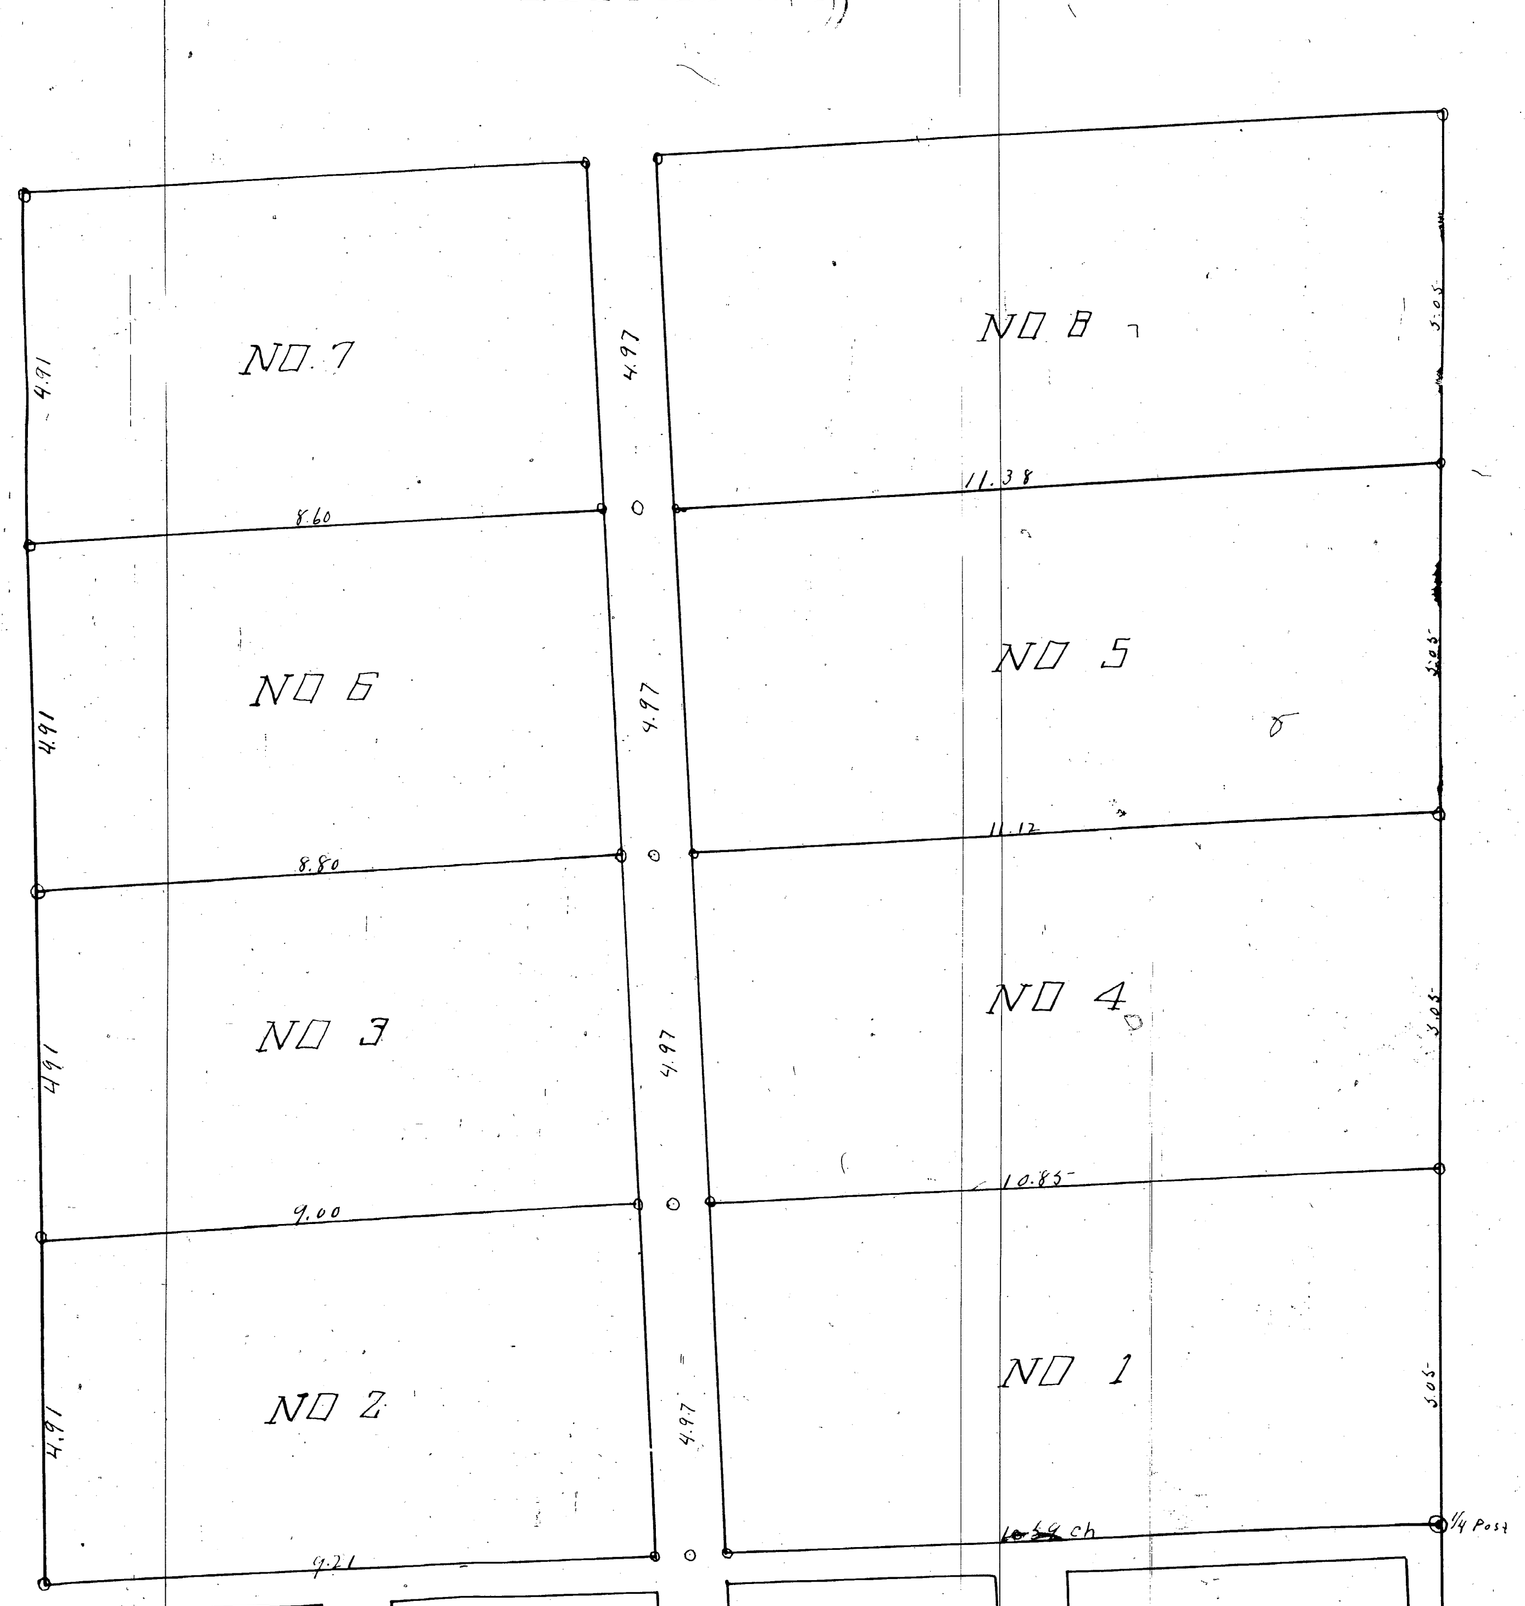

I hereby certify that this plat is a correct copy of the plat now on record in the Register of Deeds office being made under the supervision of the Auditor General by tracing the plat on record.

There is no dedication attached to this plat.

Dated this 24th day of May 1911

Solon Robinson

Clerk Aud. Gen. Dept.

RECEIVED
SEP. 19-1899
J.M. LONGYEAR

ClibPDF - www.fastio.com