


CHANCEY STEVENSON'S

FIRST
ADDITION TO

Cheboygan Village

in Lot 1 Sec 31 Township 38 N. Range 1 West (Old Survey)
and Lot 3 (old survey) or Lot 1 (new survey) Sec 30 Township 38 N Range 1 West

Surveyed & Drawn by A. B. Cram. Oct 3rd 1872

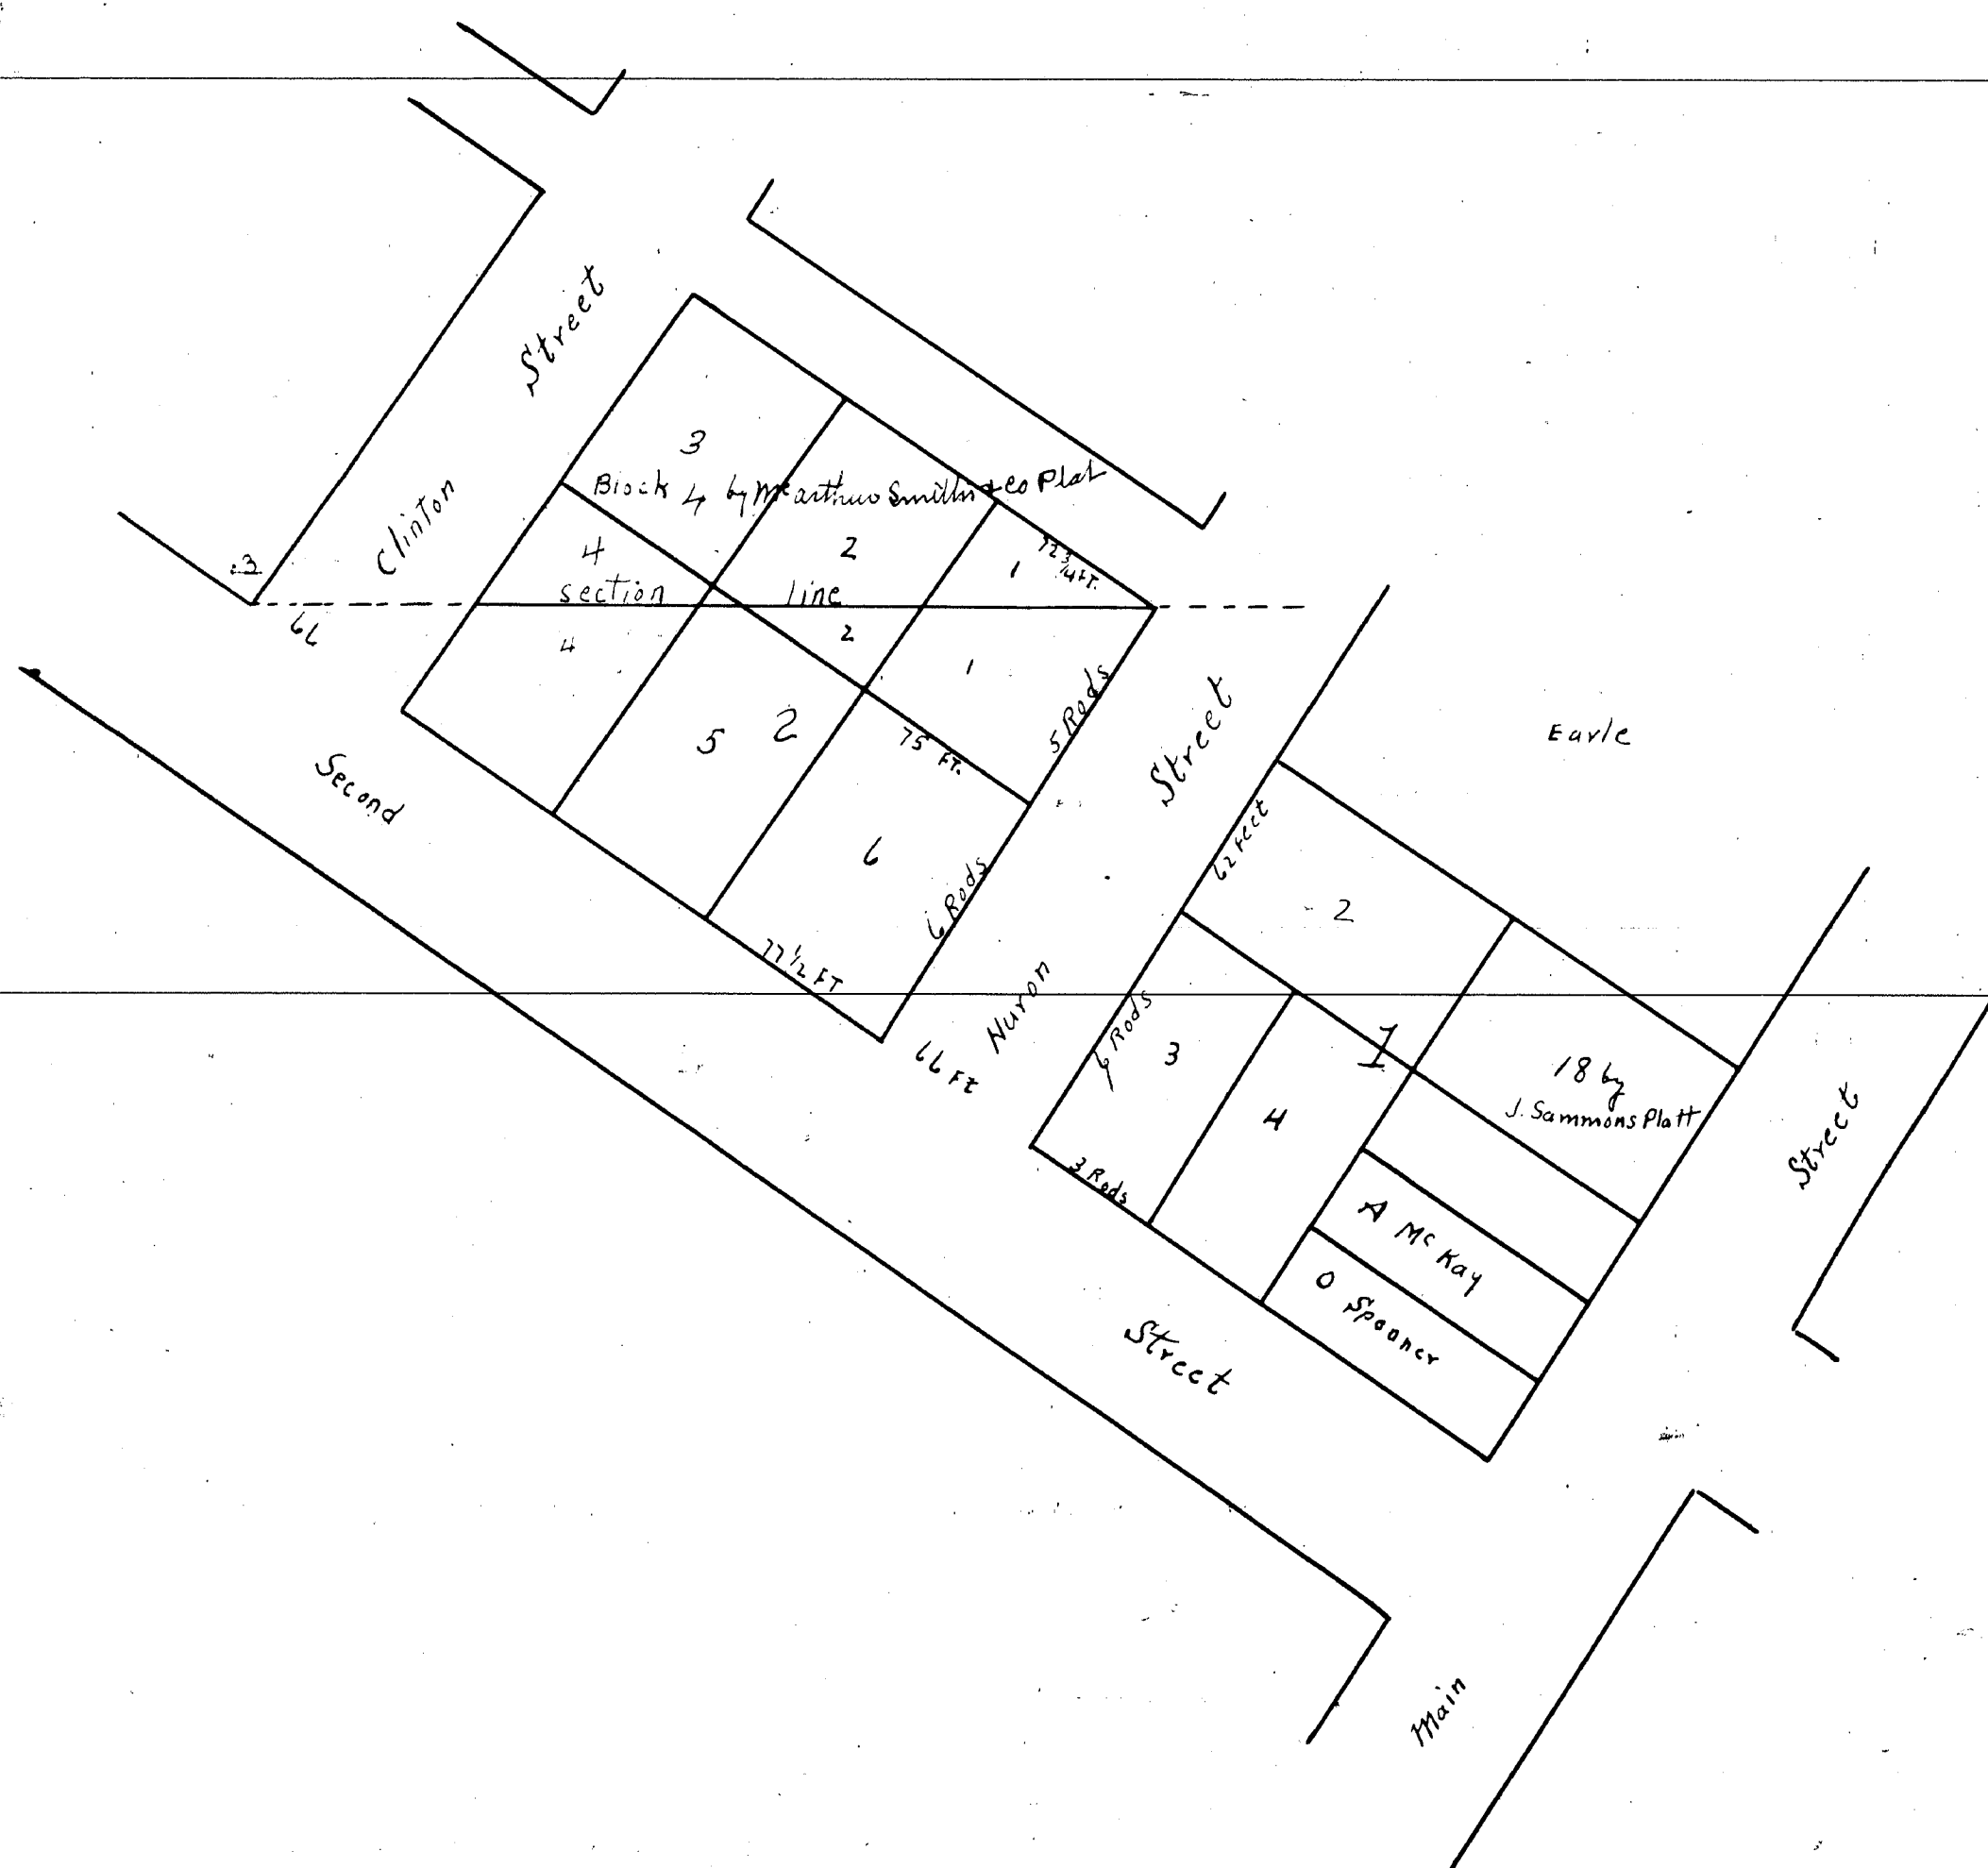

Know all men by these Presents that Chauncy Stevenson and Lucy Stevenson of Cheboygan County Michigan proprietors and owners of the lands platted in the annexed plat have had the same platted subdivided and surveyed in blocks lots streets and alleys as set forth and fully described by the annexed plat or map denominated Chauncy Stevenson's first addition to the village of Cheboygan

Now therefore in consideration of the premises the said Chauncy Stevenson and Lucy Stevenson his wife as aforesaid do hereby dedicate and convey to public use former Huron street and Clinton street and the alley on the north boundary of said platted addition connecting Huron and Clinton streets as shown and named on said annexed plat or map

In witness whereof the said Chauncy Stevenson and Lucy Stevenson his wife proprietors and owners as aforesaid have hereunto set their hands and seals this 3rd day of October - A.D. 1872

In presence of
W. S. Humphrey
C. A. Brace

Chauncy Stevenson L.S.
Lucy Stevenson L.S.

State of Michigan } ss
County of Cheboygan } On this third (3) day of October A.D. 1872 before me the subscriber a Notary Public in and for said County personally appeared Chauncy Stevenson and Lucy Stevenson his wife to me known to be the same persons described in and who executed the within instrument who acknowledged the same to be free act and deed and the said Lucy Stevenson in a private examination by me separate and apart from her said husband acknowledged that she executed the same freely and without any fear or compulsion from anyone

W. S. Humphrey
Notary Public

Received for record the 4th day of October A.D. 1872
at 4:30 O'clock P.M.

Medard Metivier
Register

I hereby certify that this plat is a correct copy of the plat on record in the Registry of Deeds office being made under the supervision of the Auditor General by tracing the plat on record and affixing thereto a carefully compared copy of the Dedication and Certificate

Dated this 21st day of June 1911
John B. Fountain
Clk. & Gen. Supt.

12694