

5222

1276

KATHARINA KOLB'S

Subⁿ of part of the N.W. 1/4

OF SEC. 7

T. 1 S., R. 12 E.

HAMTRAMCK, WAYNE CO. MICH.


Vacating Order
 Lots 1 and 2 and that portion of Lot 6, beginning at the point of intersection of the center line of Brown Mule Road and Conant Road; thence south 85° East 535.44 feet; thence south 2° 2' West 672.3 feet; thence north 0° 40' East 477.9 feet; thence north 2° 50' East 429 feet to point of beginning, is vacated by order of Circuit Court of the 10th Judicial District, filed Dec. 28th 1916
 Vol. 4-Page-143 Voucher 1161-1916

Wayne Co. Clerk
 17589/16
 and
 33238/16

Vacating Order
 Beginning at the point of intersection of the center line of the Brown Mule Road and Conant Road; thence south 80° East 539.75 feet; thence south 87° 50' East 644.6 feet; thence north 0° 40' West 476 feet; thence north 87° 50' East 429 feet to point of beginning, is vacated by order of Circuit Court of the 10th Judicial District, filed Dec. 28th 1916
 Vol. 4-Page-143 Voucher 1162-1916

H. L. Russell
 33377/16

There was and there is no land in the land shown on this plat which is not included in the same.

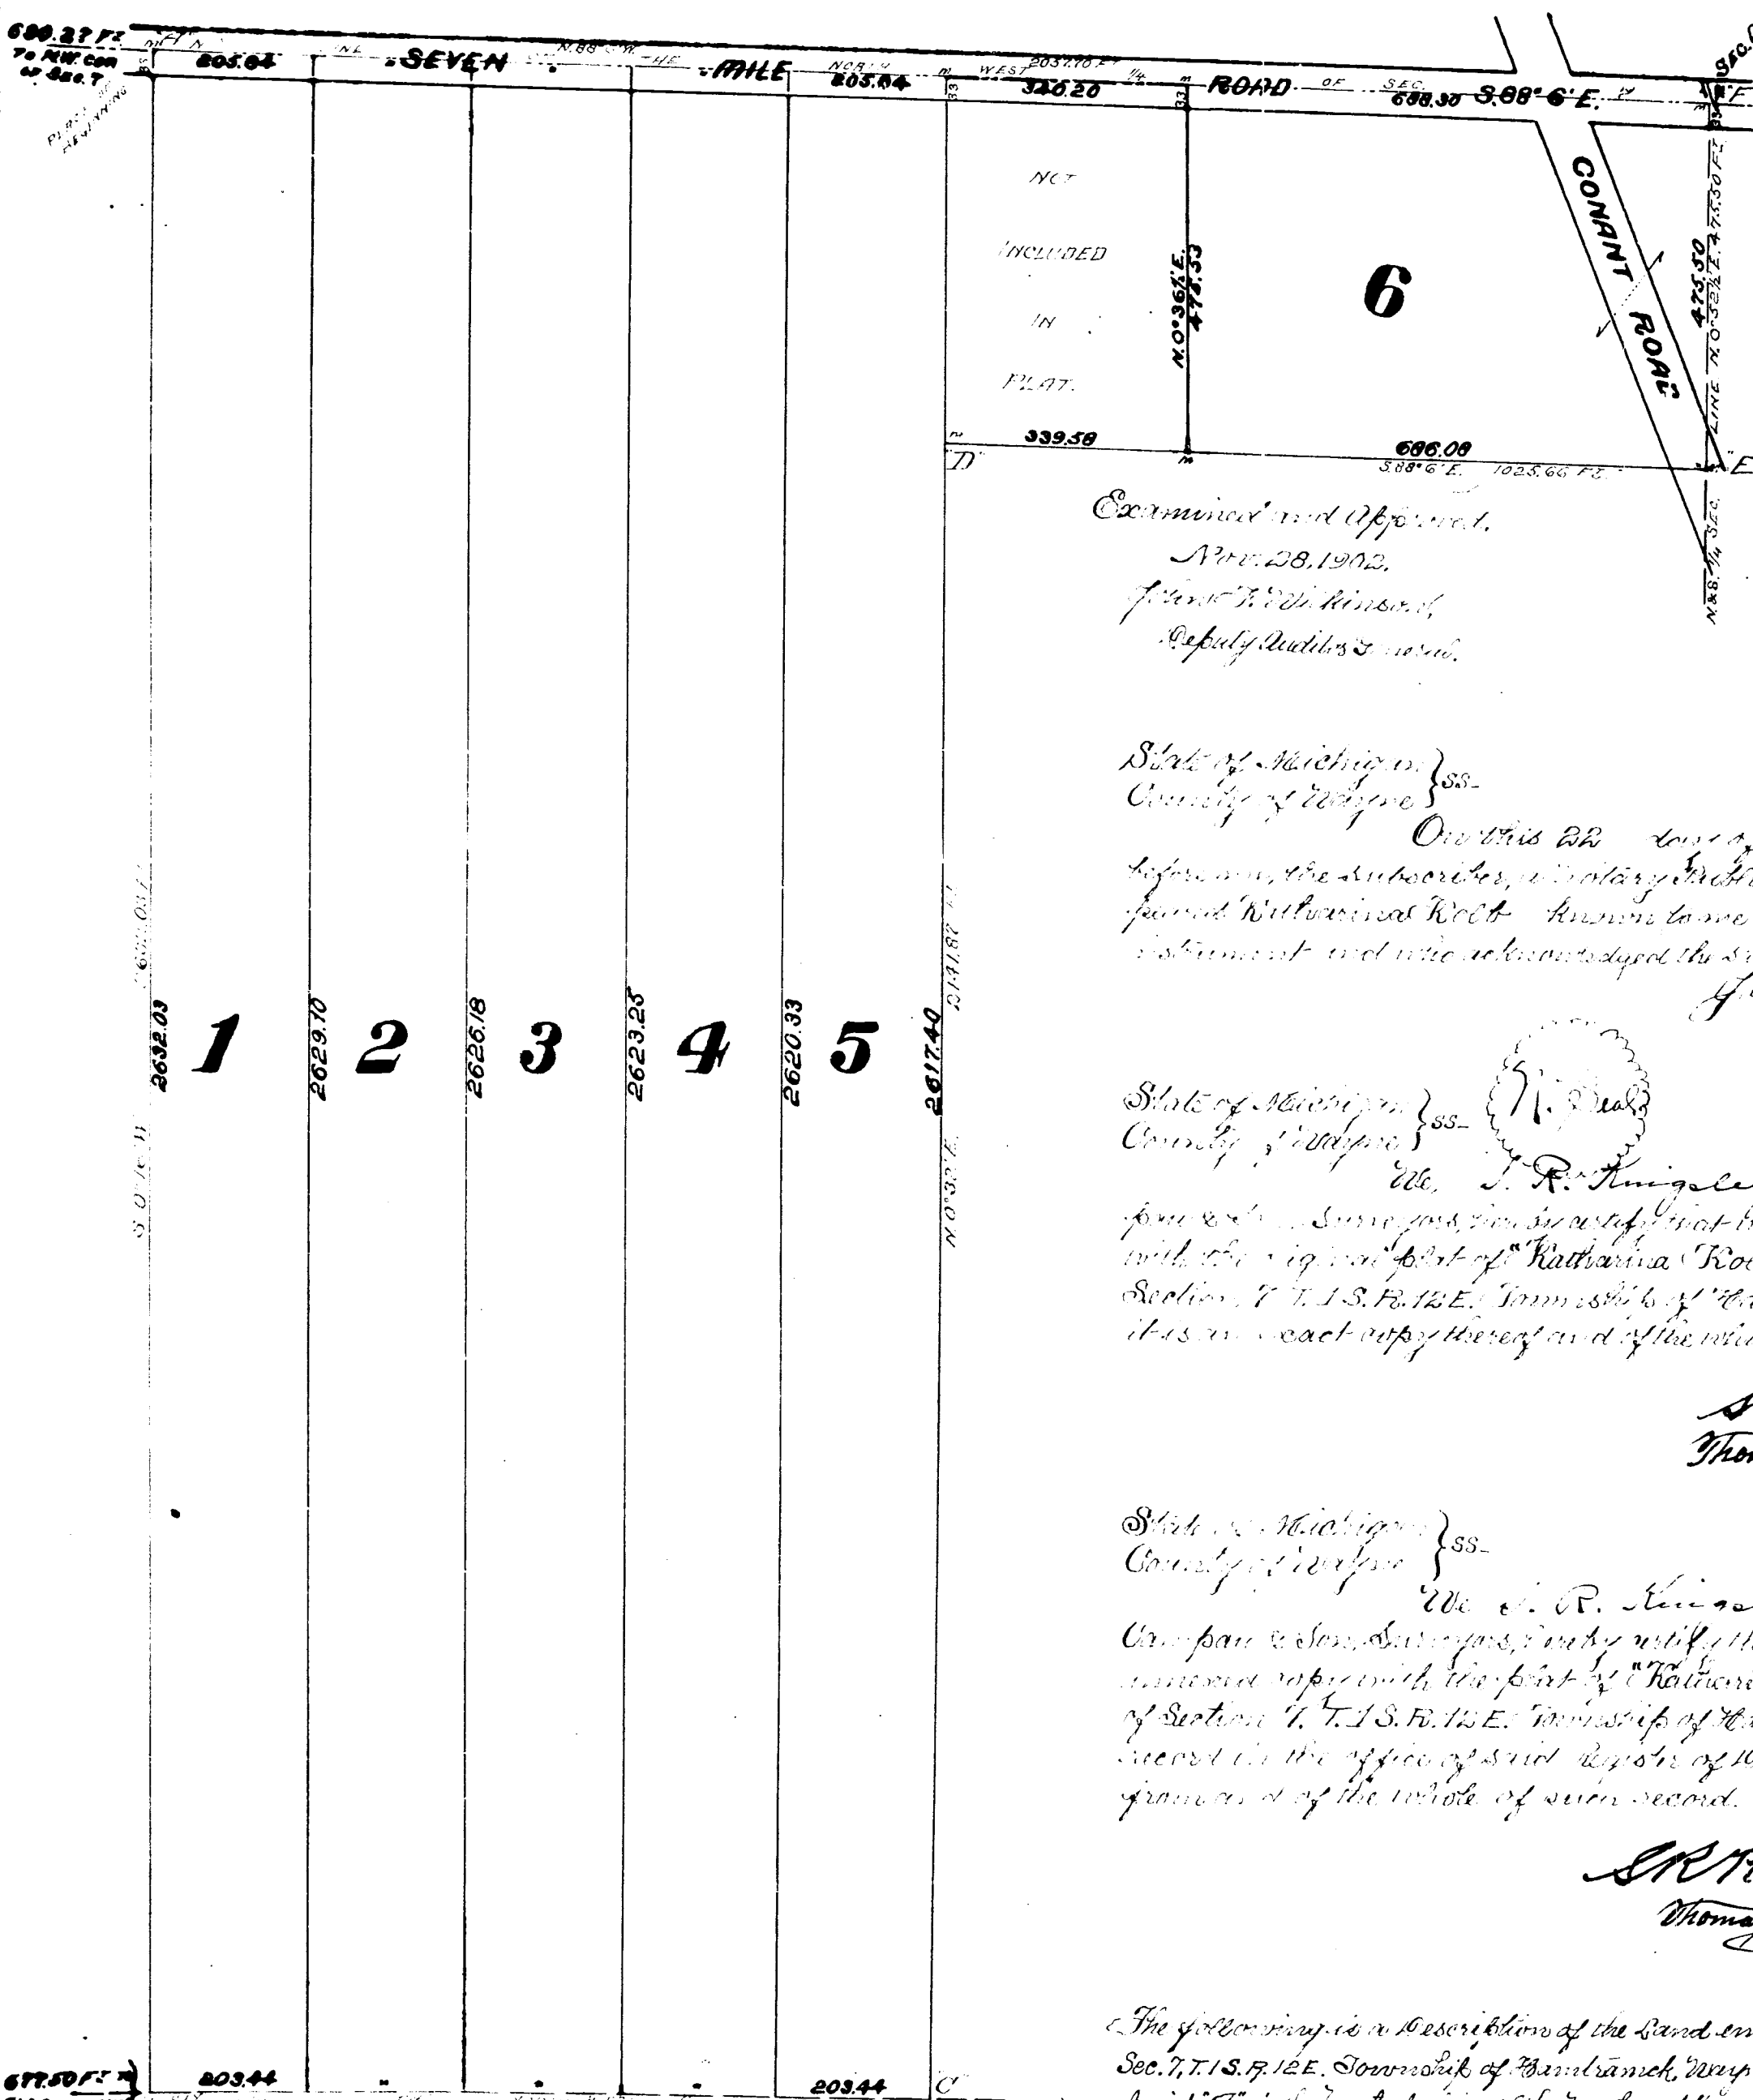

Know all Men by these Presents, That I, Katharina Kolb, have caused to be made for record this map of "Katharina Kolb's Subdivisions of Part of the N.W. 1/4 of Section 7, T. 1 S., R. 12 E., Township of Hamtramck, Wayne Co., Michigan" by Thomas Campbell & Son, Surveyors, and I hereby adopt the same and dedicate the same and set apart for the use of the public.

Witness my hand and seal this 28th day of November, A.D. nineteen hundred and two.
 Katharina Kolb
 In presence of
 John A. Klinger
 Joseph H. Klinger

Examined and Approved,
 Nov. 28, 1912.
 Frank W. Kinsley
 Deputy Auditor General

State of Michigan } ss.
 County of Wayne }

On this 28th day of November A.D. nineteen hundred and two before me, the Subscribed, a Notary Public in and for said County, personally appeared Katharina Kolb known to me to be the same person who executed the above instrument and who acknowledged the same to be her free act and deed.

State of Michigan } ss.
 County of Wayne }

On this 28th day of November A.D. nineteen hundred and two before me, the Subscribed, a Notary Public in and for said County, personally appeared John A. Klinger and Joseph H. Klinger, known to me to be the same persons who executed the above instrument and who acknowledged the same to be their free act and deed.

J. R. Kinsley, Register of Deeds and Thomas Campbell & Son, Surveyors.

State of Michigan } ss.
 County of Wayne }

On this 28th day of November A.D. nineteen hundred and two before me, the Subscribed, a Notary Public in and for said County, personally appeared John A. Klinger and Joseph H. Klinger, known to me to be the same persons who executed the above instrument and who acknowledged the same to be their free act and deed.

J. R. Kinsley, Register of Deeds and Thomas Campbell & Son, Surveyors.

The following is a Description of the Land embraced in this Plat, being Part of the N.W. 1/4 Sec. 7, T. 1 S., R. 12 E., Township of Hamtramck, Wayne Co., Michigan, as follows: Beginning at a point "A" in the northern line of the Northwest 1/4 of said Section 7 said point being 690.27 feet distant on a course of S. 88° 06' E. from the northwest corner of said Section 7 and running thence S. 80° 16' W. 2632.03 ft. to a stake in the southerly line of the N.W. 1/4 of said Sec. 7 "B", said stake being 77.50 feet distant from the southwest corner of said N.W. 1/4 of Sec. 7 and said distance S. 88° 54' E. along said southerly line of said N.W. 1/4 1017.30 feet to a stake "C"; thence N. 0° 32' E. 2141.87 feet to a point "D"; thence S. 88° 06' E. 1025.66 feet to a stake standing in the southerly line of said N.W. 1/4 of said Section 7 "E"; thence N. 0° 52' E. 475.50 feet along the easterly line of said N.W. 1/4 of said Sec. 7 to the northeast corner of the N.W. 1/4 of said "F"; thence N. 88° 06' W. along the northerly line of said N.W. 1/4 2057.70 feet to the place of Beginning.

RECEIVED AND FILED,
 IN AUDITOR GENERAL'S OFFICE,
 Dec. 2-1902
 John H. Kinsley
 Deputy Auditor General

REGISTER OF DEEDS OFFICE } ss.
 WAYNE COUNTY,
 This instrument was received for record this 2nd day of December, 1902, at 2:25 P.M. and recorded in Liber... of deeds, on page... as proper certificate was furnished in compliance with Sect. 185, of Senate Bill No. 199 File 212, Act of 1898.

I do hereby certify that the foregoing described is a correct one and that permanent monuments consisting of iron and oak stakes have been placed at points marked thereon shown at all angles in the boundaries of the land plotted and at all intersections of streets and alleys.

Thomas Campbell & Son,
 Surveyors.

57589

PLAT ----- JASON STEBBINS' SUBDIVISION, IN GREENFIELD TOWNSHIP.

Re petition of
Biltmore Land Co.
for vacation of
said plat.

ORDERED that so much of said plat described as
Lots 3 to 12 incl. and 25 -26-27, and Stebbins St.
south of the north line of Lots 12 and 25, in said Sub-
division be vacated.

Sept. 13, 1916.

Voucher 1157. --- 1916.

P. J. M. Hally,
Circuit Judge.

Vol. 139 page 11076 ✓

6

PLAT ----- KATHARINA KOLB'S SUBDIVISION, HAMTRAMCK TOWNSHIP.

In the matter of the petition
of the Scott Wimble Realty Cor-
poration et al., for the vacat-
ing of Lots One and Two and
part of Lot Six, of said
Subdivision.

ORDERED that Lots One and Two of said
Subdivision and that part of Lot Six described as
beginning at the point of intersection of the
center lines of the Seven Mile Road and Conant
Road; thence south 25 deg. e. 535.4 ft.; thence
south 2 deg. 2 min. w. 672.3 ft.; thence north
0 deg. 40 min. w. 475 ft.; thence north 2 deg.
50 min. e., 429 ft. to point of beginning, be
vacated.

June 10, 1916.

Alfred J. Murphy,
Circuit Judge.

Voucher 1161 --- 1916.

Vol. 20 page 1270 ✓

PLAT ----- KATHARINA KOLB'S SUBDIVISION, IN HAMTRAMCK TOWNSHIP.

In the matter of the petition of
the Leland Highlands Co. et al. for
vacating certain portions of said
plat.


ORDERED THAT the following described portion
of said plat be vacated:
All that portion of Katharina Kolb's Sub-
division of part of the N.W. 1/4 of Sec. 7, T. 1 S.
R. 12 E., described as beginning at the point of
intersection of the center lines of the Seven
Mile Road and the Conant Road; thence south 30
deg. e. 539.75 ft.; thence s. 87 deg. 50 min. w.
664.6 ft.; thence north 0 deg. 40 min. w. 476 ft.;
thence north 87 deg. 50 min. e. 429 ft. to the
point of beginning.

Dec. 16, 1916.

Patrick H. O'Brien,
Acting Circuit Judge.

Voucher 1162 --- 1916.

Vol. 20 page 1270 ✓

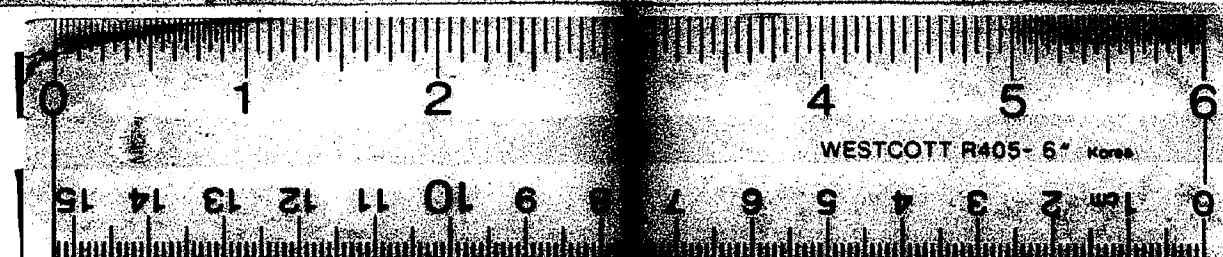

16 X

PLAT ----- JASON STEBBINS' SUBDIVISION, IN GREENFIELD TOWNSHIP.

Re petition of
Biltmore Land Co.
for vacation of
said plat.

ORDERED that so much of said plat described as
Lots 3 to 12 incl. and 25 -26-27, and Stebbins St.
south of the north line of Lots 12 and 25, in said Sub-
division be vacated.

Sept. 13, 1916.

Voucher 1157. --- 1916.

P. J. M. Hally,
Circuit Judge.

Vol. 139 page 11076 ✓

6

PLAT ----- KATHARINA KOLB'S SUBDIVISION, HAMTRAMCK TOWNSHIP.

In the matter of the petition
of the Scott Wimble Realty Cor-
poration et al., for the vacat-
ing of Lots One and Two and
part of Lot Six, of said
Subdivision.

ORDERED that Lots One and Two of said
Subdivision and that part of Lot Six described as
beginning at the point of intersection of the
center lines of the Seven Mile Road and Conant
Road; thence south 25 deg. e. 535.4 ft.; thence
south 2 deg. 2 min. w. 672.3 ft.; thence north
0 deg. 40 min. w. 475 ft.; thence north 2 deg.
50 min. e., 429 ft. to point of beginning, be
vacated.

June 10, 1916.

Alfred J. Murphy,
Circuit Judge.

Voucher 1161 --- 1916.

Vol. 20 page 1270 ✓

PLAT ----- KATHARINA KOLB'S SUBDIVISION, IN HAMTRAMCK TOWNSHIP.

In the matter of the petition of
the Leland Highlands Co. et al, for
vacating certain portions of said
plat.


ORDERED THAT the following described portion
of said plat be vacated:
All that portion of Katharina Kolb's Sub-
division of part of the N.W. 1/4 of Sec. 7, T. 1 s.
R. 12 e., described as beginning at the point of
intersection of the center lines of the Seven
Mile Road and the Conant Road; thence south 30
deg. e. 539.75 ft.; thence s. 87 deg. 50 min. w.
664.6 ft.; thence north 0 deg. 40 min. w. 476 ft.
thence north 87 deg. 50 min. e. 429 ft. to the
point of beginning.

Dec. 16, 1916.

Patrick H. O'Brian,
Acting Circuit Judge.

Voucher 1162 --- 1916.

Vol. 20 page 1270 ✓

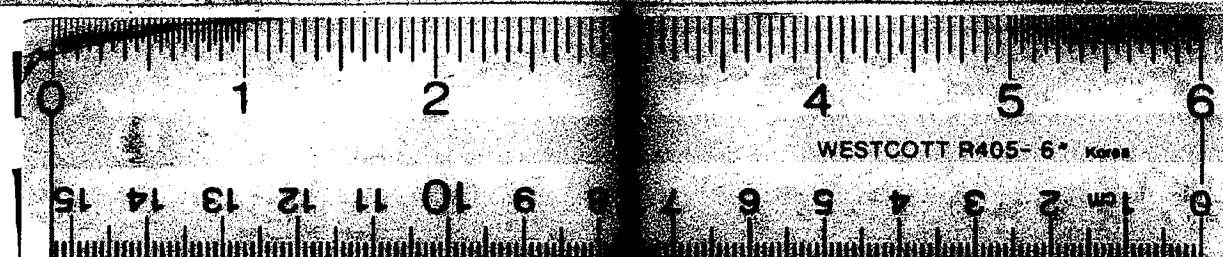

16 X