


Edward Carroll's Addition to the Village of Ontonagon Mich

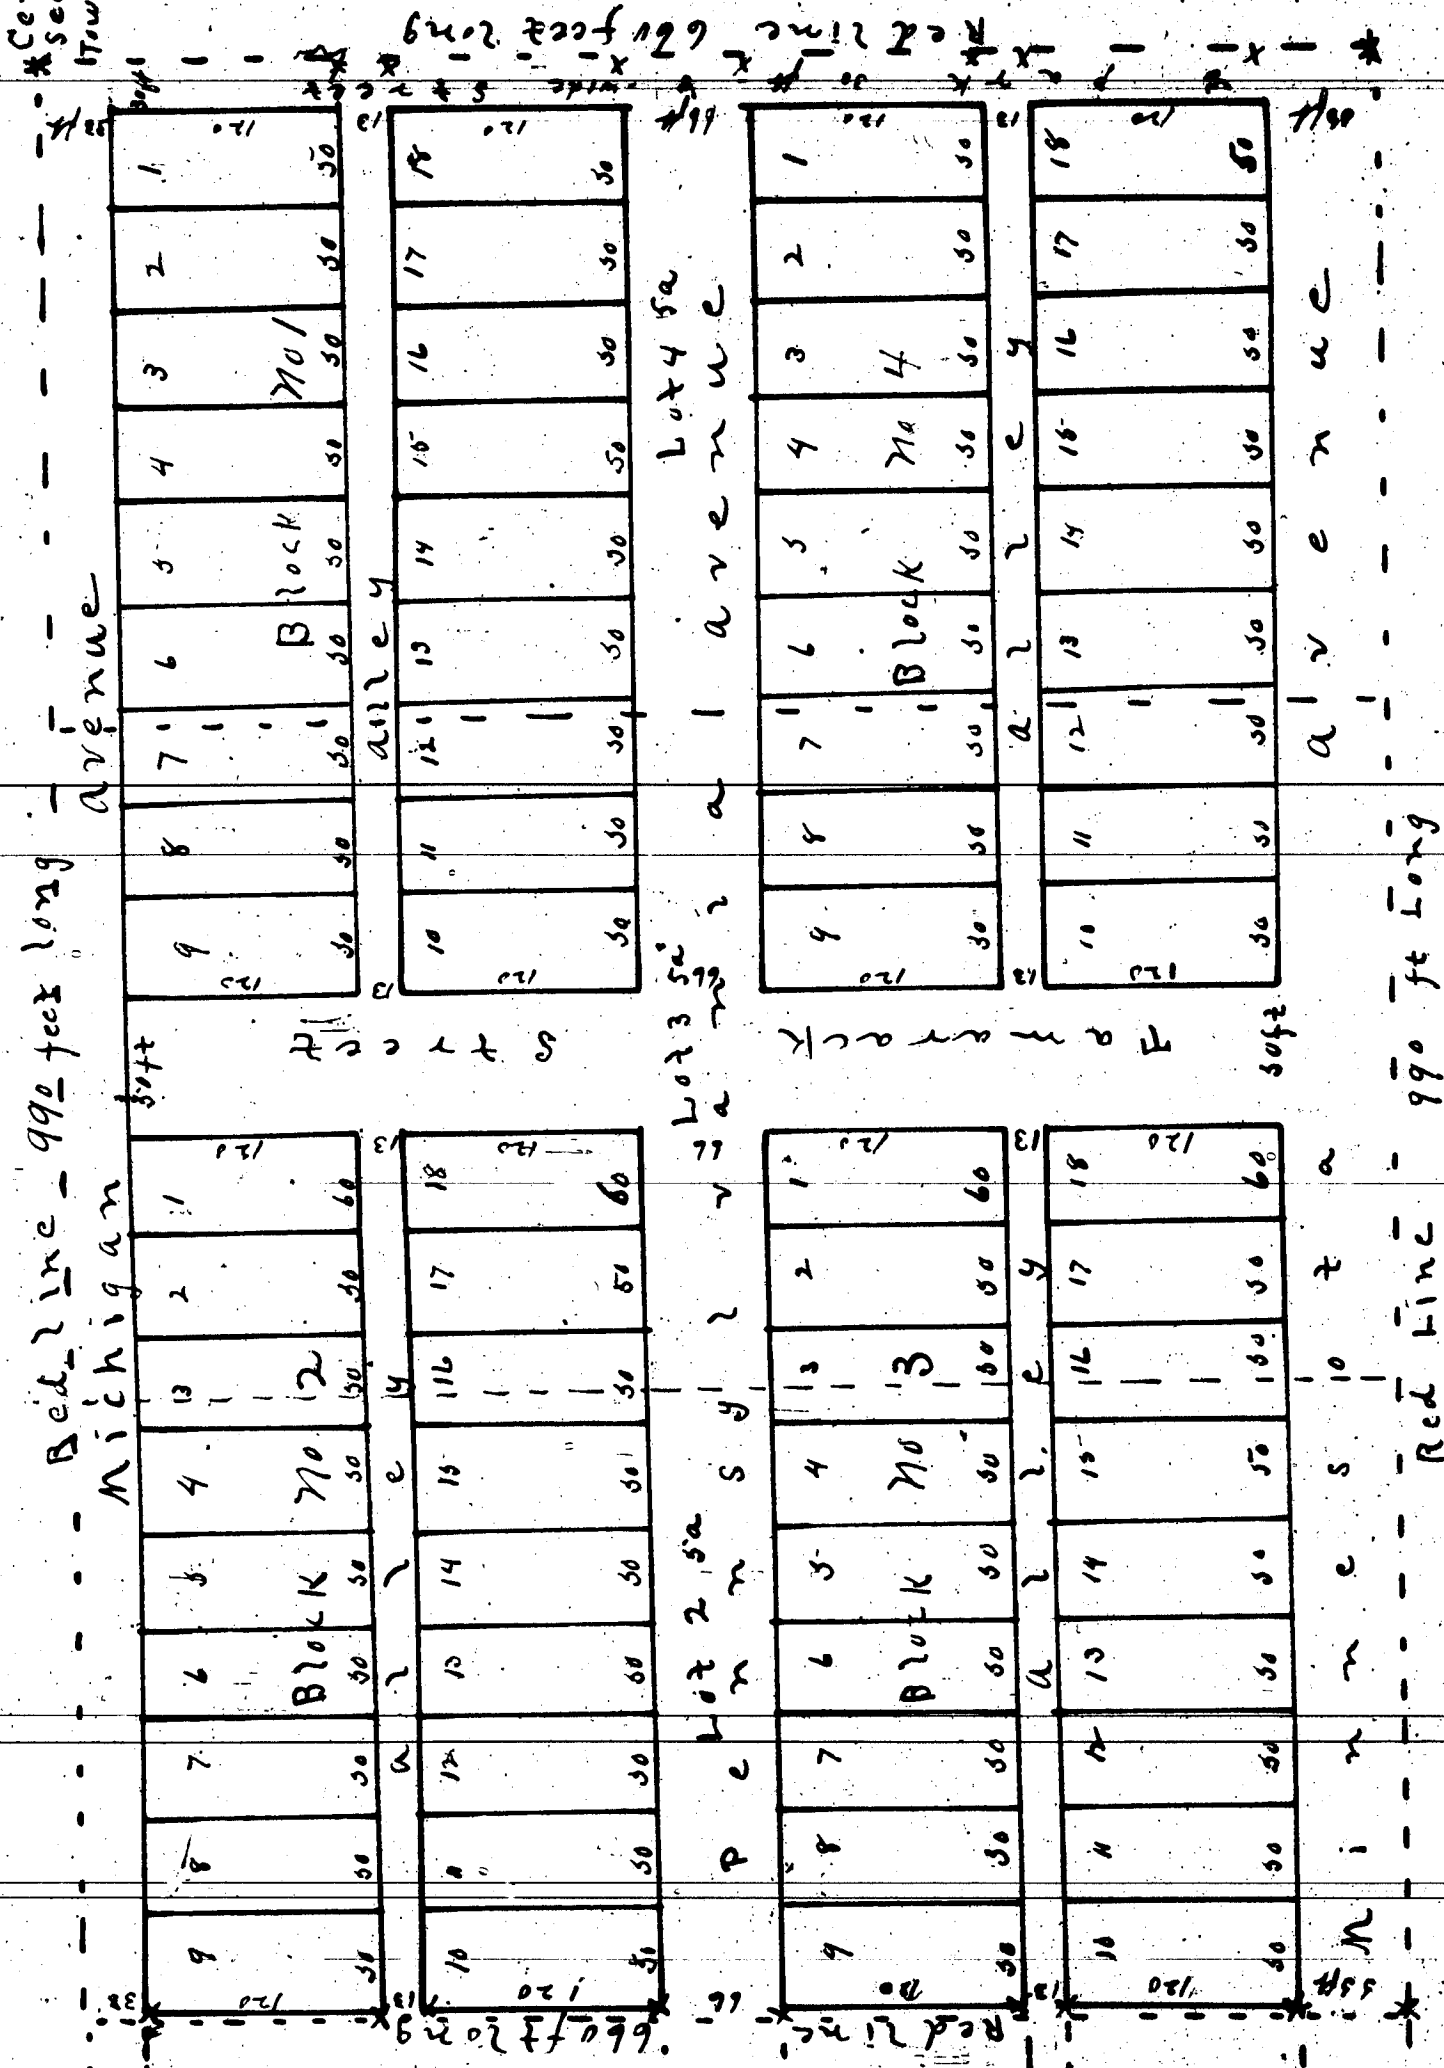

Dedication
 Know all men by these presents that we Edward Carroll as proprietors and Mary E Carroll his wife have caused the land embraced in the annexed plat to be surveyed laid out and platted to be known as Edward Carroll's addition to the Village of Ontonagon Mich and that the streets and allies as shown on said plat are hereby dedicated to the use of the public signed and sealed in presence of

State of Michigan
 County of Ontonagon
 On this first day of April 1904 before me a notary public in and for said County personally came the above named Edward Carroll and Mary E. Carroll his wife known to me to be the persons who executed the above dedication and who acknowledged the same to be their free act and deed.
 Margaret Smithers
 Henry Public Attorney Co. Mich
 Description of land platted
 The land embraced in the annexed plat of Edward Carroll's addition to the Village of Ontonagon is described as follows Lots 2, 3 & 4 of the Anglo American Land and Mining Companies Subdivision of the East half of the west quarter of section 30 Town 52 N Range 39 W marked and numbered in red 5 acres in each lot.

Surveyor's Certificate
 I hereby certify that the plat herein delineated is a correct map and that permanent monuments consisting of iron bars have been planted at points marked X as therein shown at all angles in the boundary of the land platted and at all intersections of streets or streets and allies
 Charles Oley
 Surveyor

Examined and Approved
 June 11 1904
 John F Wilkinam
 Deputy Auditor General
 State of Michigan
 County of Ontonagon

We John F Driess register of deeds and Charles Oley Surveyor hereby certify that we have each carefully compared this copy with the original plat of Edward Carroll's addition to the Village of Ontonagon Mich and that it is an exact copy thereof and of the whole of such original map or plat
 John F Driess Register of Deeds
 Charles Oley Surveyor

I hereby certify that this plat is a correct copy of the plat now on record in the Register of Deeds Office being made under the supervision of the Auditor General by having the plat on hand and affixing thereto a copy of the dedication and certificate.
 Dated this 24 day of May 1911
 John Robinson
 Clerk Aud. Gen. Off.

Registers Office
 County of Ontonagon
 Received for record the 9th day of September A.D. 1914 at 3 o'clock P.M. and returned in Liber 1 of Plat on page 16
 John F Driess
 Register of Deeds

