TOWN OF WEBSTER.


Ontonagon County

MICHIGAN.

I hereby certify that this plat is a correct copy of the plat now on record in the Register of Deeds office being made under the supervision of the Auditor General by tracing the plat on record and affixing thereto a copy of the dedication and certificates.

Dated this 24th day of May 1911
John Robinson
Clerk Aud. Gen. Dept.

James M. Cooper

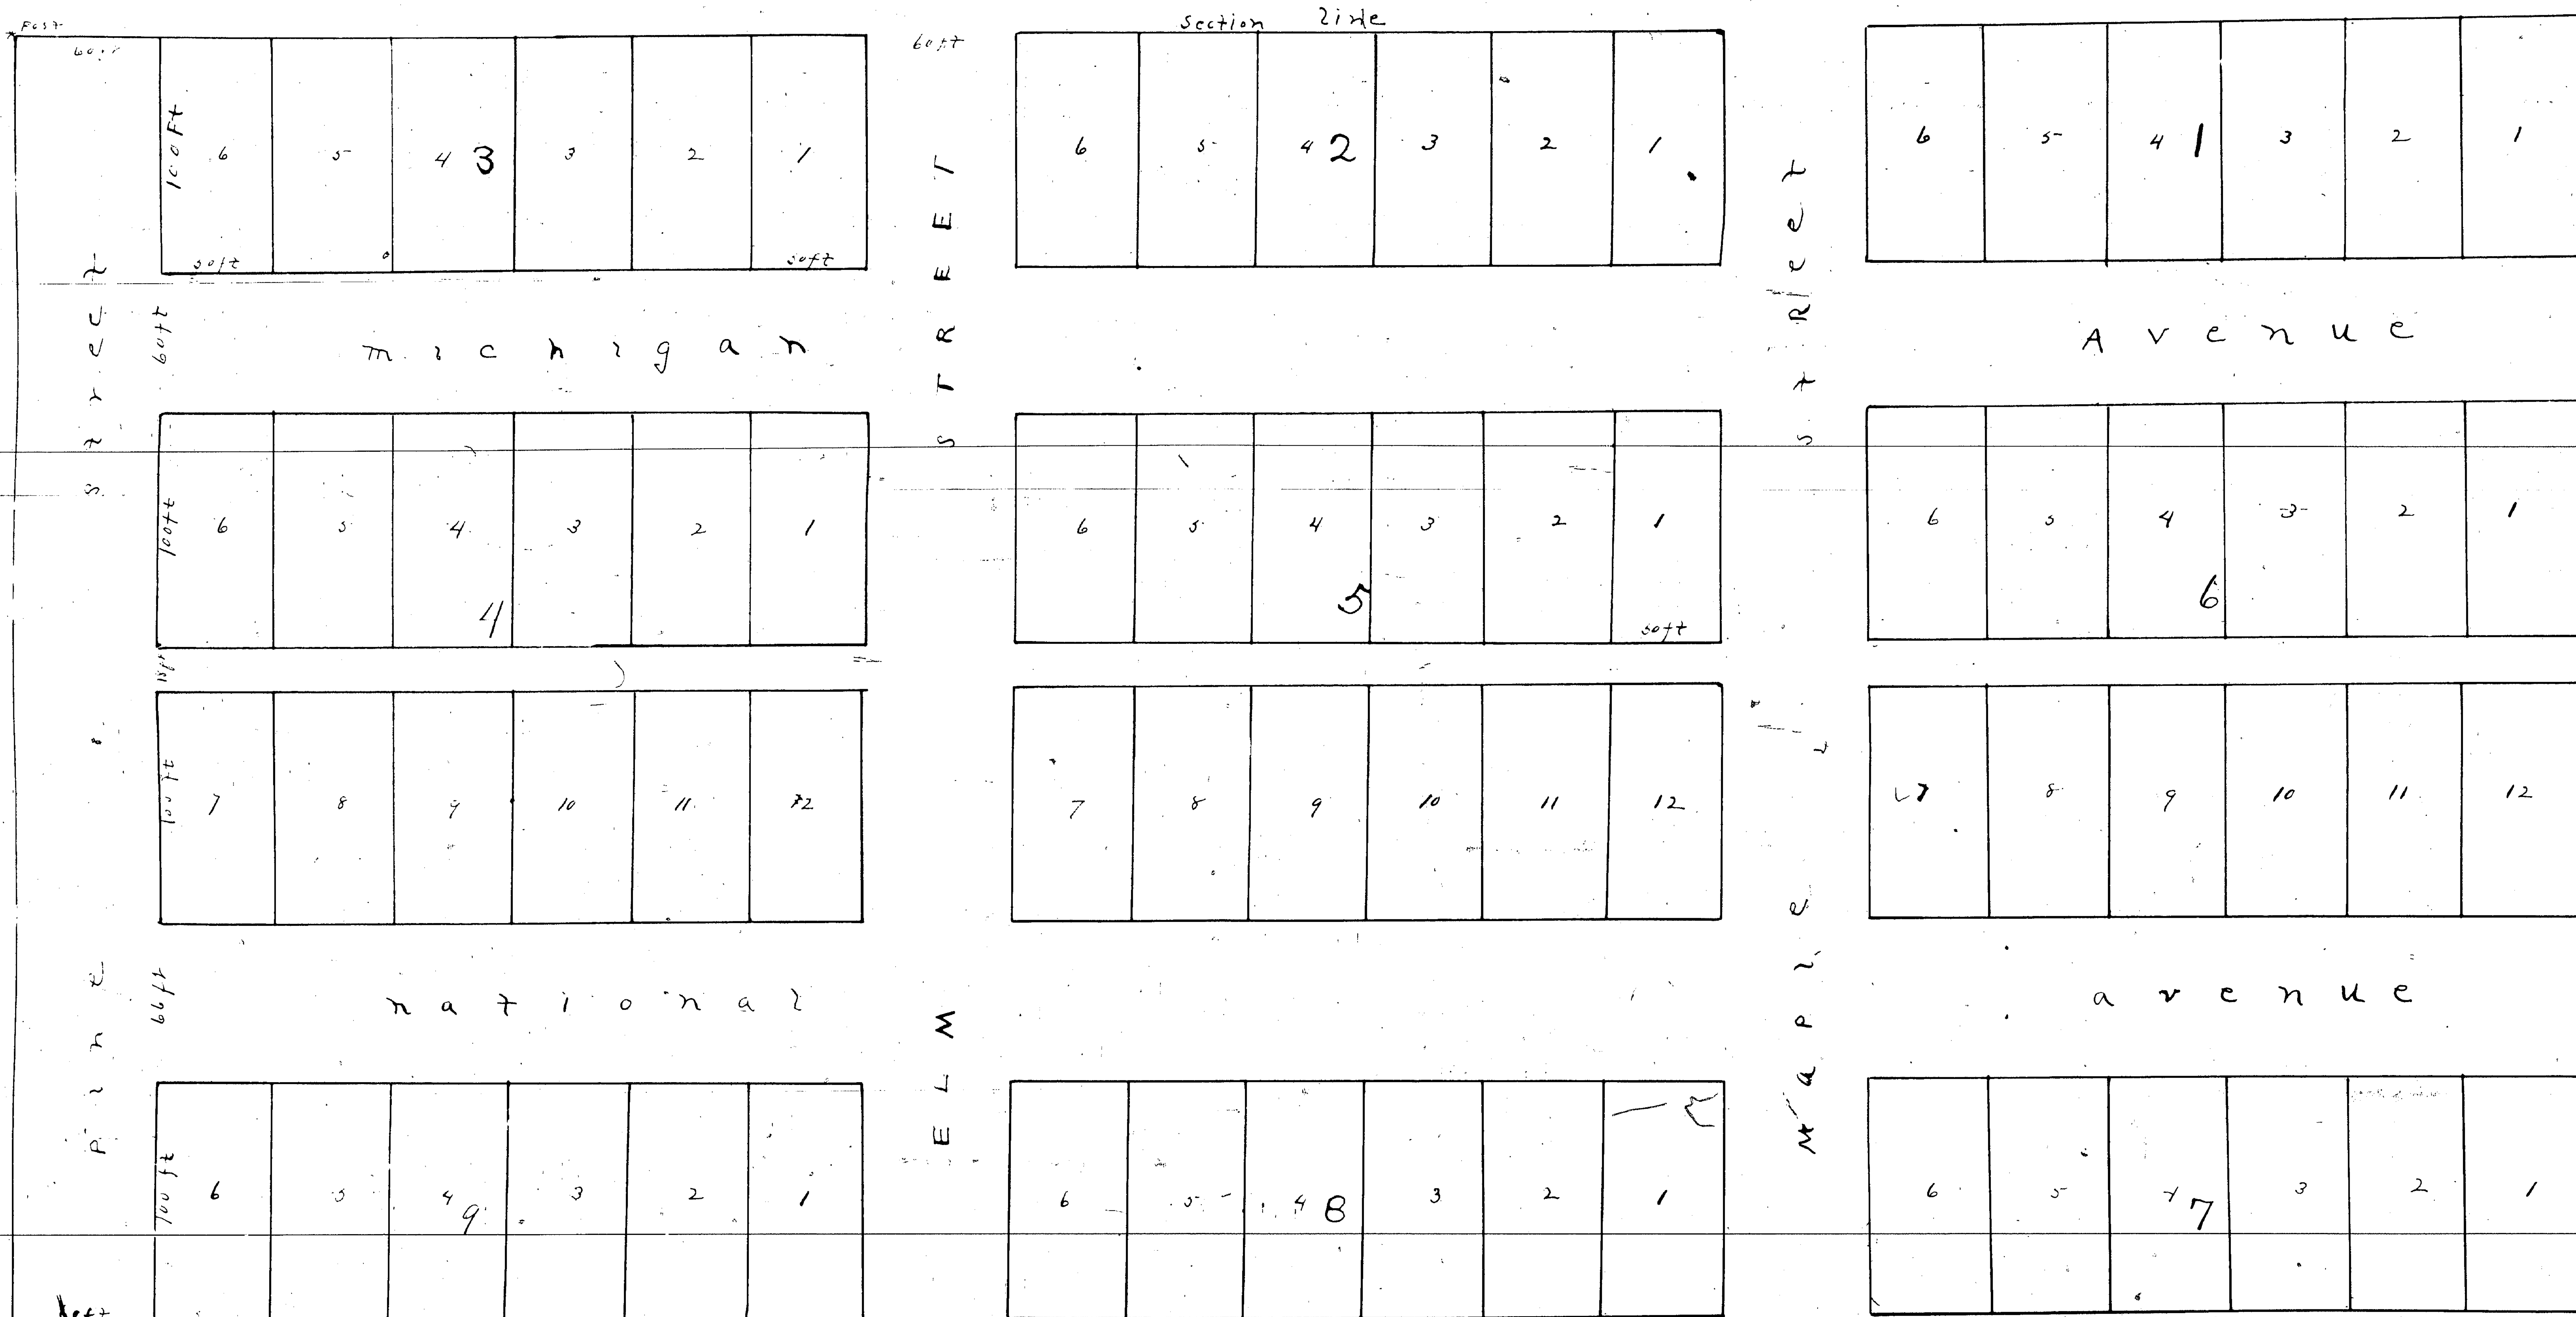

State of Pennsylvania }
City of Pittsburgh } ss

Be it remembered that before the subscriber a Commissioner in and for the State aforesaid duly commissioned and authorized by the Governor of the State of Michigan, personally appeared James M. Cooper and acknowledged that he had executed the within Plat + conveyance as his free act and deed, and affixed his seal thereto and further that the same was intended as a Townplot for a Village under the name of "Webster" surveyed and laid out into lots and blocks and platted for the purpose of a village as aforesaid in conformity with the Statutes of Michigan in such case made and provided, and I further certify that the person who made the said acknowledgment is personally well known to me to be the person who signed + sealed the same.

Robt. Arthurs Commissioner

Note. The Town of Webster is situated in Section 16
Town 50 North of Range 37 West

Scale fifty feet to an Inch

September, 3rd 1858

Charles Merryweather
Surveyor
Ontonagon