

MAP OF

GEO. D. RICHARDS

FIRST ADDITION TO



WOLVERINE

Cheboygan County Mich

Surveyed and Platted July A.D. 1905-

By O. S. Heyden C.L.

Scale 1 inch = 100 feet

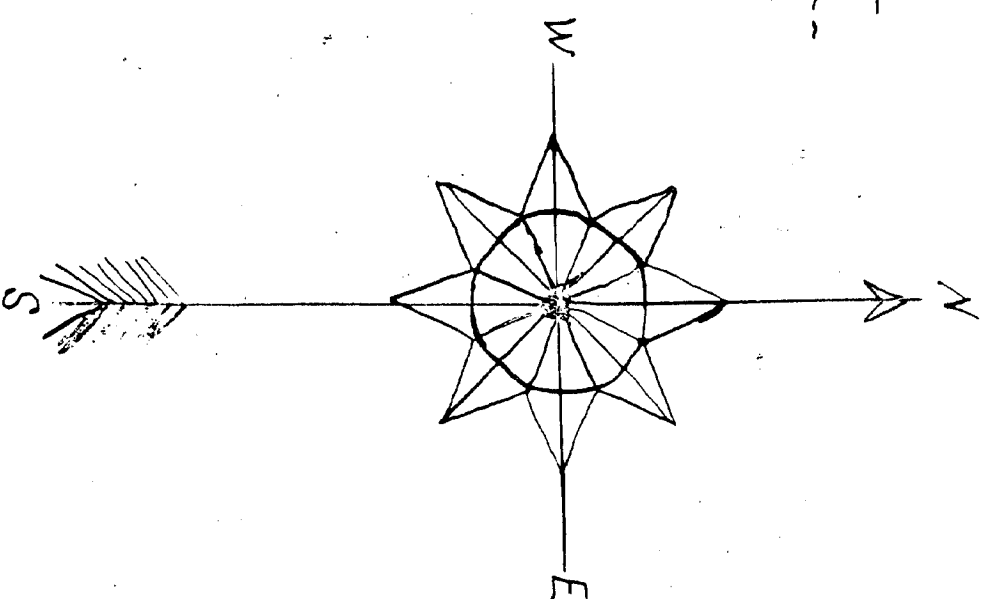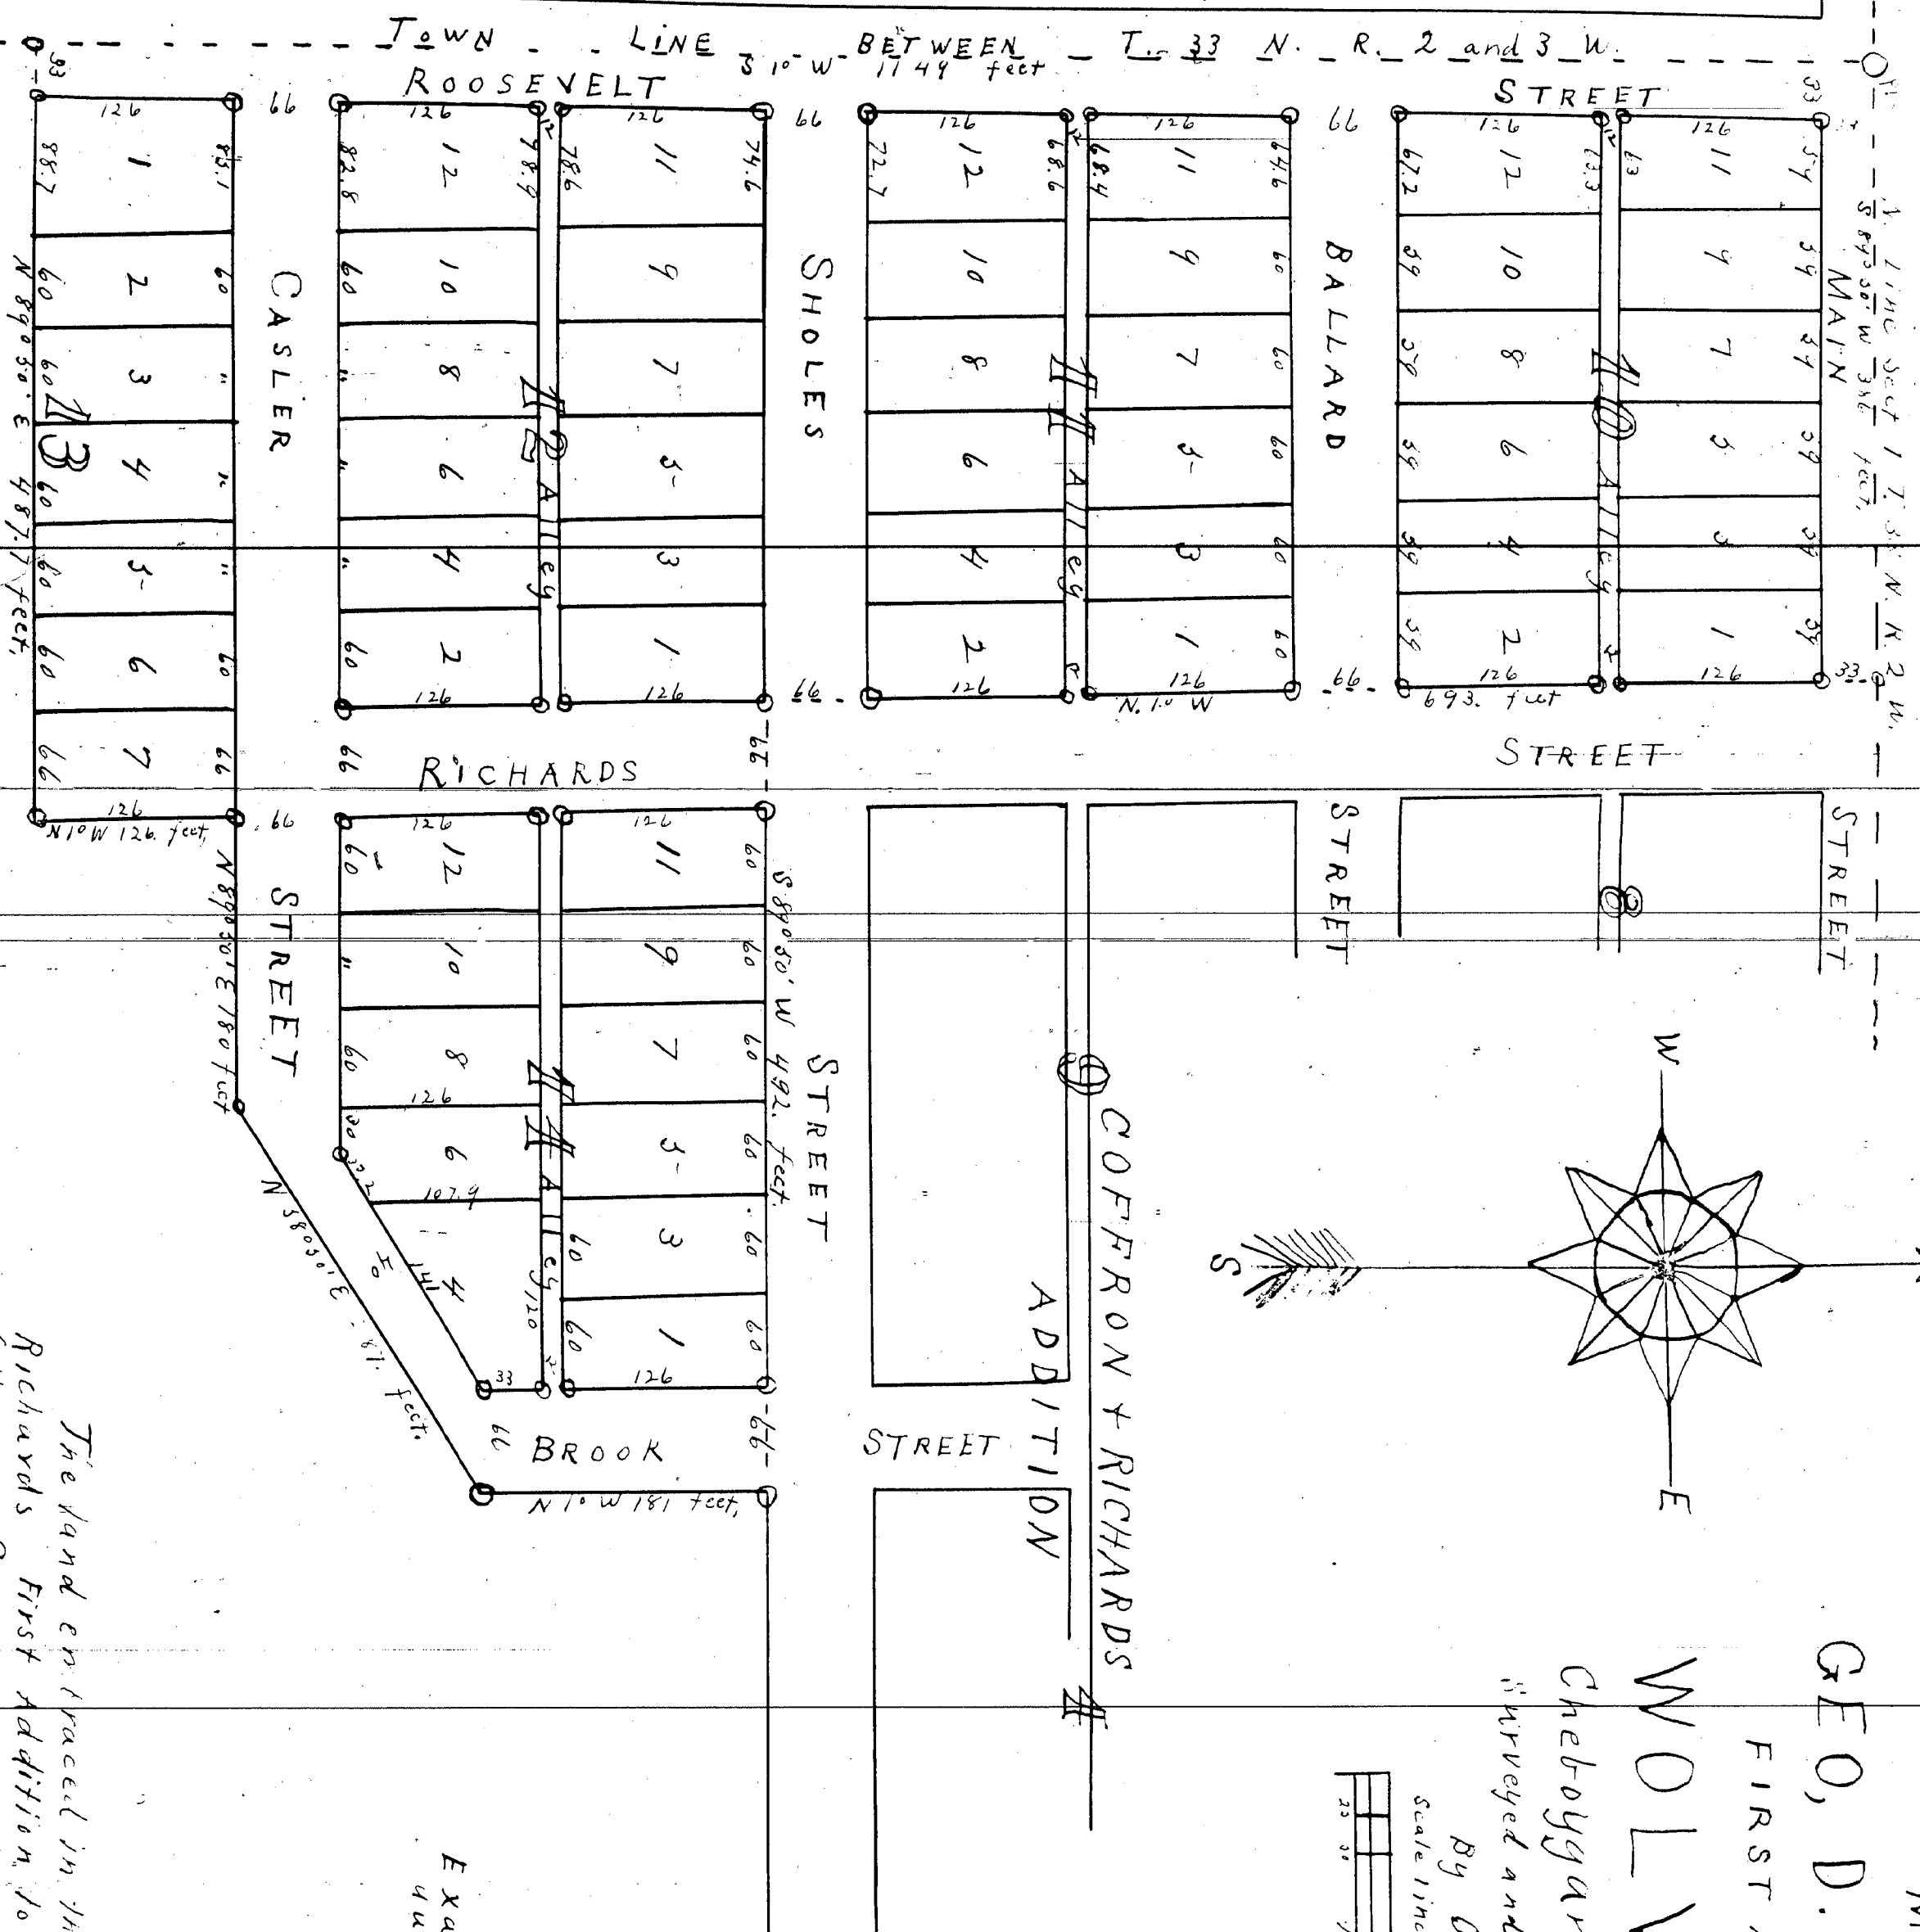

EXAMINED AND APPROVED
August 12, 1905-
John F. Walbridge
Deputy Auditor General

The land embraced in the annexed plat of Geo. D. Richards First Addition to Wolverine is described as follows: Commencing at the North-west corner of section 7 T. 33 N. R. 2 W. Thence S 10° W along section line 1149 feet Thence N 89° 30' E 487.1 feet Thence N 12° 12' 6" E 181 feet Thence N 89° 30' E 181 feet Thence N 10° W 181 feet Thence S 89° 30' W 492 feet Thence N 10° W 693 feet Thence S 89° 30' W 386 feet to the place of beginning.

I hereby certify that the plat herein delineated is a correct one and that permanent monuments, consisting of a cedar stake 3 inches by 3 inches and 20 inches long have been planted at points marked thus: O as therein shown at all angles in the boundaries of the land platted, and at all intersections of streets or streets and alleys

O. S. Heyden
Surveyor.

State of Michigan

County of Cheboygan

ss. We William F. Dew Register of Deeds, and O. S. Heyden Surveyor, hereby certify that we have each carefully compared this copy with the original plat of Geo. D. Richards First Addition to Wolverine and that it is an exact copy thereof and of the whole of such original map or plat,

William F. Dew, Register of Deeds
O. S. Heyden, Surveyor.

Know all Men by these Presents, That we Geo. D. Richards and Susie C. Richards his wife, as proprietors, have caused the land embraced in the annexed plat to be surveyed, laid out and platted, to be known as Geo. D. Richards First Addition to Wolverine. and that the streets and alleys as shown on said plat are hereby dedicated to the use of the public.

Geo. D. Richards (1.5)

John E. Higgins

Eloyd V. Richards

Susie C. Richards (2.5)

State of Michigan

County of Cheboygan

ss. On this 24th day of August 1905 before me a Notary Public in and for said County personally came the above named Geo. D. Richards and Susie C. Richards his wife known to me to be the persons who executed the above dedication and acknowledged the same to be their free act and deed.

John E. Higgins Notary Public Cheboygan Co. Mich
My Commission expires Dec 31st 1906

Seal

I hereby certify that this plat is a correct copy of the plat now on record in the Register of Deeds Office being made under the supervision of the Auditor General by tracing the plat on record and affixing there to a carefully compared copy of the dedication and certificates.

Dated this 22nd day of June 1911

John Robinson
Clerk and Genl. Dpt.

Registers Office
Cheboygan County
Received for record this 22nd day of August A.D. 1905-
at 10:30 o'clock A.M. and recorded
in Liber 2 of Book of Plats
on page 33.

William F. Dew Register