
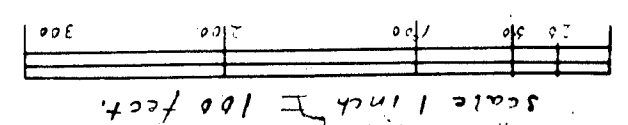


MAP OF
C.A. STOW'S ADDITION
TO THE
VILLAGE OF TOWER
Cheboygan County
MICHIGAN.
Surveyed and Platted Sep. AD 1904.
By O.S. Heyden C.E.

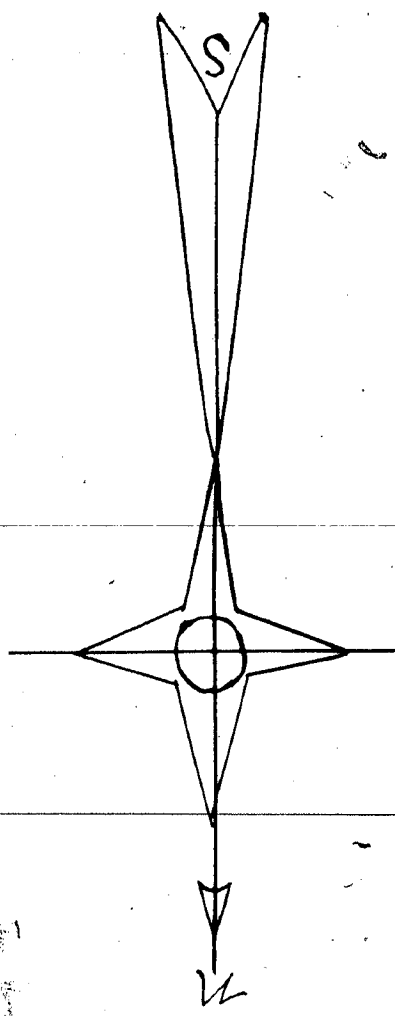

The land embraced in the annexed plat of C.A. Stow's Addition to the Village of Tower, is described as follows: Commencing at a stake 693 feet west of the quarter post between said sections, Thence N 86° 45' W along section line 62.7 feet to the 1/8 post. Thence S 2° 17' W 1313.5 feet along 1/8 line. Thence S 86° 45' E along the 1/8 line 627 feet. Thence N 2° 17' E 1313.5 feet to place of beginning.

I hereby certify that the plat hereon delineated is a correct one and that permanent monuments consisting of a cedar stake 3"X3"X24" have been planted at points marked thus: X as thereon shown at all angles in the boundaries of the land platted, and at all intersections of streets or streets and alleys. O.S. Heyden Surveyor


State of Michigan } ss We
County of Cheboygan }
Register of Deeds, and O.S. Heyden Surveyor, hereby certify that we have each carefully compared this copy with the original plat of C.A. Stow's Addition to the Village of Tower, and that it is an exact copy thereof and of the whole of such original map or plat. William F. Dew
O.S. Heyden
Register of Deeds

State of Michigan } ss We William F. Dew
County of Cheboygan }
Register of Deeds, and O.S. Heyden Surveyor, hereby certify that we have each carefully compared the annexed copy with the plat of C.A. Stow's Addition to the Village of Tower, now of record in the office of said Register of Deeds, and that it is a true transcript therefrom and of the whole of such record. William F. Dew
O.S. Heyden
Register of Deeds

Know all Men by these Presents,
That we Charles A. Stow and Mamie Stow his wife, as proprietors, have caused the land embraced in the annexed plat to be surveyed, laid out and platted, to be known as C.A. Stow's Addition to the Village of Tower, and that the streets and alleys as shown on said plat are hereby dedicated to the use of the public.
Signed and sealed in presence of
Agnes M. Richards }
Leonard J. Shaw }
Charles A. Stow L.S.
Mamie Stow L.S.

State of Michigan } ss
County of Cheboygan }
On this 15 day of September 1904, before me a Notary Public in and for said county, personally came the above named Charles A. Stow and Mamie Stow his wife, known to me to be the persons who executed the above dedication and acknowledged the same to be their free act and deed.
Leonard J. Shaw
Notary Public Cheboygan Co Mich
My Commission Expires June 10 1905
Examined and Approved Sept 17, 1904
John F. Wilkinson
Deputy Auditor General.

Shirley certify that this plat is a correct copy of the plat now on record in the Register of Deeds of the County of Cheboygan, and that it is a true transcript thereof and of the whole of such record. William F. Dew
O.S. Heyden
Register of Deeds

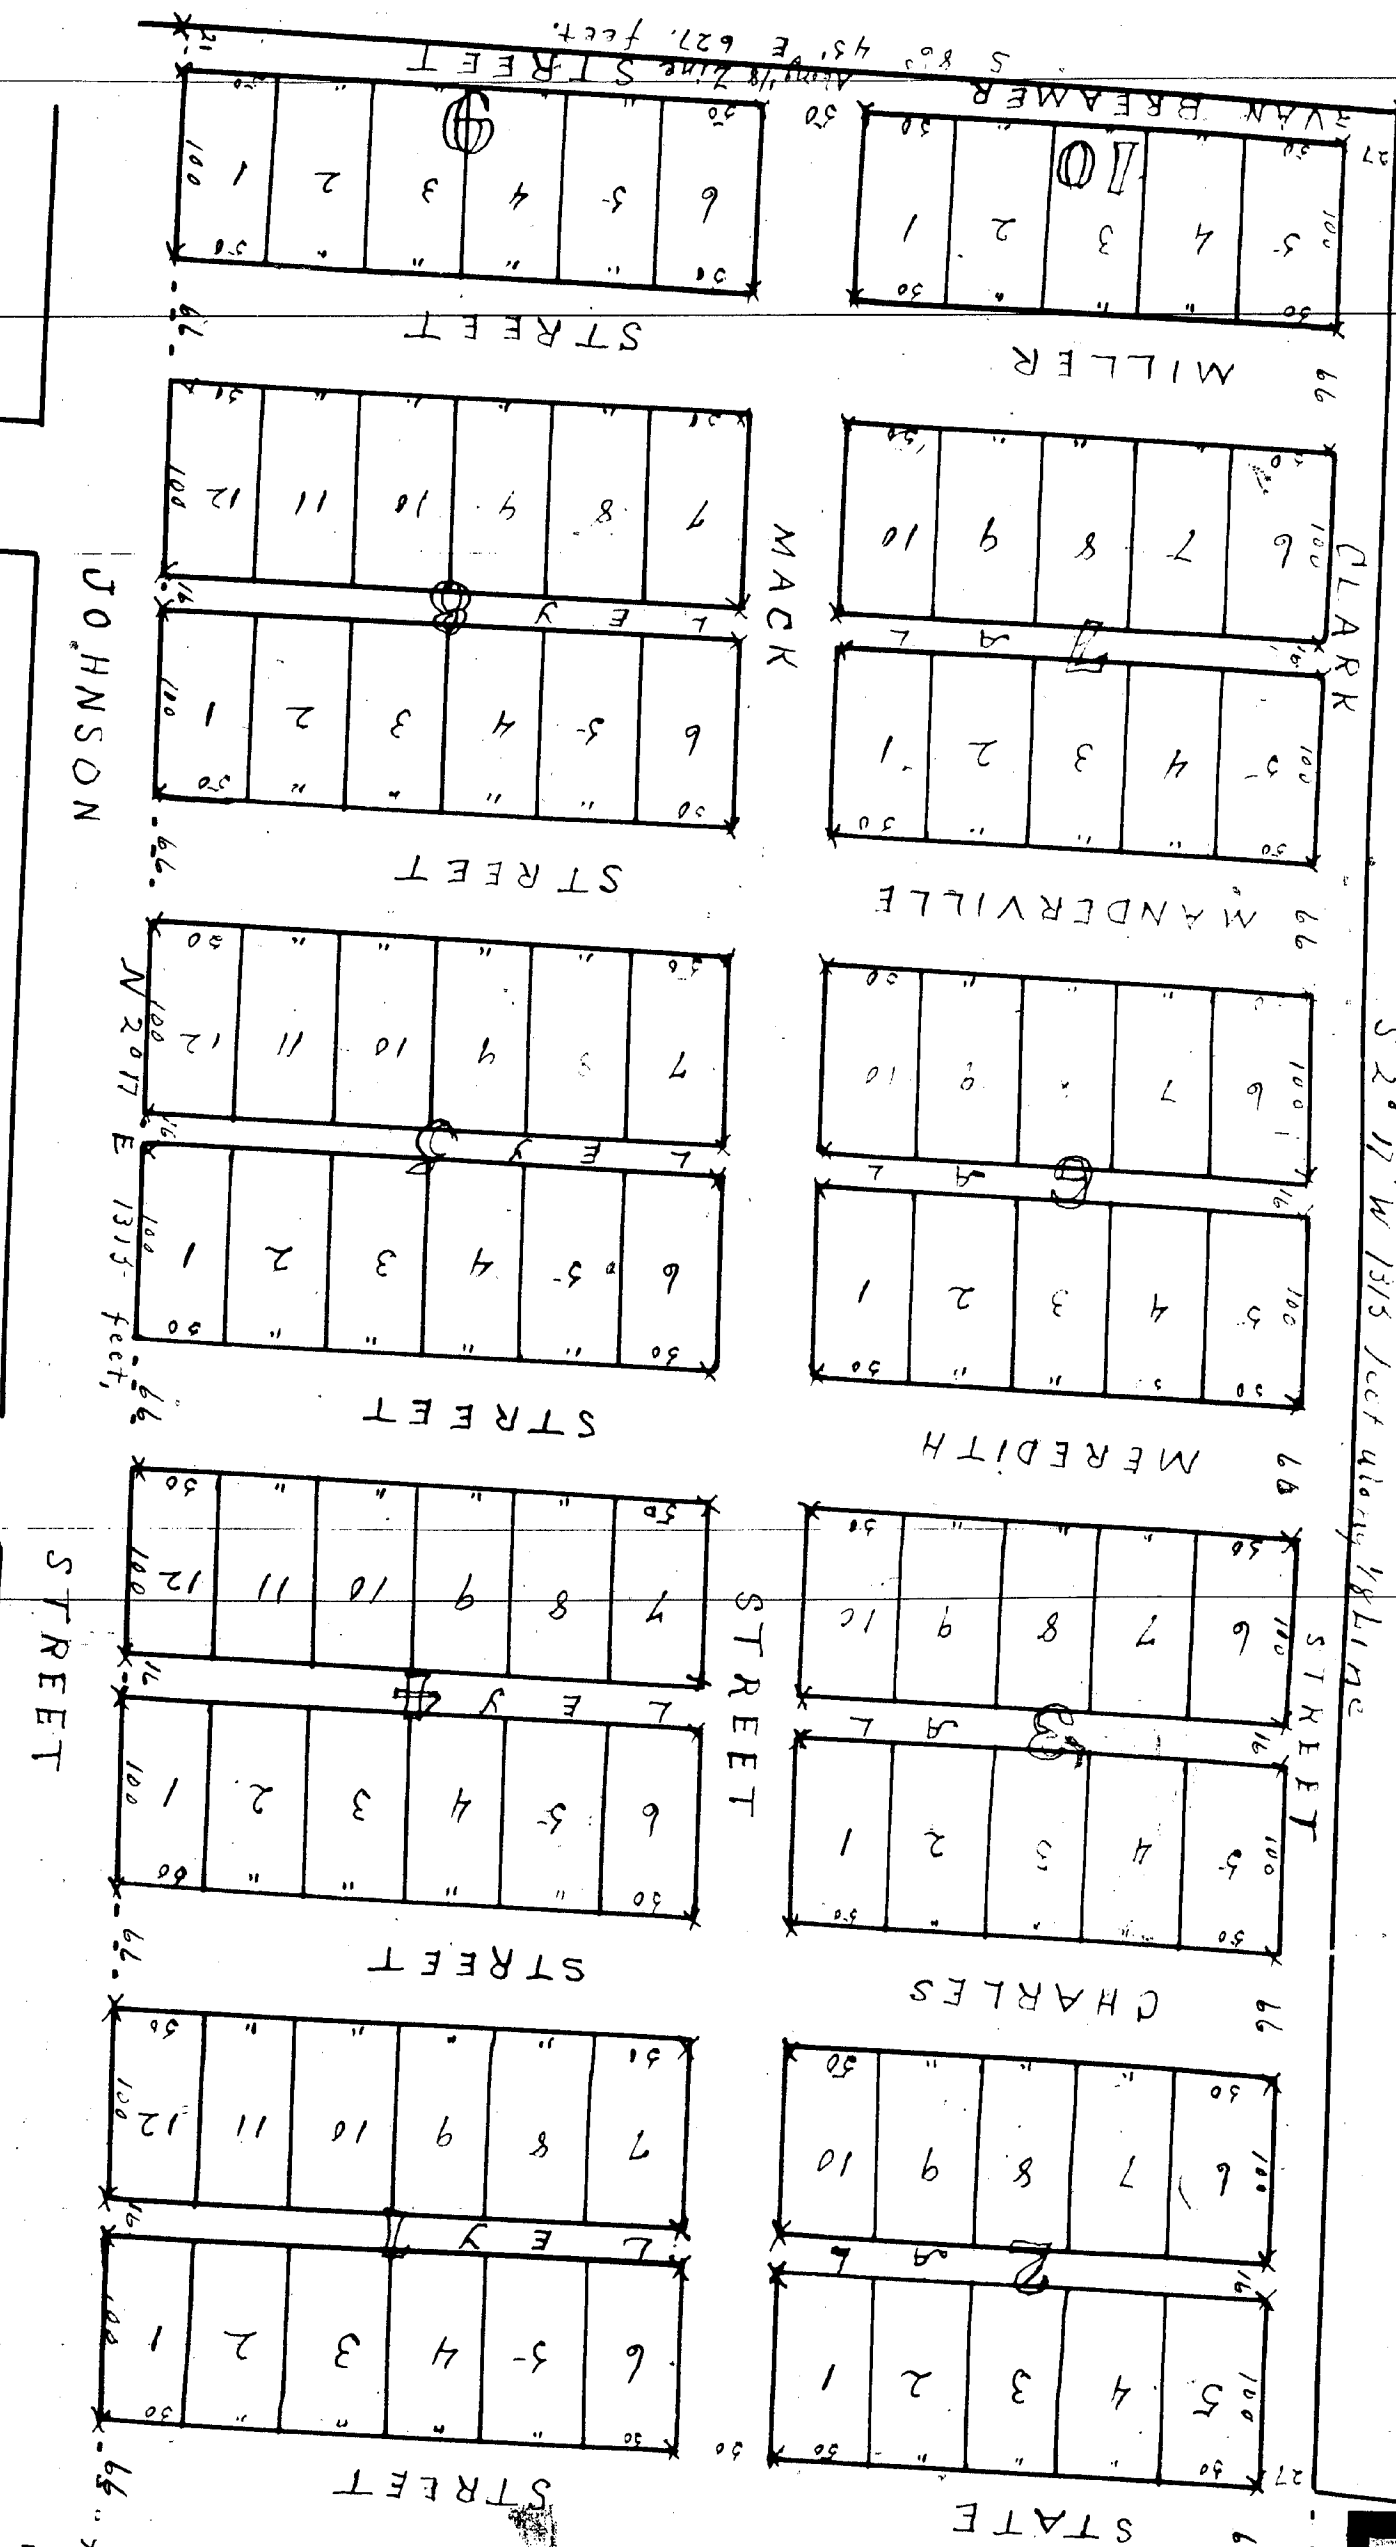

REGISTER'S OFFICE
County of Cheboygan
Received Record the 22nd
day of September A.D. 1904
at 10:48 o'clock A.M. and recorded
in Liber No. 2
of Book of Plats
William F. Dew
Register