

M W HORNES PLAT

FOR THE EXTENSION OF the VILLAGE OF CHEBOYGAN

Cheboygan County Michigan

Surveyed May 26th 1852

BY

James M. Greig Deft. Co. Surveyor

Co. of Mackinac

St of Michigan

I hereby certify that the within Plat is a true copy
of the Original now on file or on Record at Mackinac
Edward M. Greig Register
September 25th 1858


State of Michigan } ss
County of Cheboygan } We Arthur F. Watson Register of Deeds,
and Oliver S. Heyden Surveyor } hereby certify that we have each
carefully compared the annexed copy with the plat of M. W.
Hornes' plat of the Village of Cheboygan now on record in the Office of
Register of Deeds and that it is a true transcript thereof and of the
whole of such plat now on record.
In Presence of

State of Michigan } ss
County of Cheboygan } Arthur F. Watson Register of Deeds
for the County of Cheboygan and Oliver S. Heyden
Surveyor who made the attached map or plat, being each
duly sworn say that they have each carefully compared
the annexed map or plat with the original plat of
M. W. Hornes' plat of the Village of Cheboygan now on record
in the Register of Deeds Office for said County of Cheboygan
and that the same is an exact transcript of such
all and every part of such original map and of
the whole thereof.
In witness whereof we have hereunto set our
hands and seals this 13th day of January 1890
in presence of

Arthur F. Watson L.S.
O. S. Heyden L.S.
Surveyor

Acknowledged Subscribed
and sworn to before me
this 13th day of January 1890
Wm. H. Cross
Notary Public in
and for said county

Jacob Sammon's Plat
of Part of
CHEBOYGAN VILLAGE
Surveyed by
Isaac Whitcher
July 7th 1851

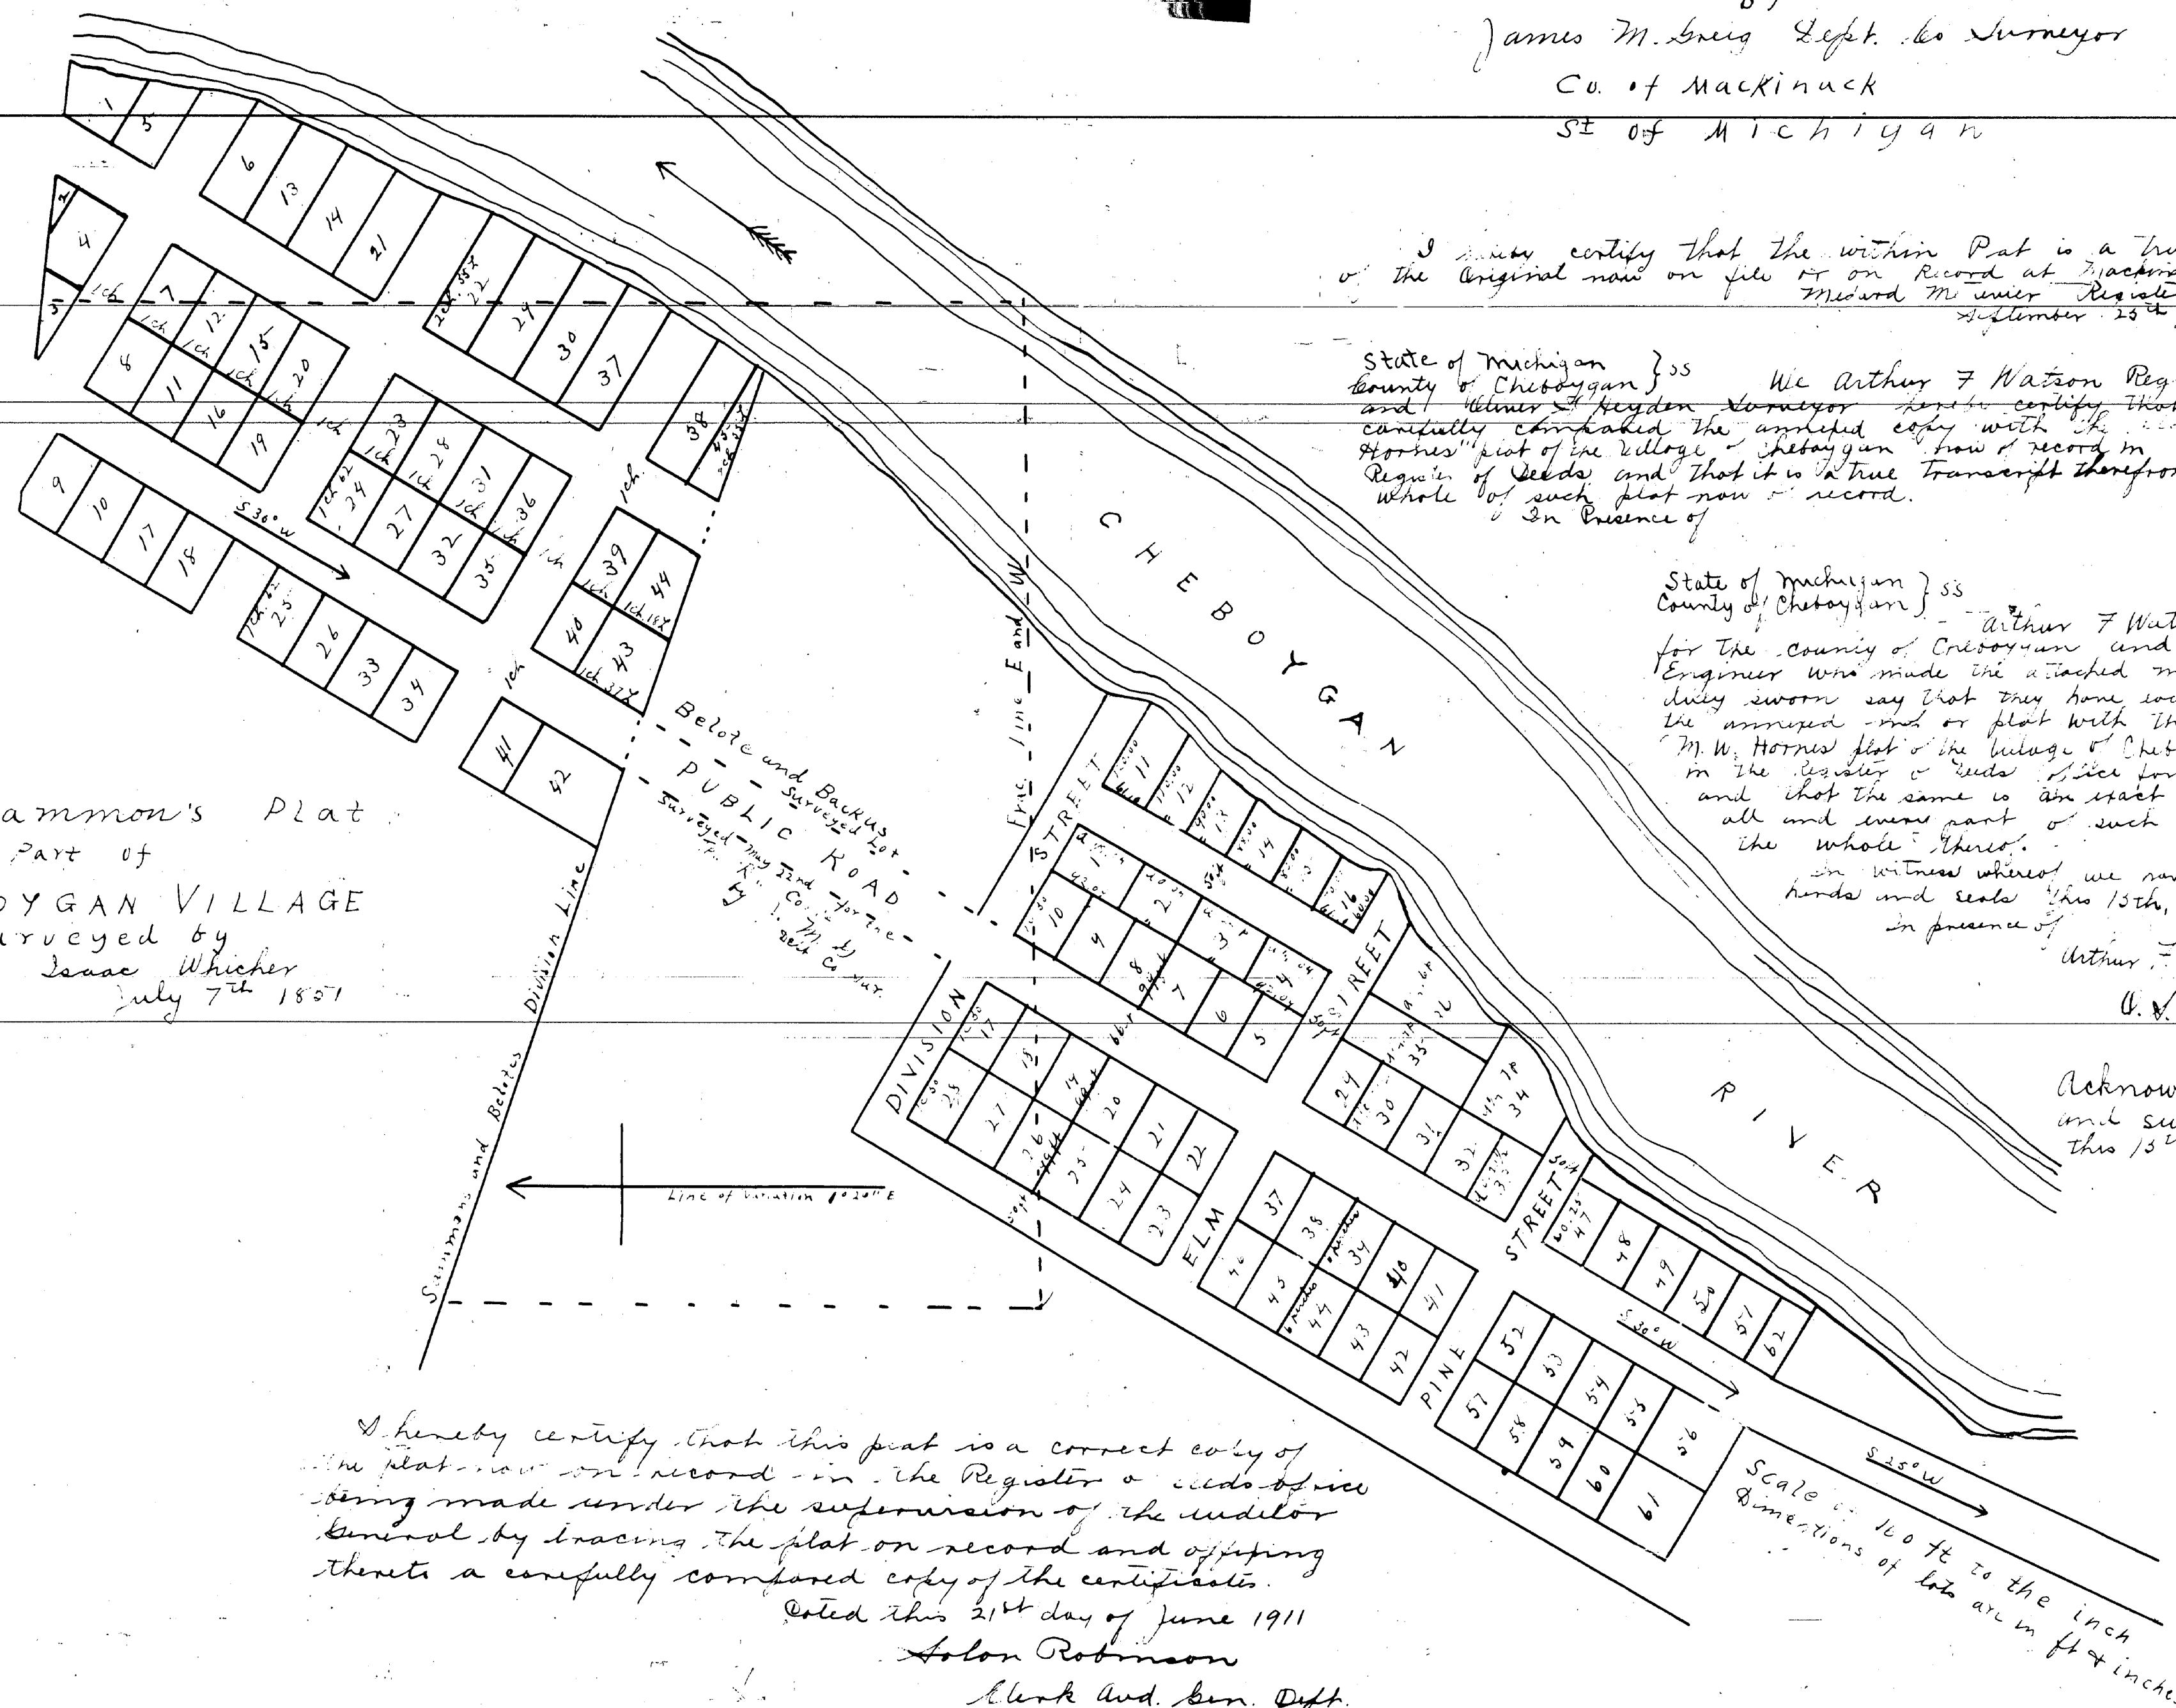

I hereby certify that this plat is a correct copy of
the plat now on record in the Register of Deeds Office
being made under the supervision of the Auditor
General by tracing the plat on record and affixing
thereto a carefully compared copy of the certificate.
Dated this 21st day of June 1911
Solon Robinson
Clerk and Gen. Deft.

PLAT ---- M. V. BURNES ADDITION TO VILLAGE OF CHEBOYGAN.

John M. Myer & Wife
to
The City of Cheboygan

Commencing on the Westerly
line of Main Street at a point 20 feet Southerly
from the Northwesterly corner of the Southerly
half of Lots 20 and 21 in M. V. Burnes Addition
to the Village (now City) of Cheboygan; thence
Southerly on a line parallel to and 20 feet from
the Southerly line of the Southerly half of said
Lots 20 and 21 to Main Street; thence
Southerly 20 feet, more or less to the Southerly
corner of said Lots 20 & 21; thence Southerly
on the Southerly line of said Lots 20 & 21
to Main Street; thence Southerly 20 feet,
more or less to place of beginning for Street
purpose.

Deed Dated October 6, 1894.

Curts & Taylor
Plat Examiners.

Vol. 151. page 18714.
Recorded for record Nov. 8, 1894 and recorded in
Index 5, page 488.

PLAT ---- PINE AVENUE.

The New Cheboygan Hotel Co.
to
Helen S. Fierlein.

That parcel of land called
and known as "Pine Avenue" in the Dodge's Point
Summer Resort Association Grounds, as per record-
ed Plat thereof.

Deed
Dated August 22, 1910.

Recorded Aug. 22, 1910
in Liber 61 of Books, page 281

Vol. 151. page 18715.

PLAT ---- WESTERLY HALF OF PINE AVENUE.

Charles E. Mould & Wife
to
Helen S. Fierlein.


The westerly half of Pine
Avenue, as called in Dodge's Point Summer Resort
Association Grounds, according to the recorded
plat thereof, including a one story frame cottage
now situated thereon, owned by First Parties.

Deed
Dated Sept. 27, 1910.

Recorded Sept. 28, 1910
in Liber 60, page 280.

Vol. 151. page 18716.

Curts & Taylor
Plat Examiners.

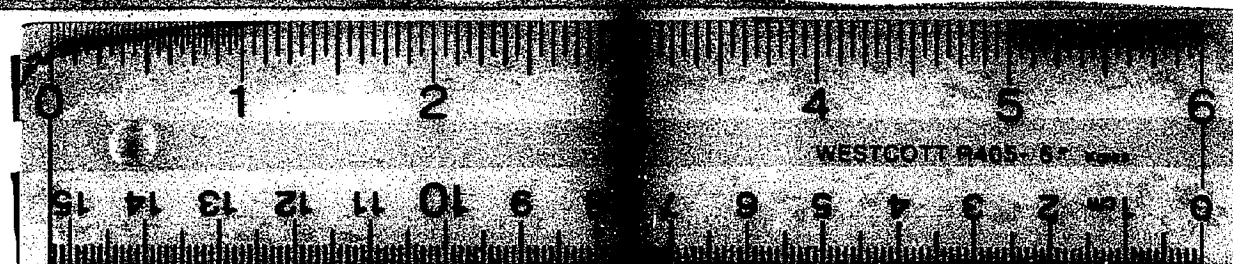

16 X