


Blaker and Bacario Subdivisions
is a part of
the Village of Morquette

A true copy of the original record & recorded in
the Town of 119, 1511 at 6 o'clock P.M. 1911
711 H. 711 H. record
Blaker
Note: The small figures show the original
Nos. of lots & blocks

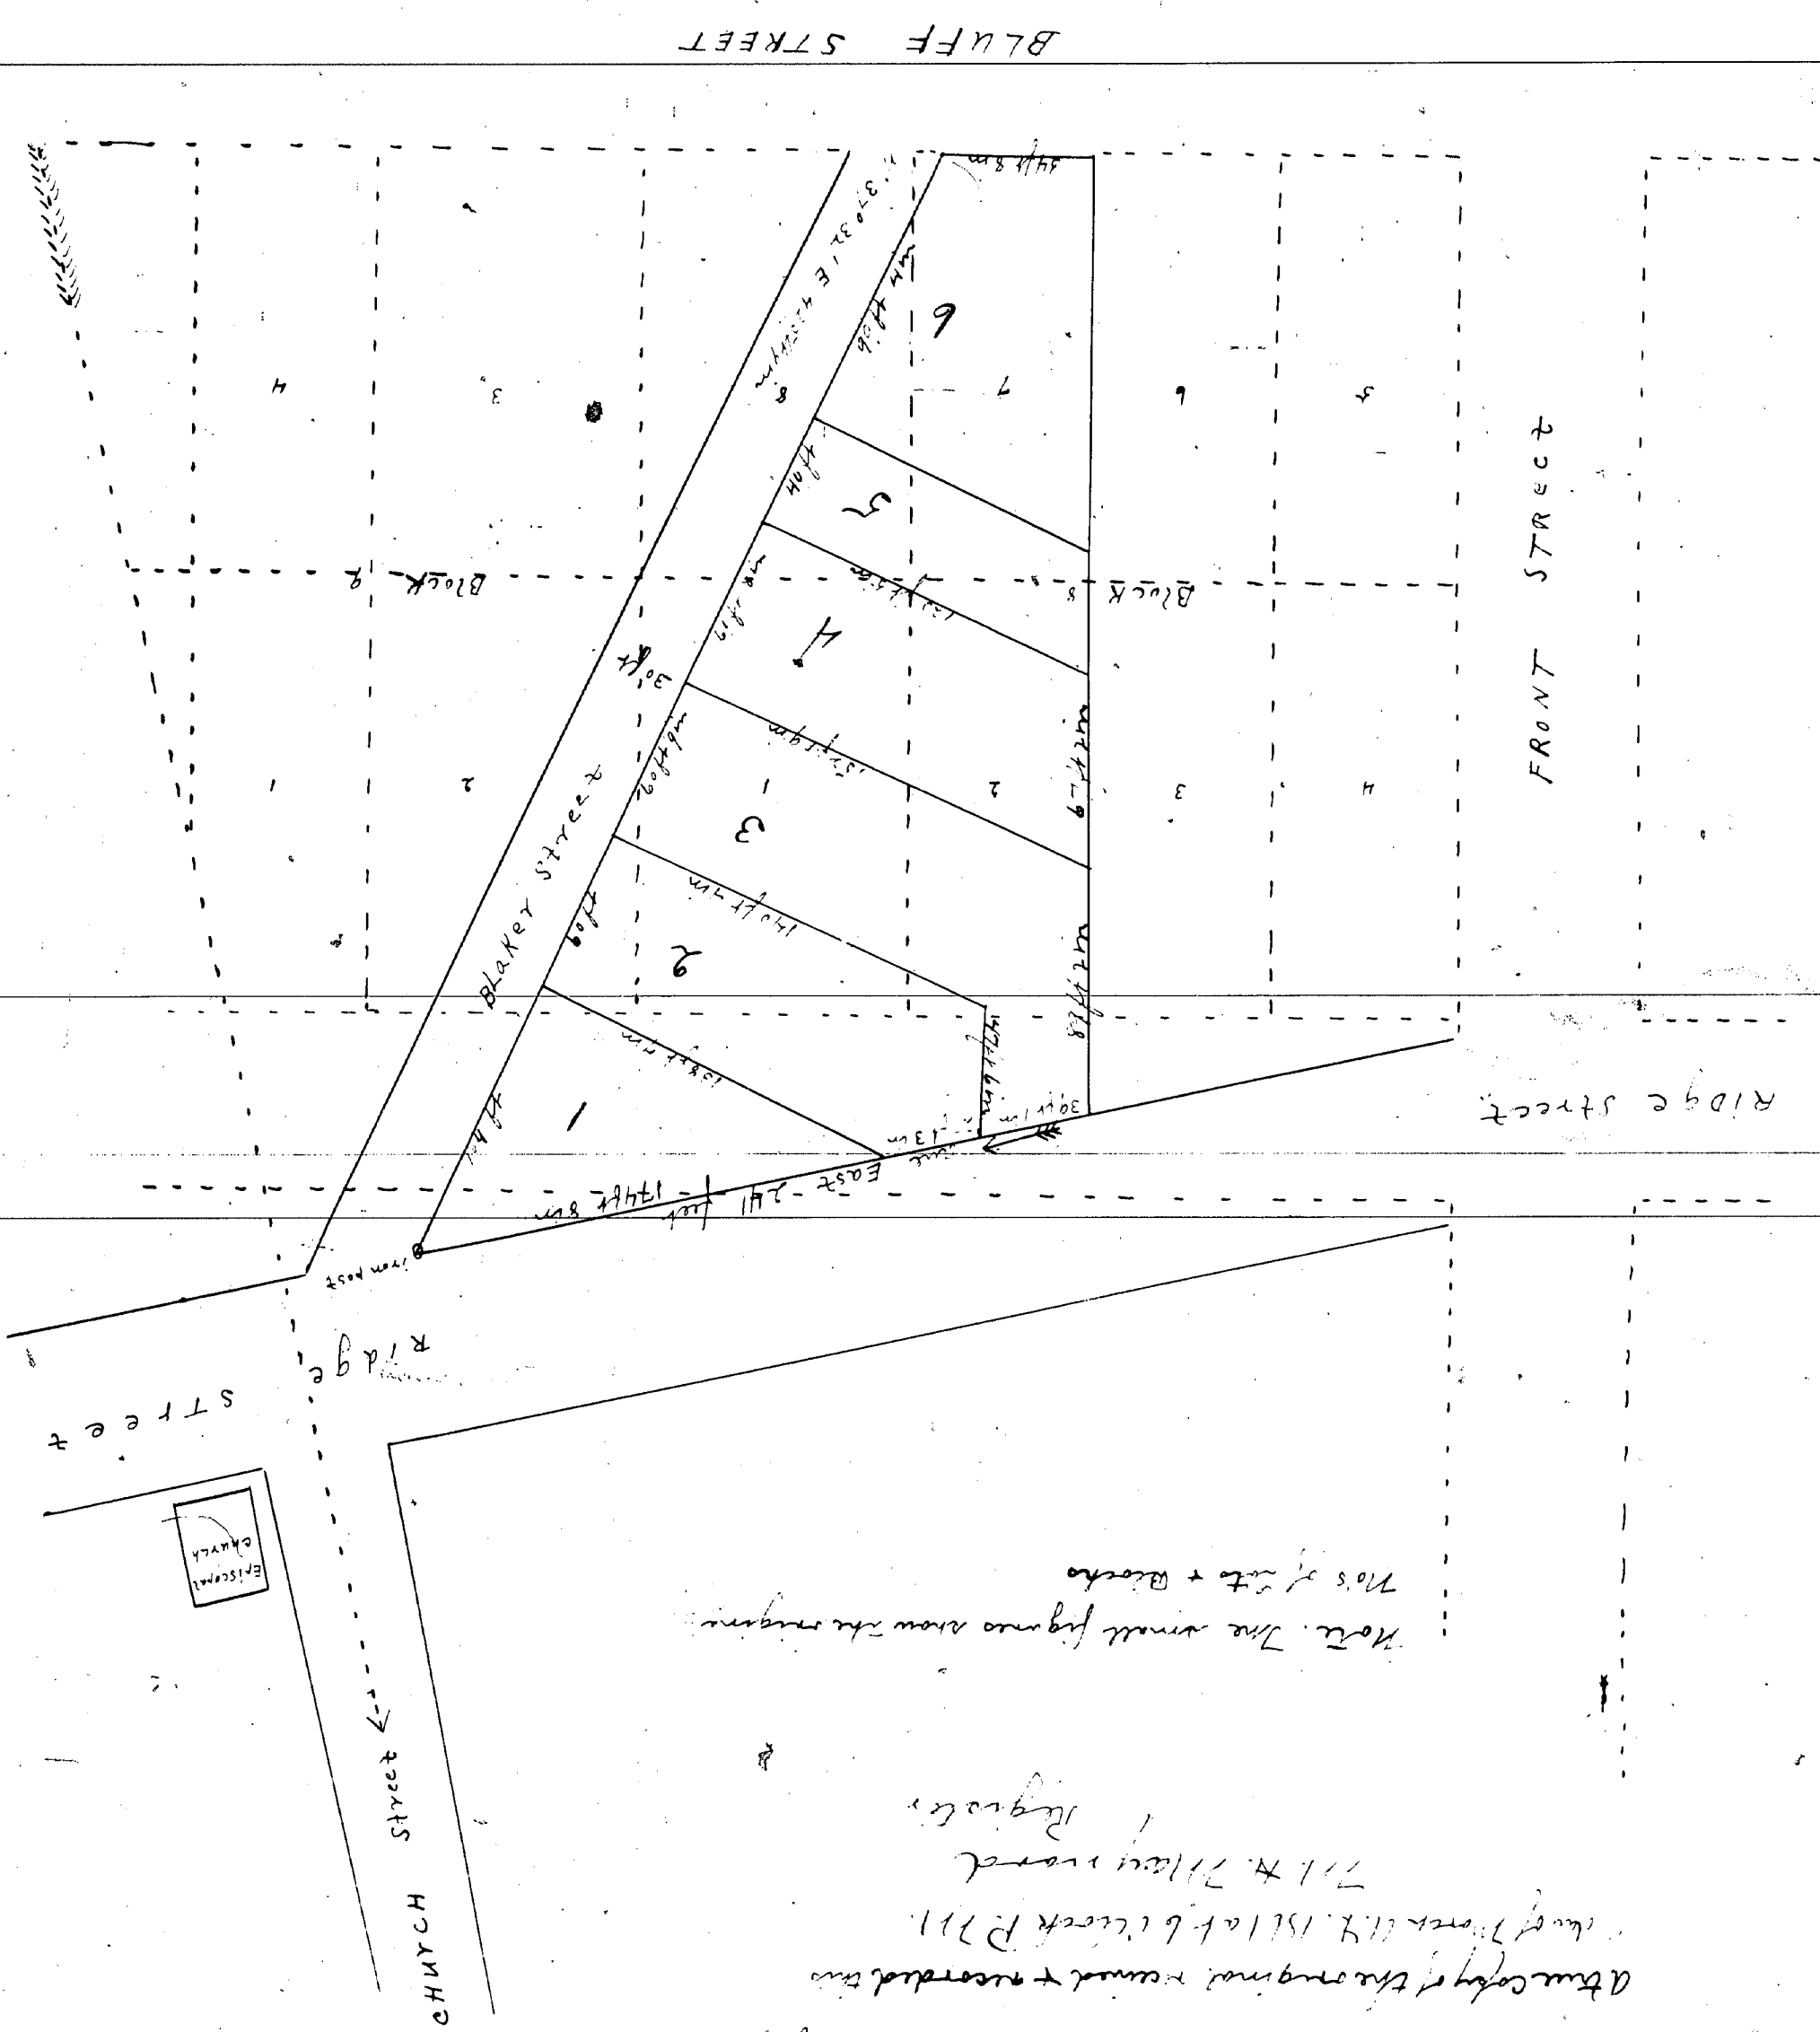

The plat embraces portion of original lot 702 of township 70 N 4 S
Range 70 W 20 West which was heretofore platted by the Government upon the
company. John Burt and others and is commonly known as "The Thirty acre plat" in the
Village of Morquette.
The portion hereby referred to is described by name & bearing
as follows: To wit: Beginning at an iron nail set at the east west corner
of the intersection of Ridge and Blaker streets running thence West along the Mark line
of said Ridge Street Two Hundred and forty one feet to a corner of said lot 702
with the Western lot 702 & 703 of said "Thirty acre plat" to the North
line of Blaker Street thence easterly along said North line of Blaker Street 544 1/2 feet or there
abouts to the corner of Blaker & Blaker streets thence 71.37° 32' E along the west line of
said Blaker Street 425 + 1/2 feet to the iron post set at the place of beginning.
The dotted red line shows the original line of lot 702 as laid out on said plat
The Nos in black indicate the Nos of lots in this plat.
Given under our hands & seals of
Morquette this thirteenth day of March A.D. 1861

L. H. Blaker

A. N. Bacario

Peter White
Executive presence of
711 H. 711 H. record

The State of Michigan }
County of Macquett }

In this second day of March A.D. 1861 before me
Notary Public in and for said county personally came William H. Blaker
Harrison & Bacario proprietors of the land laid out and platted as Blaker
& Bacario Subdivisions of a part of the Village of Morquette who are known to me
to be the same persons who executed the foregoing instrument and acknowledged
it to come to be their free act and deed.

Peter White

Notary Public
Morquette Mich.
Wick

Whereby certify that this plat is a correct copy of
the plat now on record in the Register of Deeds of said
county made under the supervision of the Auditor General
by having the plat on record and copying thereon a
correctly compared copy of the description and
certificates

Dated this 2nd day of June 1911
Notary Public
Blaker and Bacario