


Town 48 North Range 30 West


North and South center line Sec 30, 1/4 sec

North and South center line Section 19

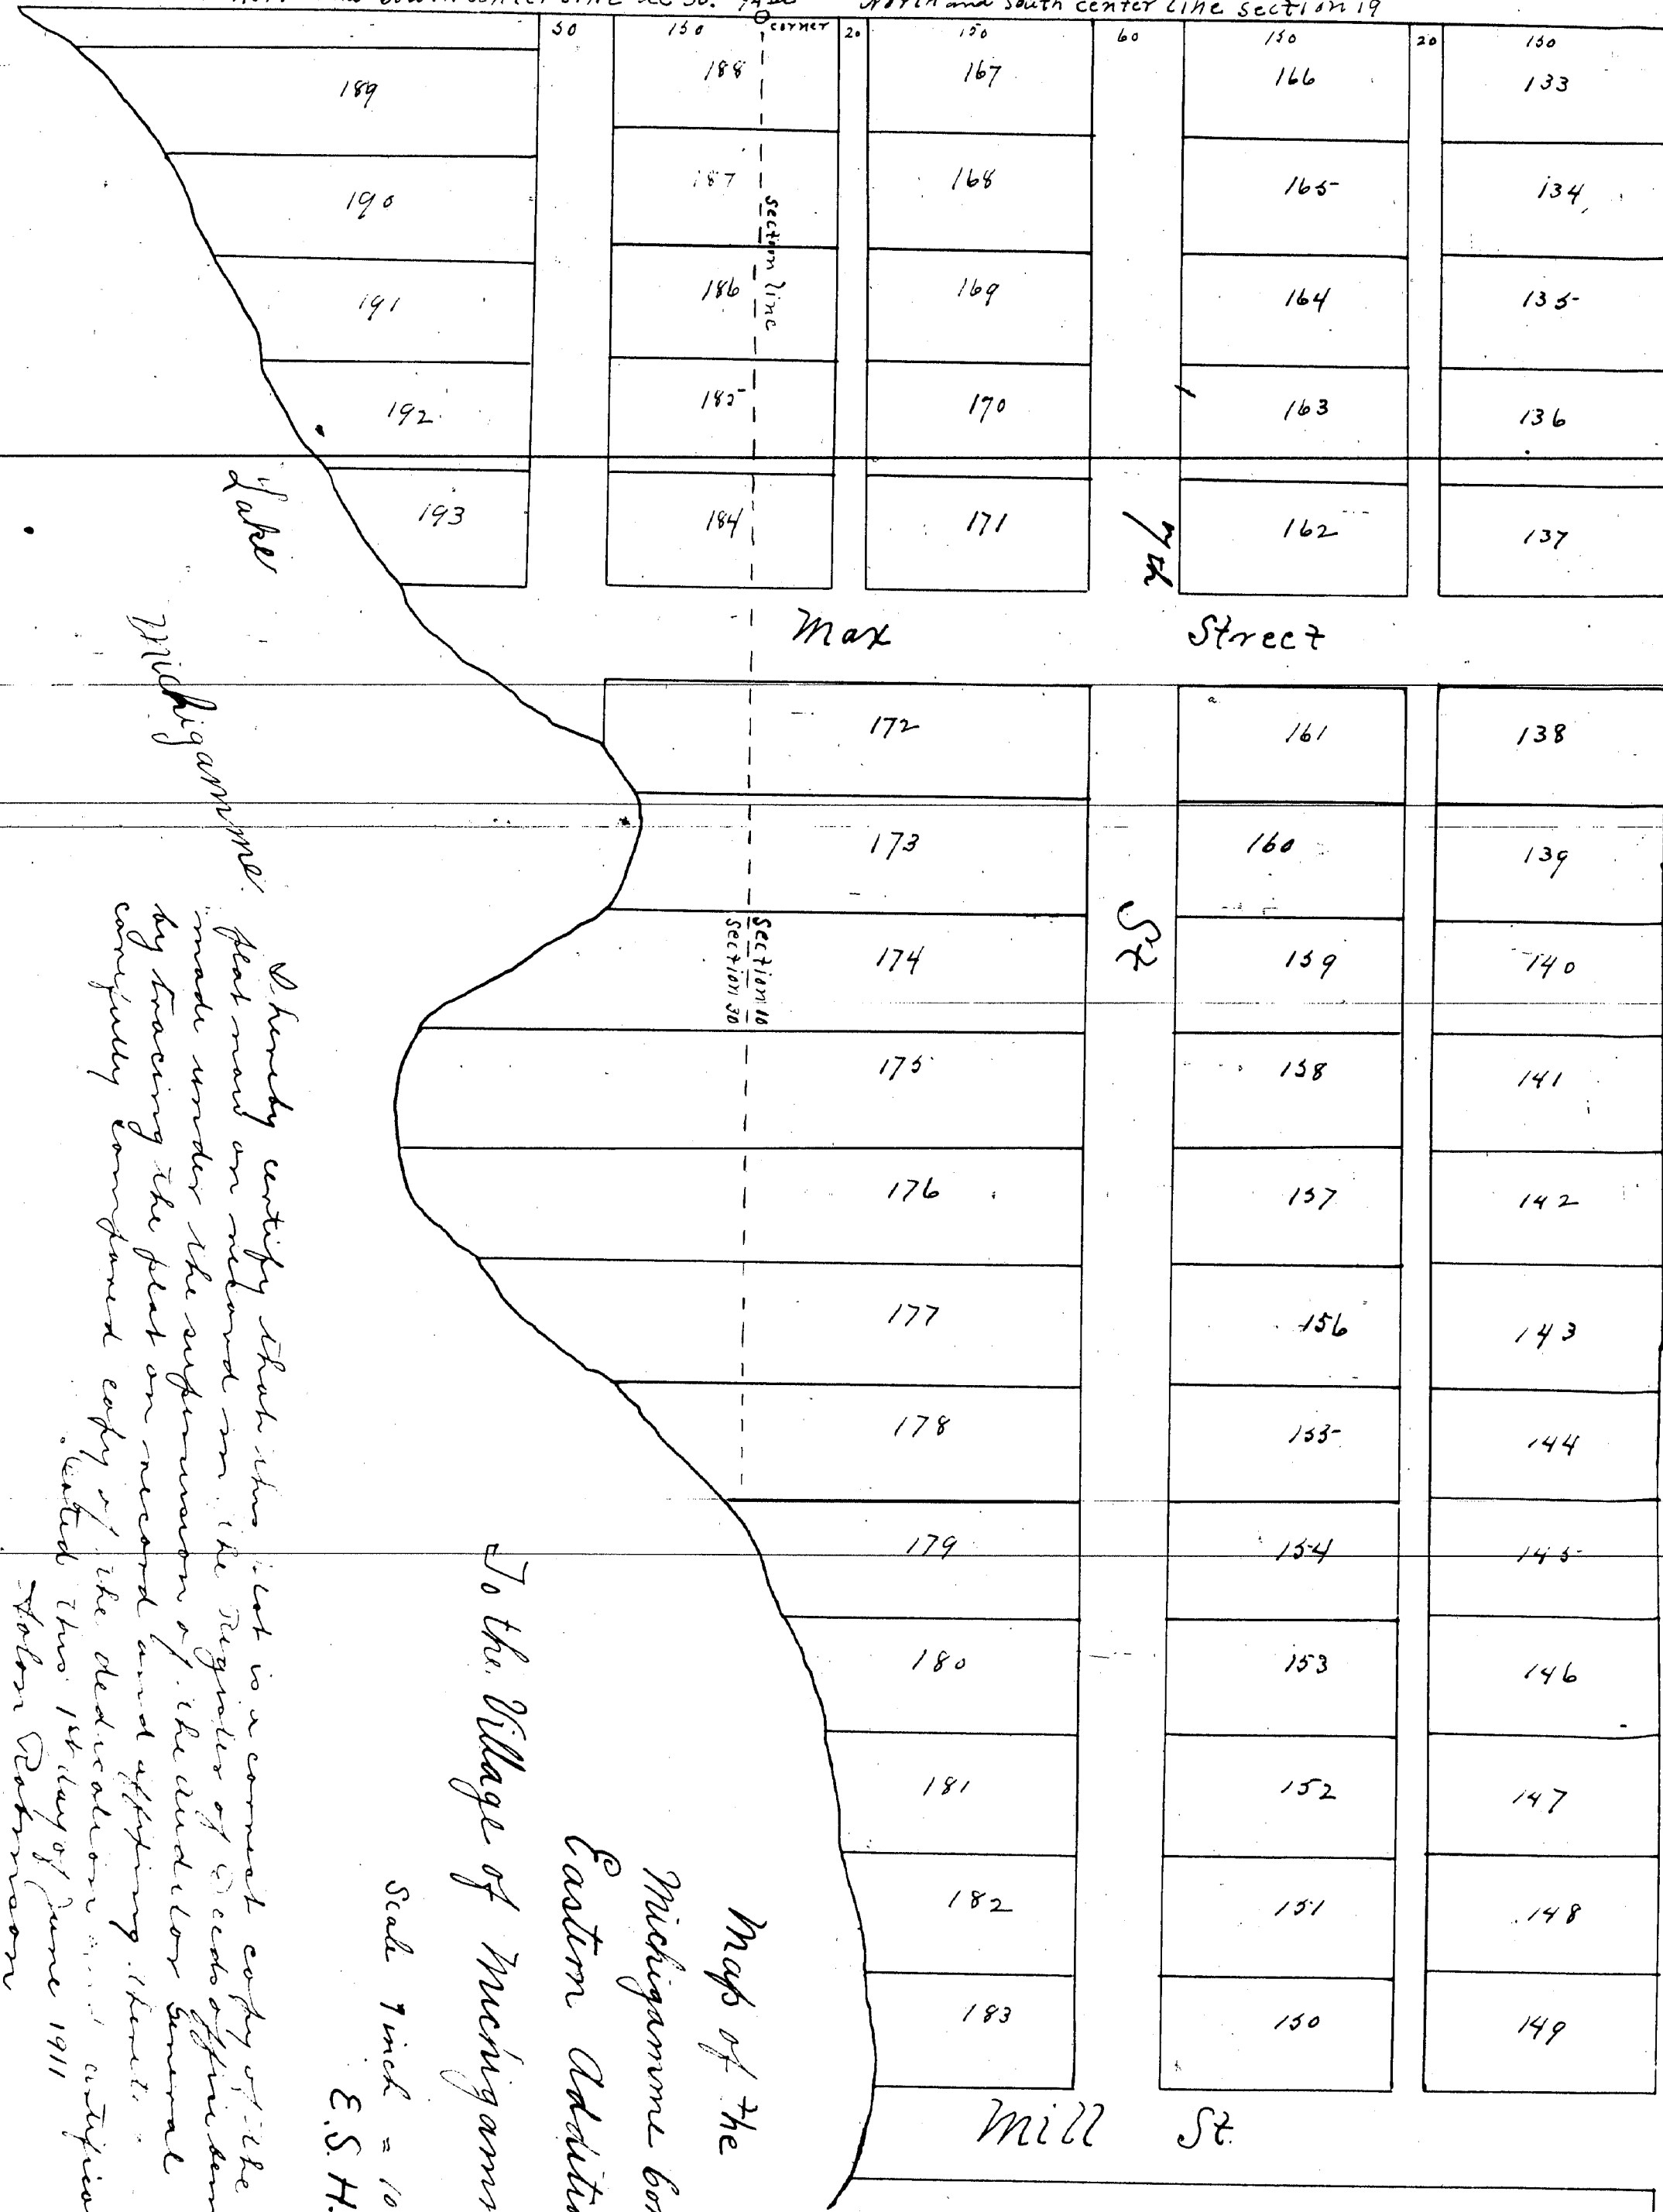


This plat of the eastern addition to the Village of Michigamme is a correct representation of the survey of the same which was caused to be made by the Michigamme Company. The figures in the center of the lots represent the numbers of the lots the figures at the sides and ends of the lots represents the dimensions of the lots in feet. The figures across the streets and alleys represent the width of the same in feet. The Michigamme Company by us as its ^{duly authorized} agents dedicate for Public use the streets and alleys as represented on this plat reserving however to itself its successors or assigns all mineral or ones which are upon or within said streets and alleys with the right at any time to enter upon explore for mine dig and carry away the said minerals and ones without let or hindrance on the part of any person or persons whatsoever.

Signed sealed and delivered in Presence of by W.H. Barnum President
as to W.H. Barnum } William H. Blankson
Charles Nettleton
James Rood Secretary
as to Jas. Rood } Philip A. Hoyne
Norman Hall

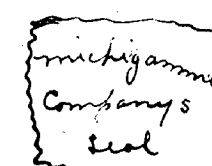

State of New York
City and County of New York } ss. On this twenty second day of November eighteen hundred and seventy two before me Charles Nettleton Commissioner of deeds of the State of Michigan in and for the State of New York personally appeared W.H. Barnum known to me to be the president of the above named Michigamme Company and he acknowledged the execution of the foregoing instrument of writing to be the free act and deed of the said The Michigamme Company and his own free act and deed And I further certify that I know the seal affixed to said instrument to be the corporate seal of the said Company. In witness whereof I have hereunto set my hand and affixed my official seal

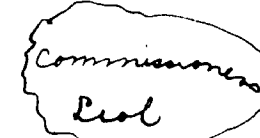


Charles Nettleton
Commissioner for Michigan in New York
117 Broadway N.Y. City

State of Illinois
County of Cook } ss.
City of Chicago

On this seventh day of December A.D. one thousand eight hundred and seventy two before me Philip A. Hoyne a Commissioner of Deeds for the ~~County~~ State of Michigan in the City of Chicago County of Cook and State of Illinois personally appeared James Rood known to me to be the Secretary of the above named Michigamme Company and he acknowledged the execution of the foregoing instrument of writing to be the free act and deed of the said Michigamme Company and his own free act and deed and I further certify that I know the seal affixed to said instrument to be the corporate seal of the said Company.

In witness whereof I have hereunto set my hand and official seal

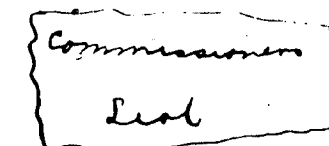

Philip A. Hoyne
Commissioner for Michigan
residing in Chicago Illinois

A true copy: Received for record December 16th A.D. 1872
F. M. Moore
Dep. Register

Scale 1 inch = 100 ft.
E.S.H.

Map of the
Michigamme Company's
Eastern Addition
To the Village of Michigamme.

I hereby certify that this plat is a correct copy of the plat made on and under the signature of E. S. H. and by tracing the plat on record and affixing thereto my official seal.

Witness my hand and official seal this 1st day of June 1911
John Robinson
Clerk and Gen. Reg.

12721