

From Durable Addition to the Village of Claremont

Being a Placer, the Work was quarter of the first half quarter of section twenty three (23) Town of 10th by right (10) North of Range twenty five (25) East, executed by John Bart of Morganville, Missouri, Iowa and of September 9th 1860
in presence of
John Bart
[Seal]

Peter M. B. Berger

Tim B. Berger

Bridge about to shown so it is already built and
Third, 3rd & High Streets run North and South

Arch. 7th Division, Chin + 712nd Vernon Streets near East 7th St.

The dotted Red line shows the street boundary of the 40 acre Tract hereby purchased, and the lots would be numbered and lying in the 36 acre block (to call it).


John Black was so feeling neglected and mean, so the addition

State of Michigan } 55 On this twenty first day of September 1860 personally appeared before
County of 71, or justice me a Notary Public in and for the County of 71 John Burt the proprietor of the premises covered by
the foregoing map laid out as and plotted for an addition to the Village of Moreauville and acknowledged that
he had laid out the said premises into Village beginning as there set forth and that the same were his "true and exact
And I further certify that the person who made the said acknowledgment is well known to me to be the individual
described and who executed the above and foregoing instrument.
J. T. White

Peter White

Notary Public

Worcester County
Michigan

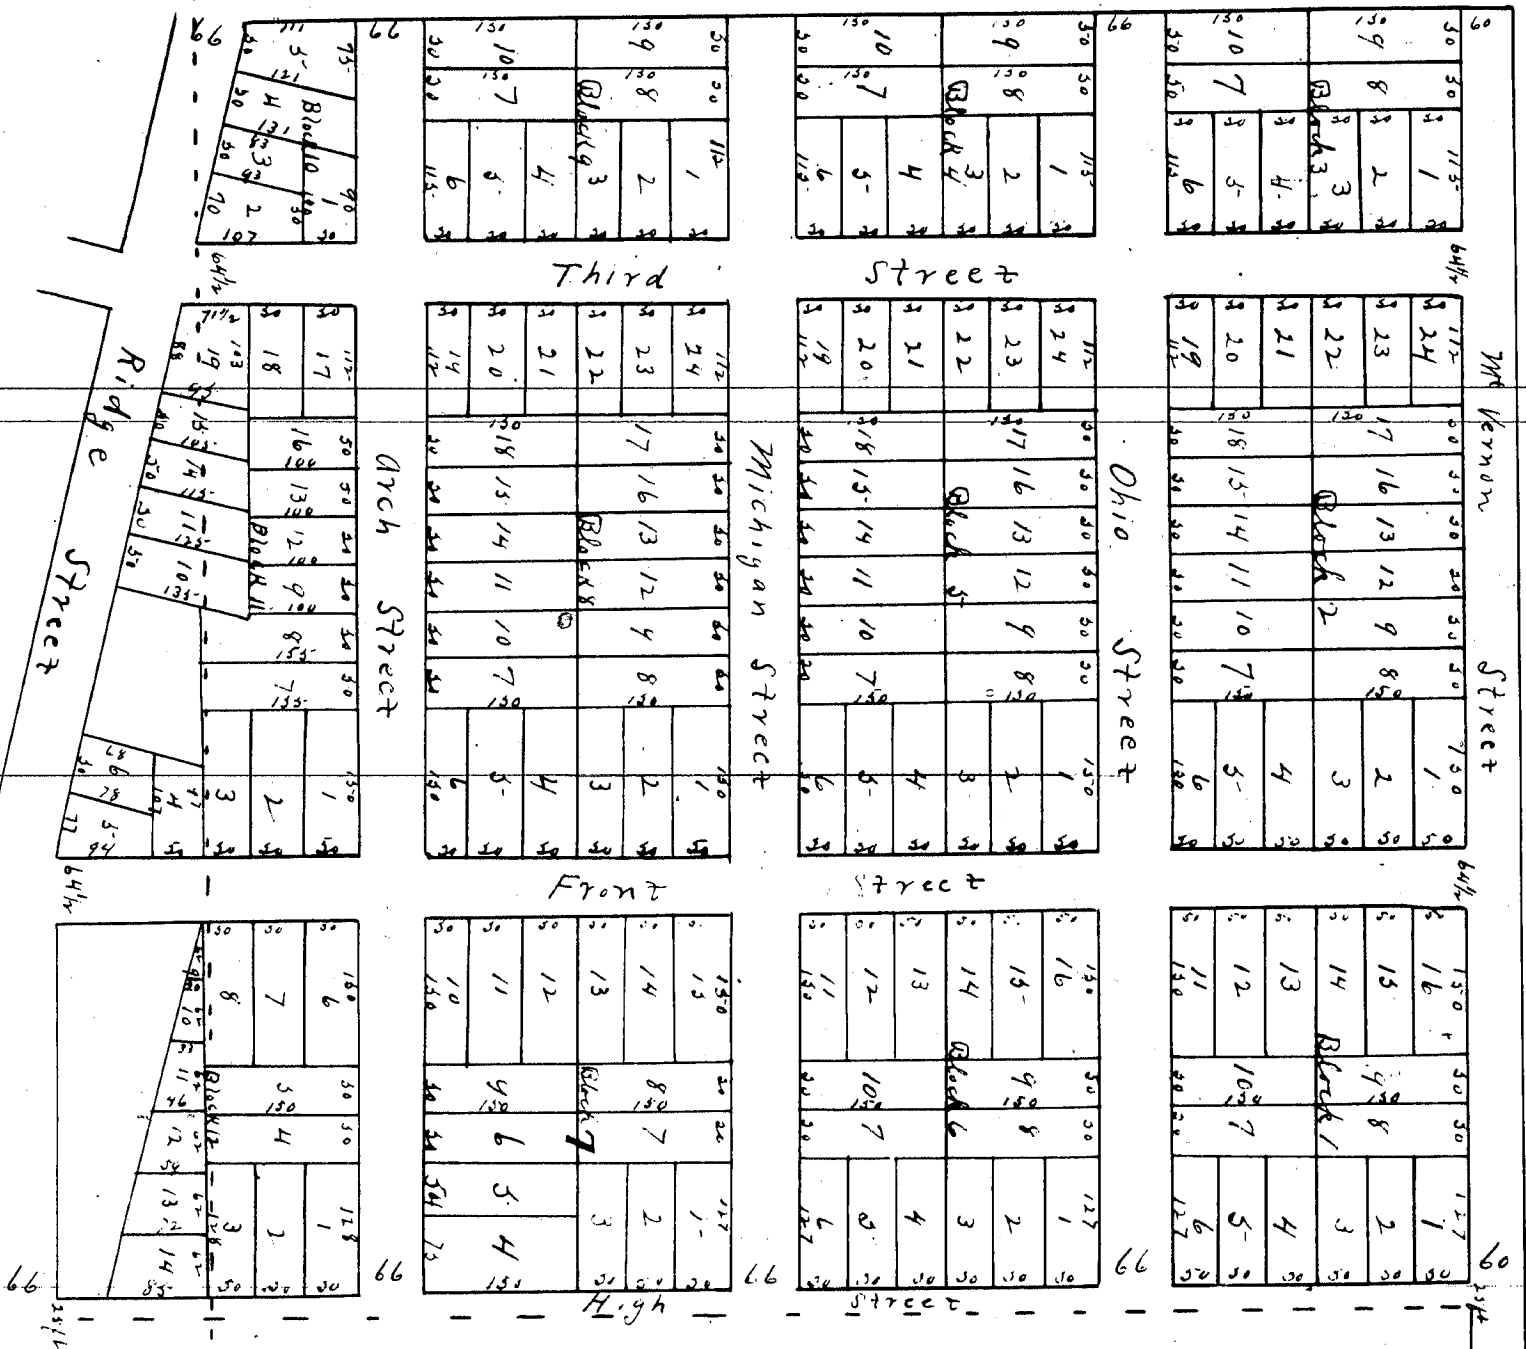

A True Copy of the original Vessels Received this 20th day of September A.D. 1860 of 2 o'clock P.M.
M. H. Hayward, Registrar.

When by carting that this plat is a correct copy of the plat
now on record in the Register of Deeds of this county made
under the supervision of the Auditor General by tracing
the plat on record and affixing thereto a carefully compared
copy of the declaration and certificate

Valued this and my June 1/11
Dorothy Robinson